


Copyright is reserved by GBS Designs and is issued on the condition that it is not copied or disclosed by or to any unauthorised persons without prior consent in writing from GBS Designs.

All dimensions to be checked on site

All structural elements to be specified by a suitably qualified structural engineer.

REV	DESCRIPTION
-	Initial design
A	WC added with obscure glazed windows added to utility room and WC

DRAWN	DATE
GBS	26.11.21
GBS	30.11.21

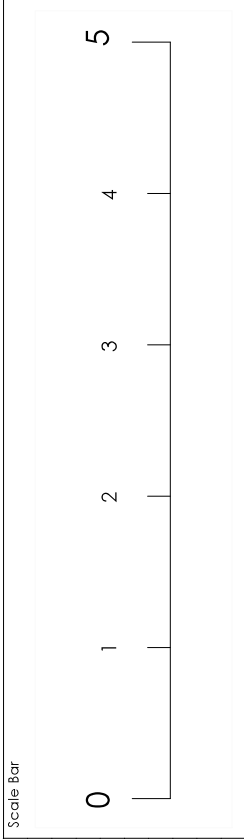


Drawing Ref	Drawing Title
21SERPENTINE 04	21 Serpentine Road, Widley, Waterlooville, Hampshire, PO7 5EE.
Scale at A1 1:25	Scale at A3 1:50
Date 26 NOV 2021	Drawn by GBS



CAD - ARCHITECTURE - DESIGN

6 Shillinglee Waterlooville
Hampshire PO7 5RW
Tel 023 9225 8315
www.gbsimages.co.uk

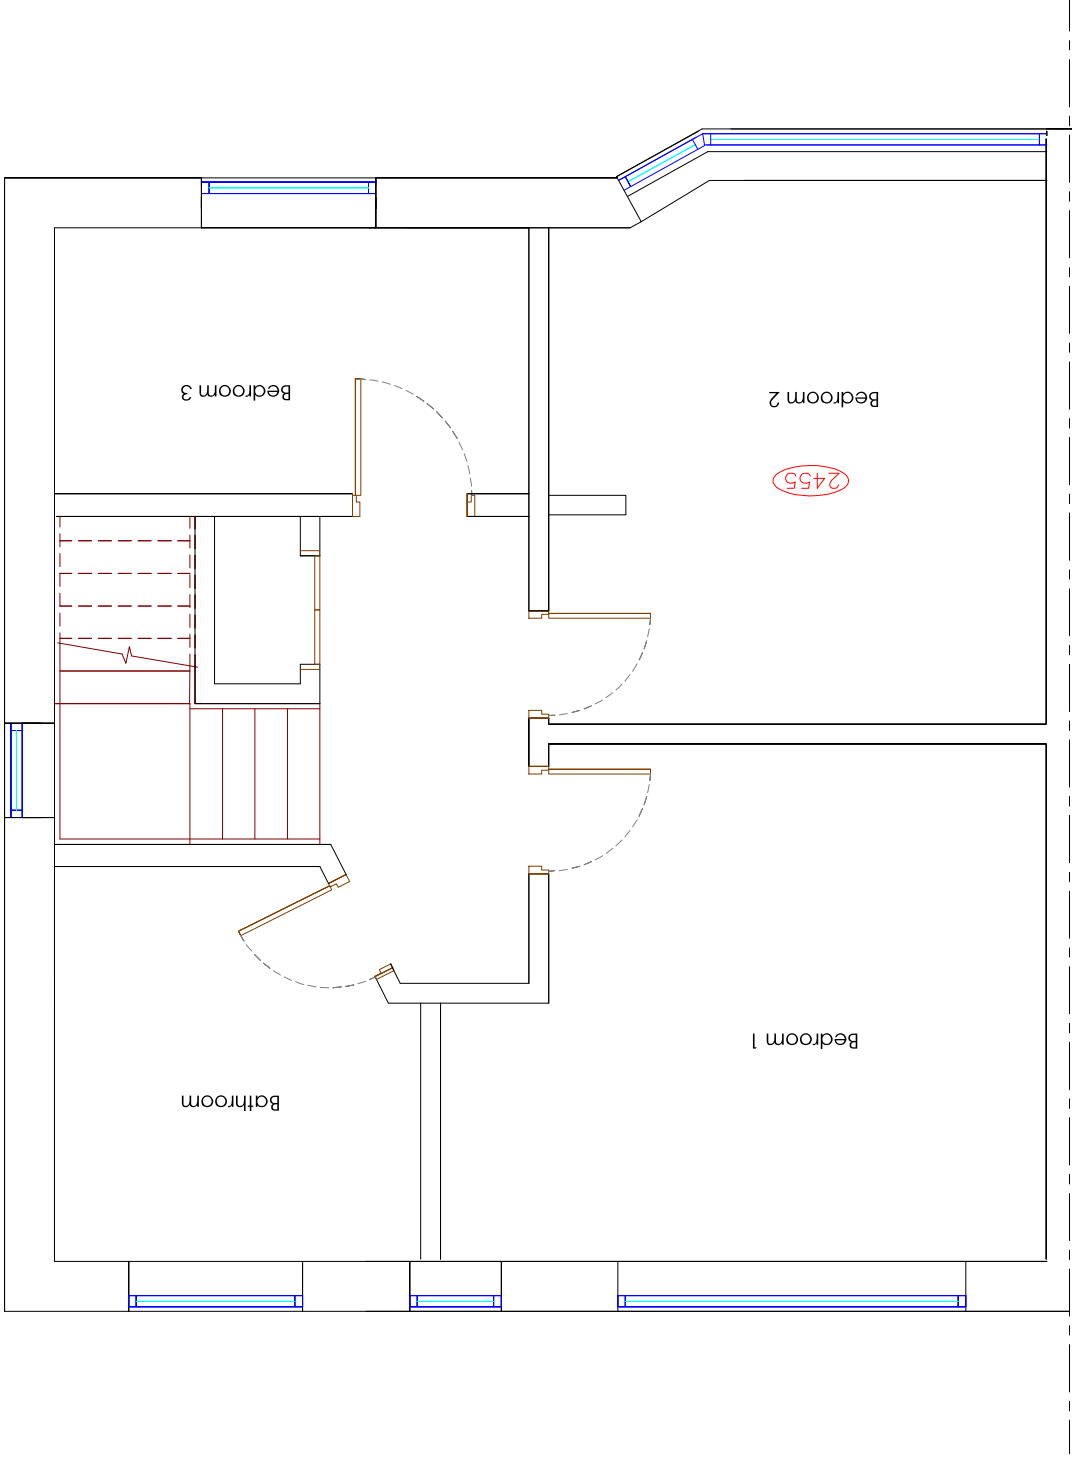

Proposed First Floor
(No changes)

obscure
glazed
window

few obscure
glazed window