



AS PROPOSED

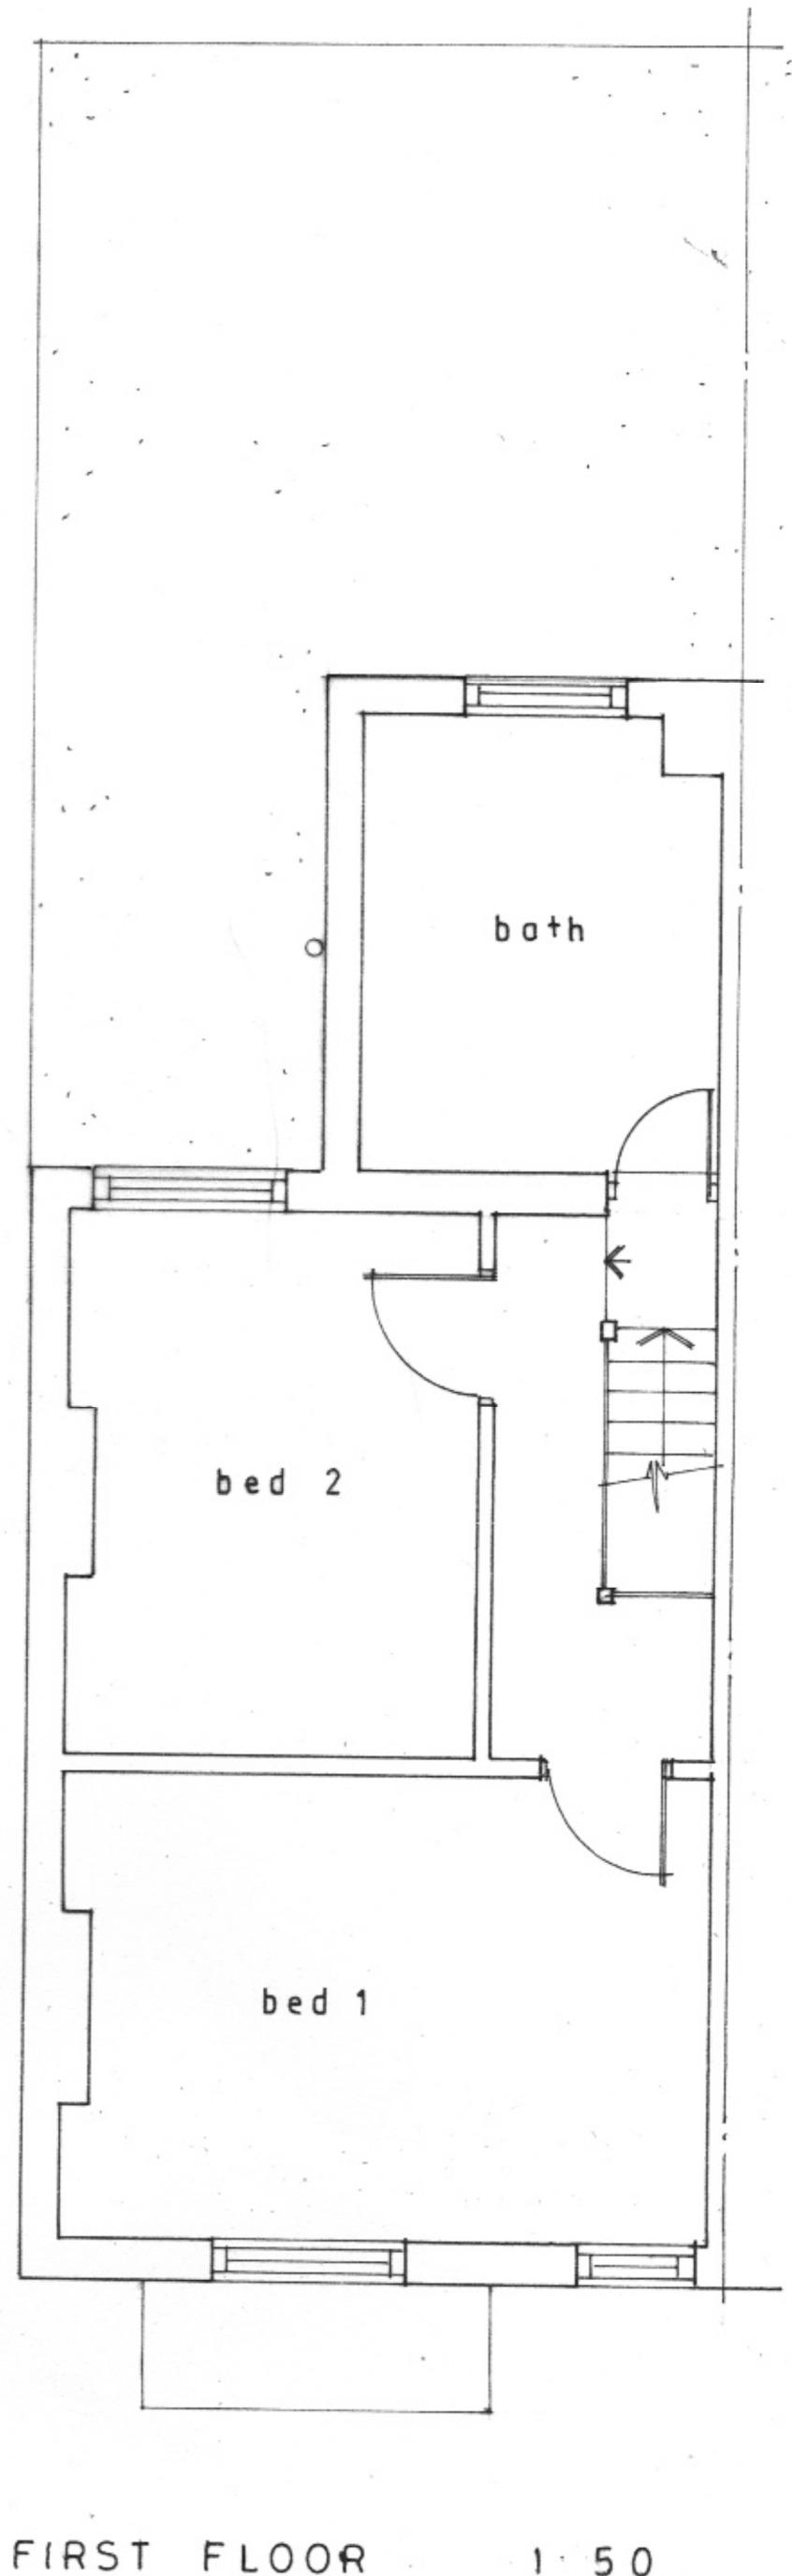

Plans 1:50

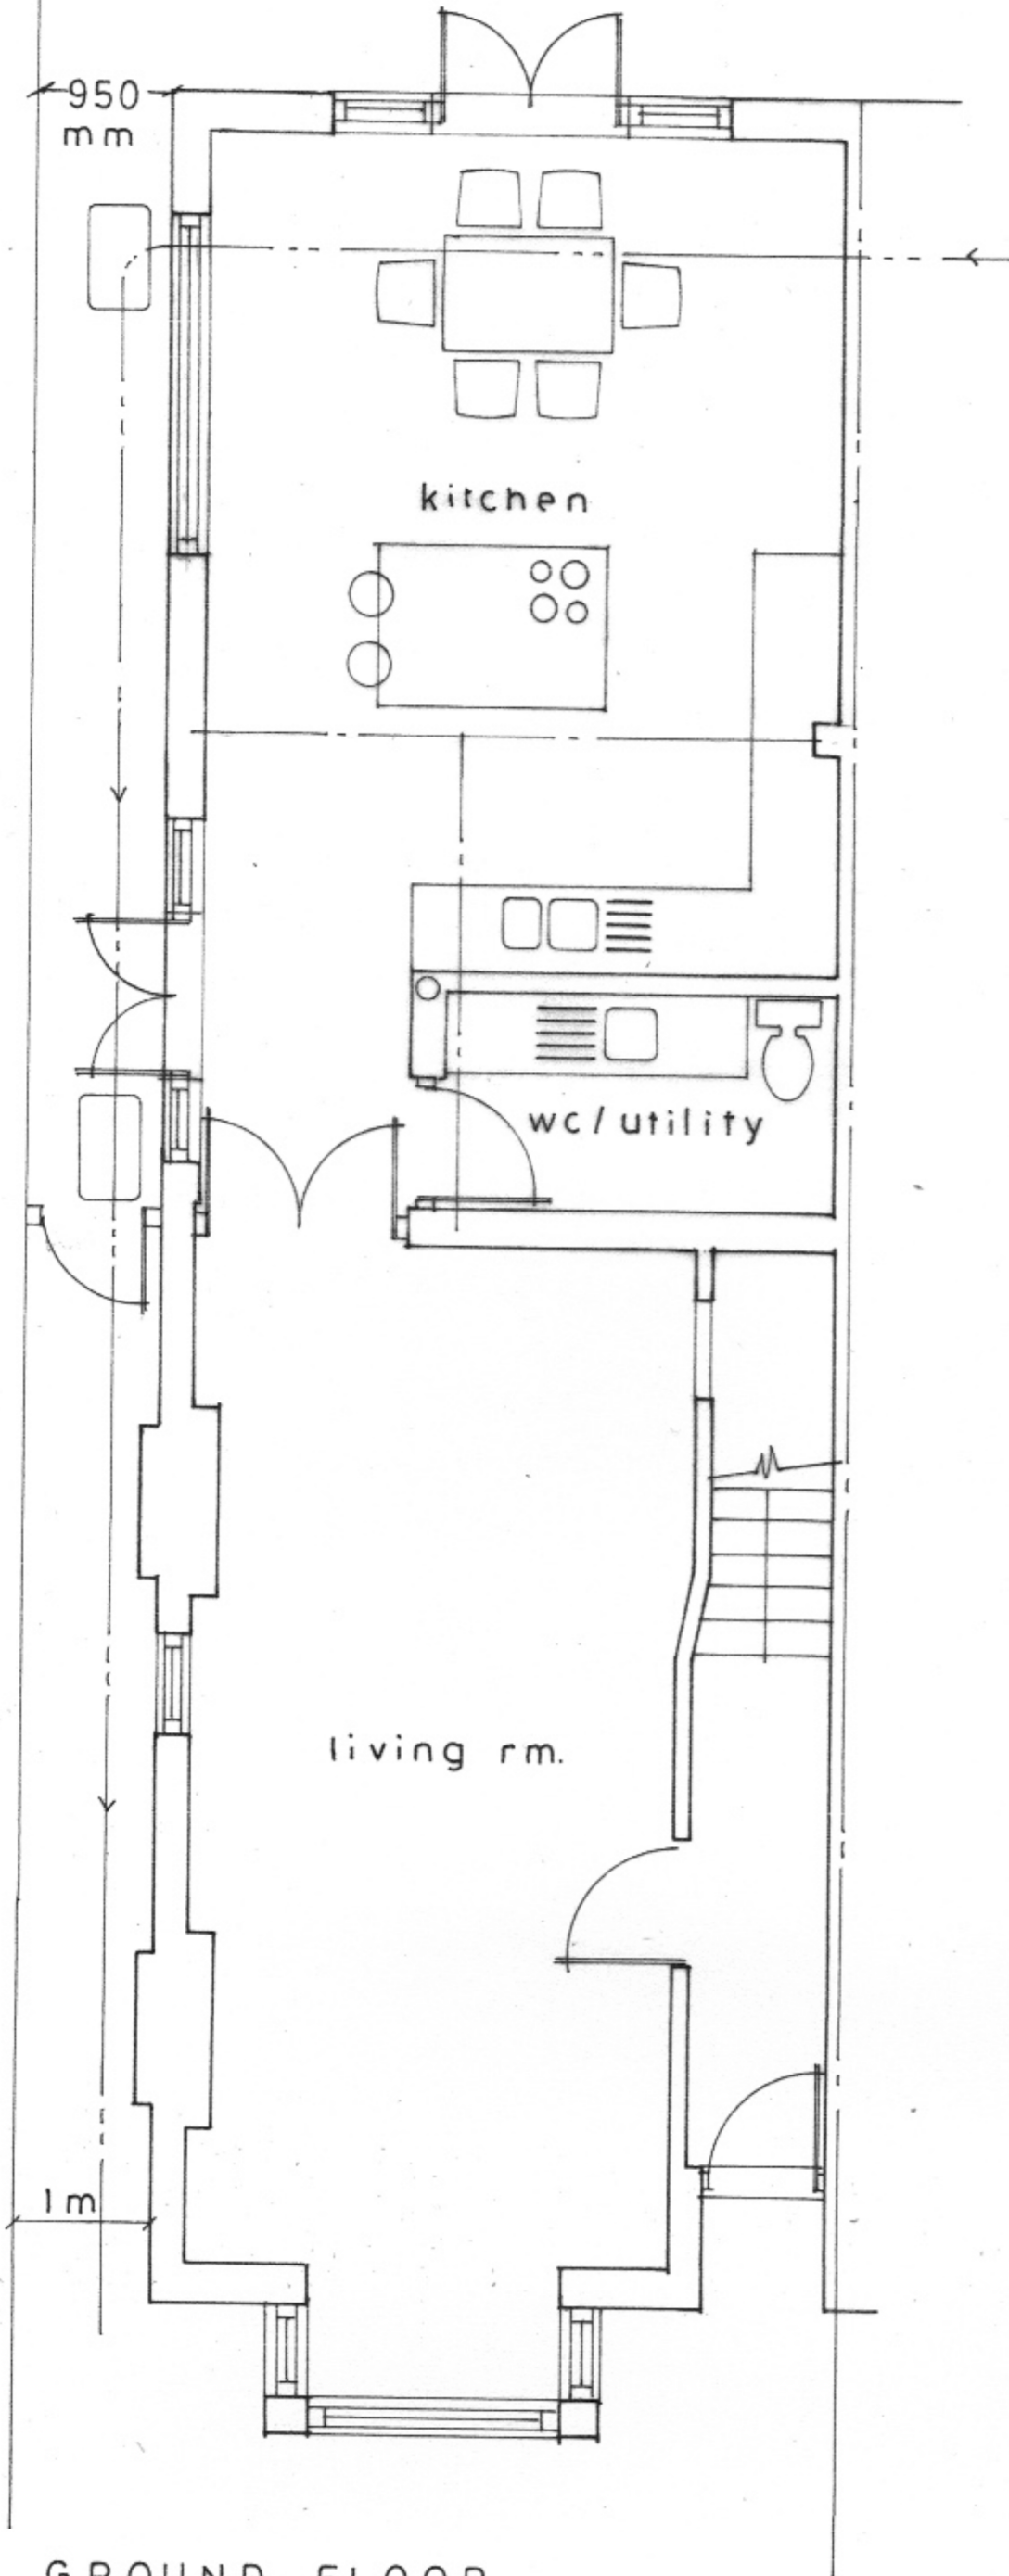