


12 Bramley Close, Waterloooville - 4186.20.CM

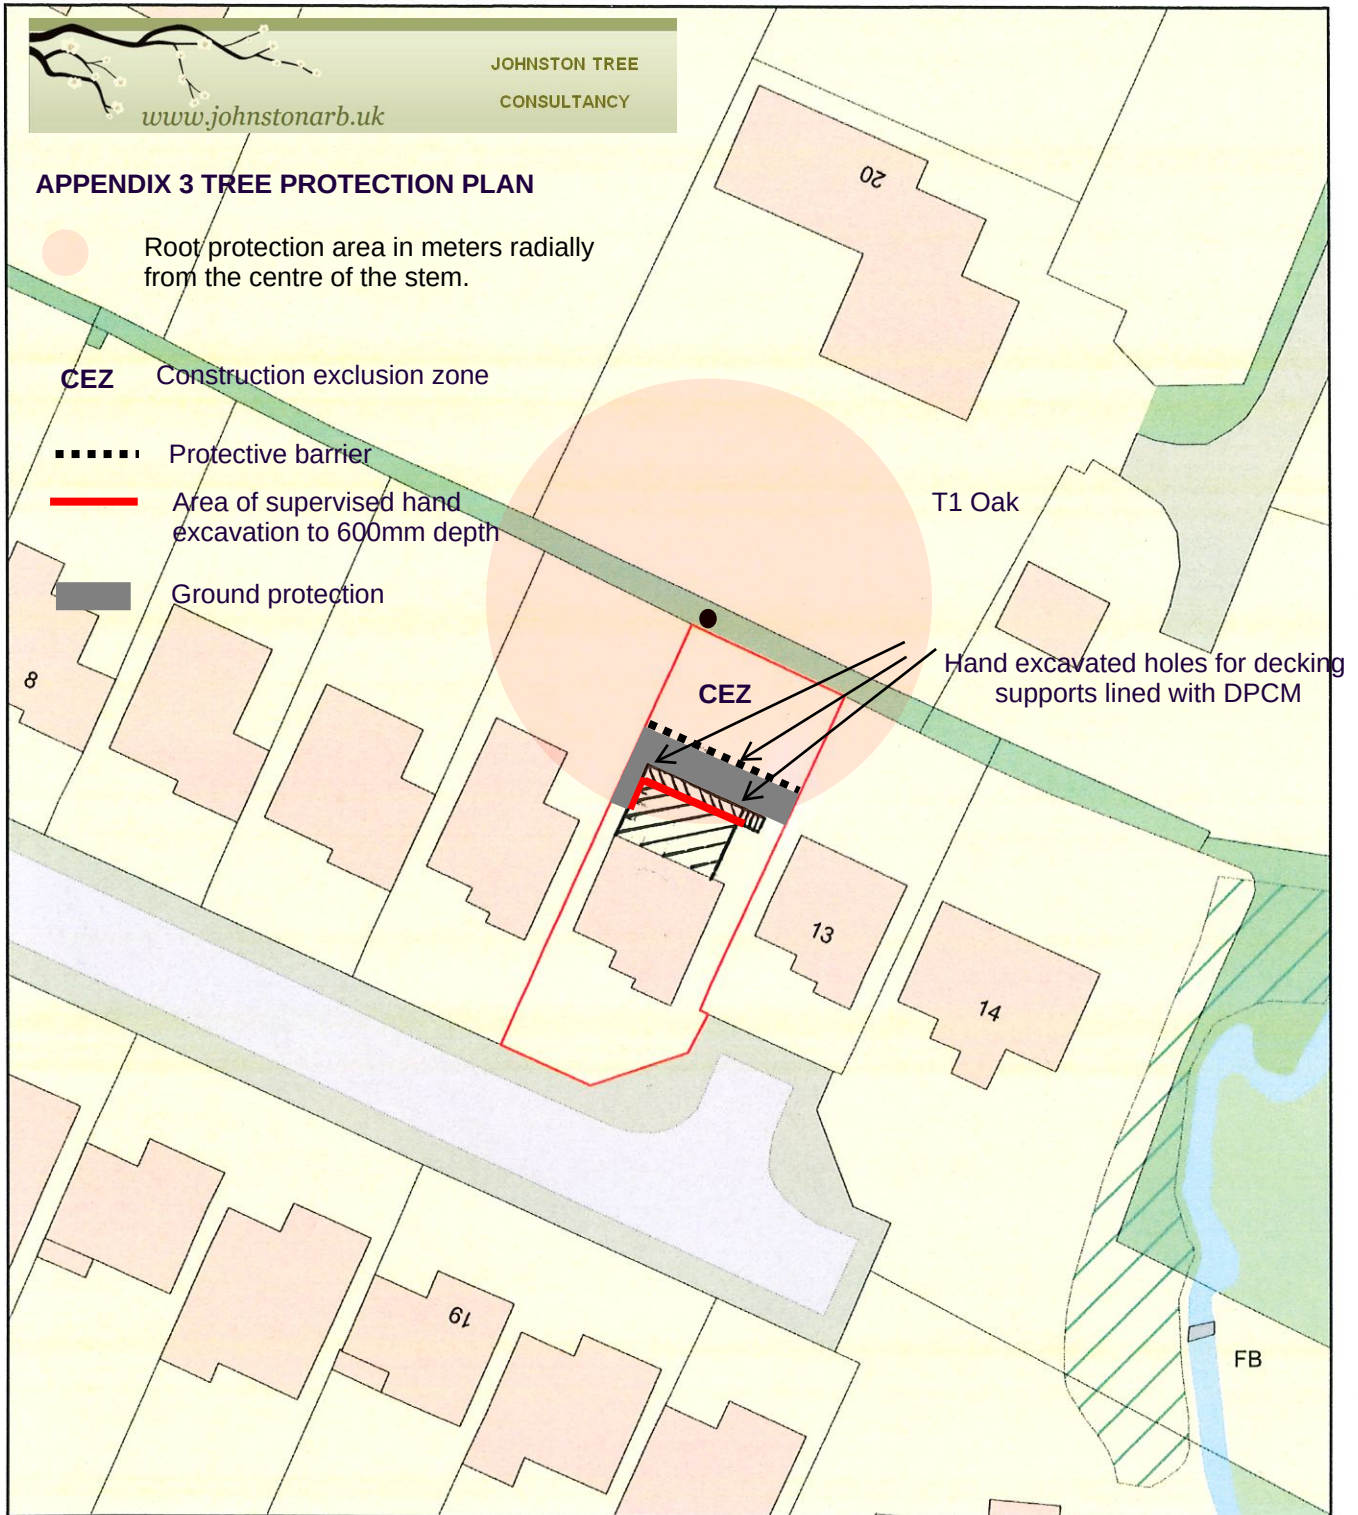

0 20
Metres



Plan Produced for: Thorns Young Architectural

Date Produced: 09 Nov 2020

Plan Reference Number: TQRQM20314084622006

Scale: 1:500 @ A4