



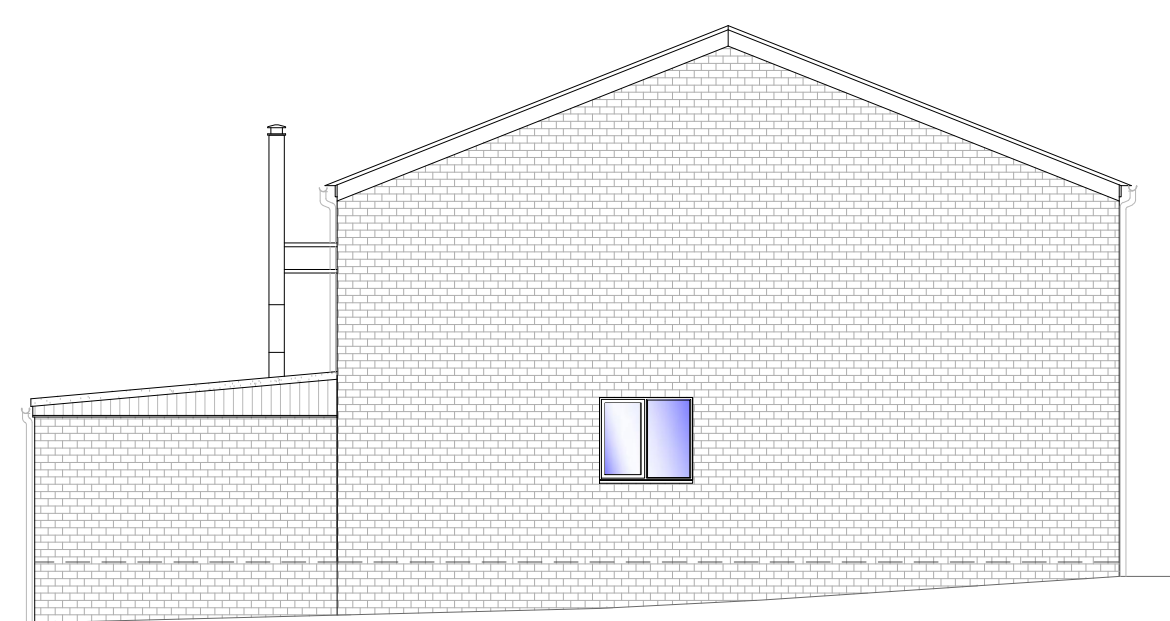


1 EXISTING SIDE ELEVATION
1:100

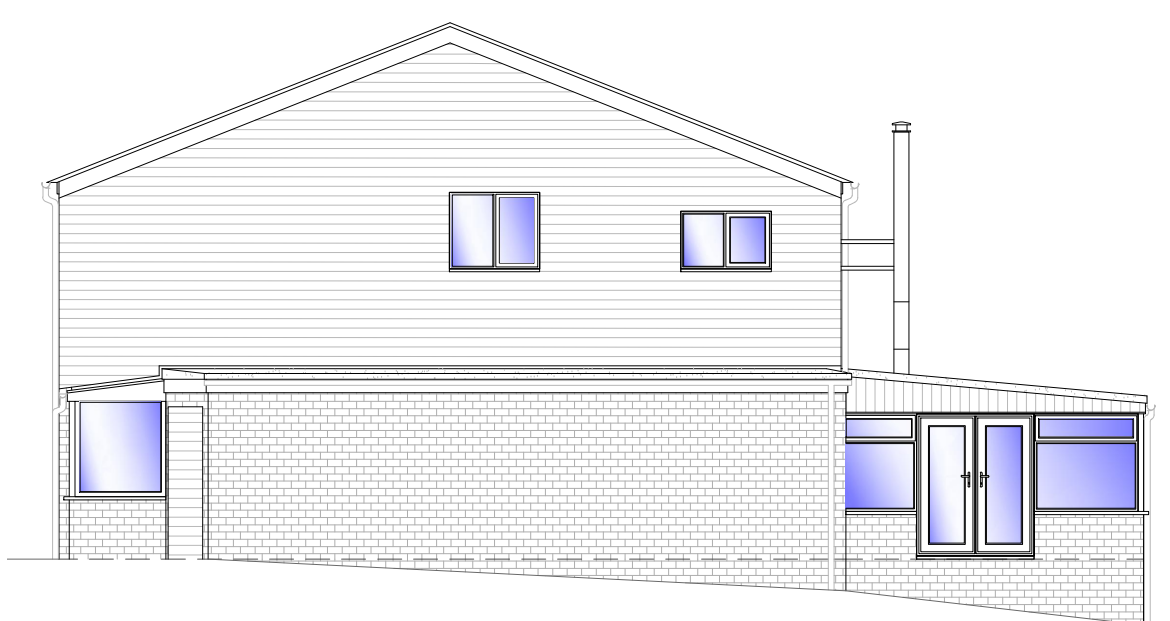


2 EXISTING FRONT ELEVATION
1:100



3 EXISTING SIDE ELEVATION
1:100

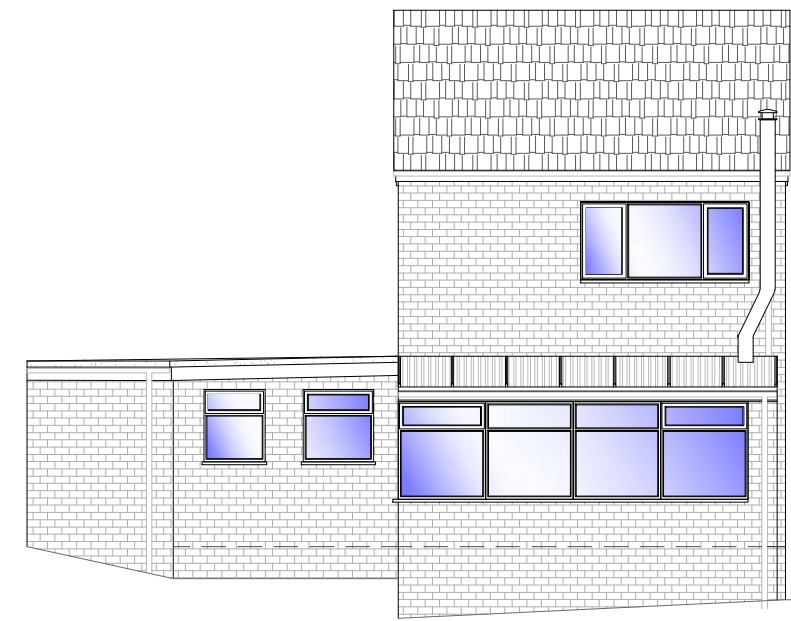


4 EXISTING REAR ELEVATION
1:100

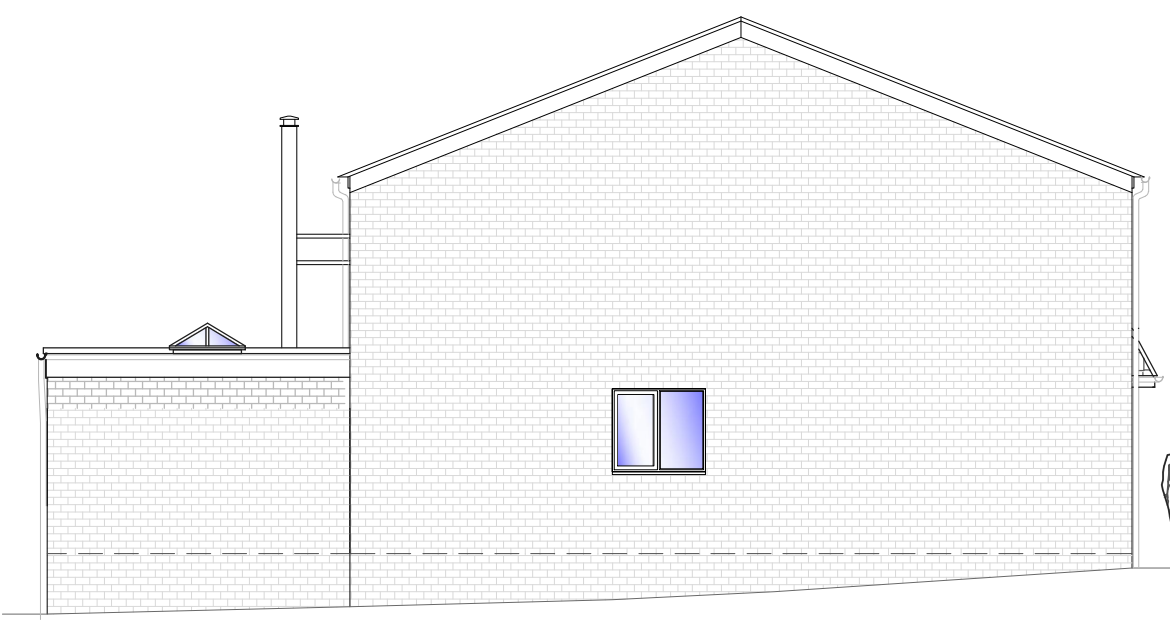


8 PROPOSED SIDE ELEVATION
1:100




9 PROPOSED FRONT ELEVATION
1:100

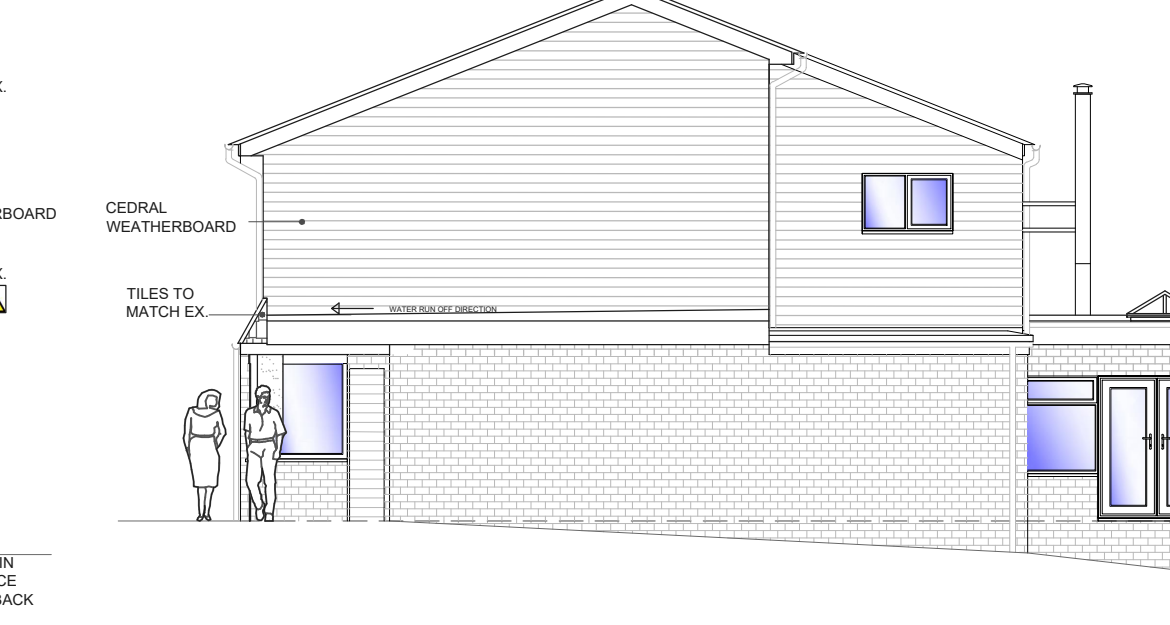


10 PROPOSED SIDE ELEVATION
1:100

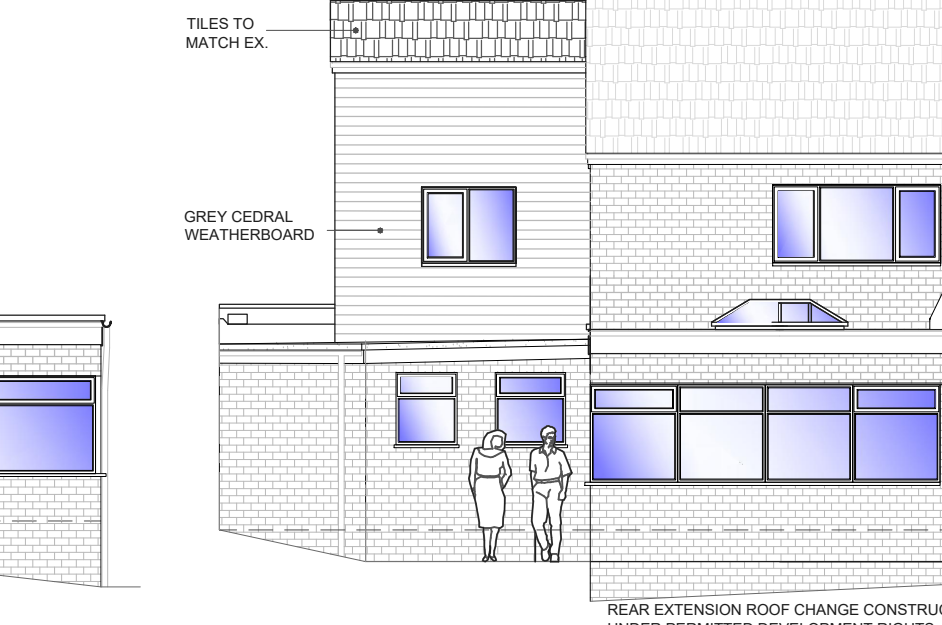


11 PROPOSED REAR ELEVATION
1:100

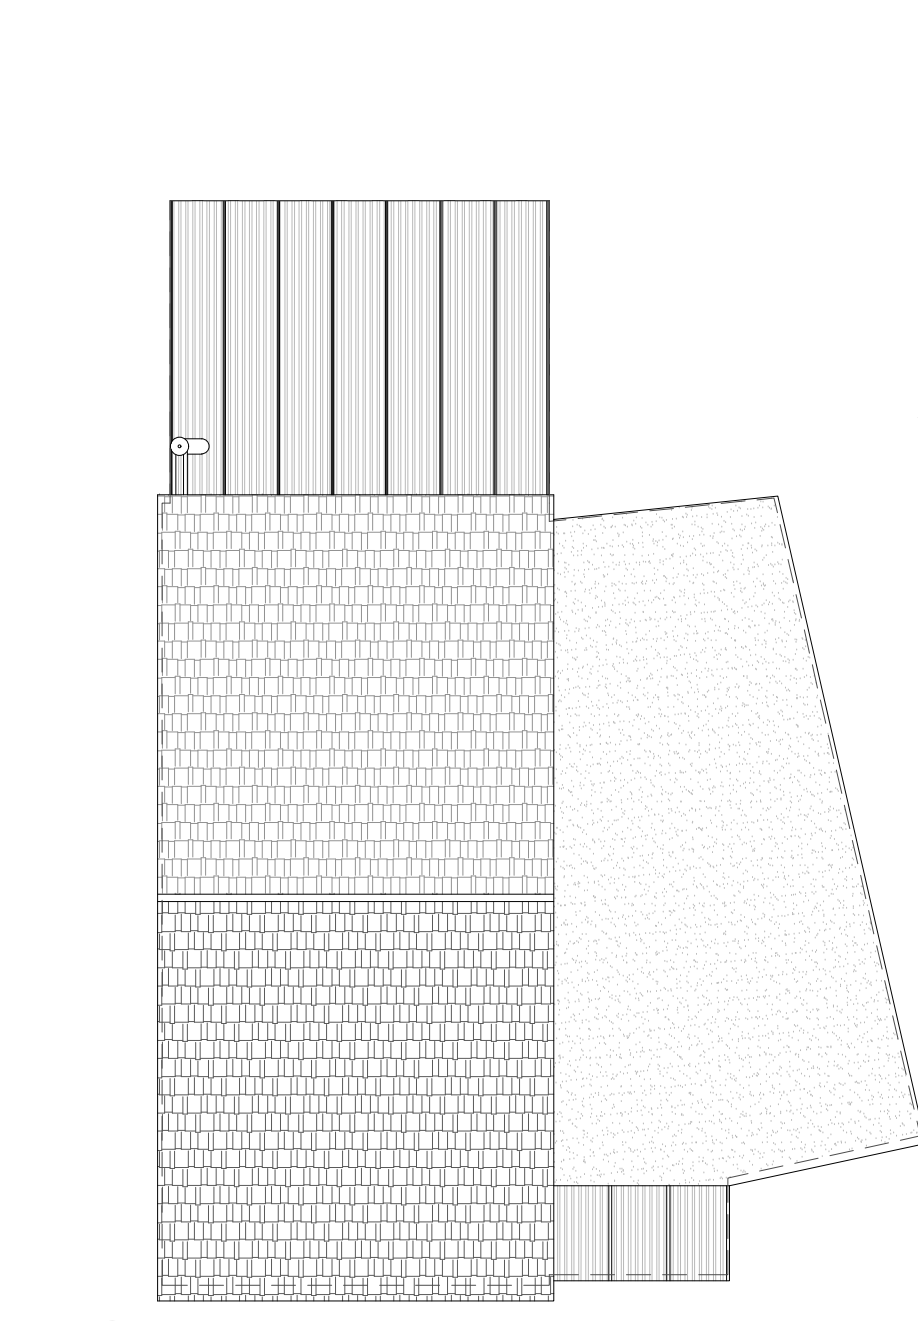


5 EXISTING ROOF PLAN
1:100

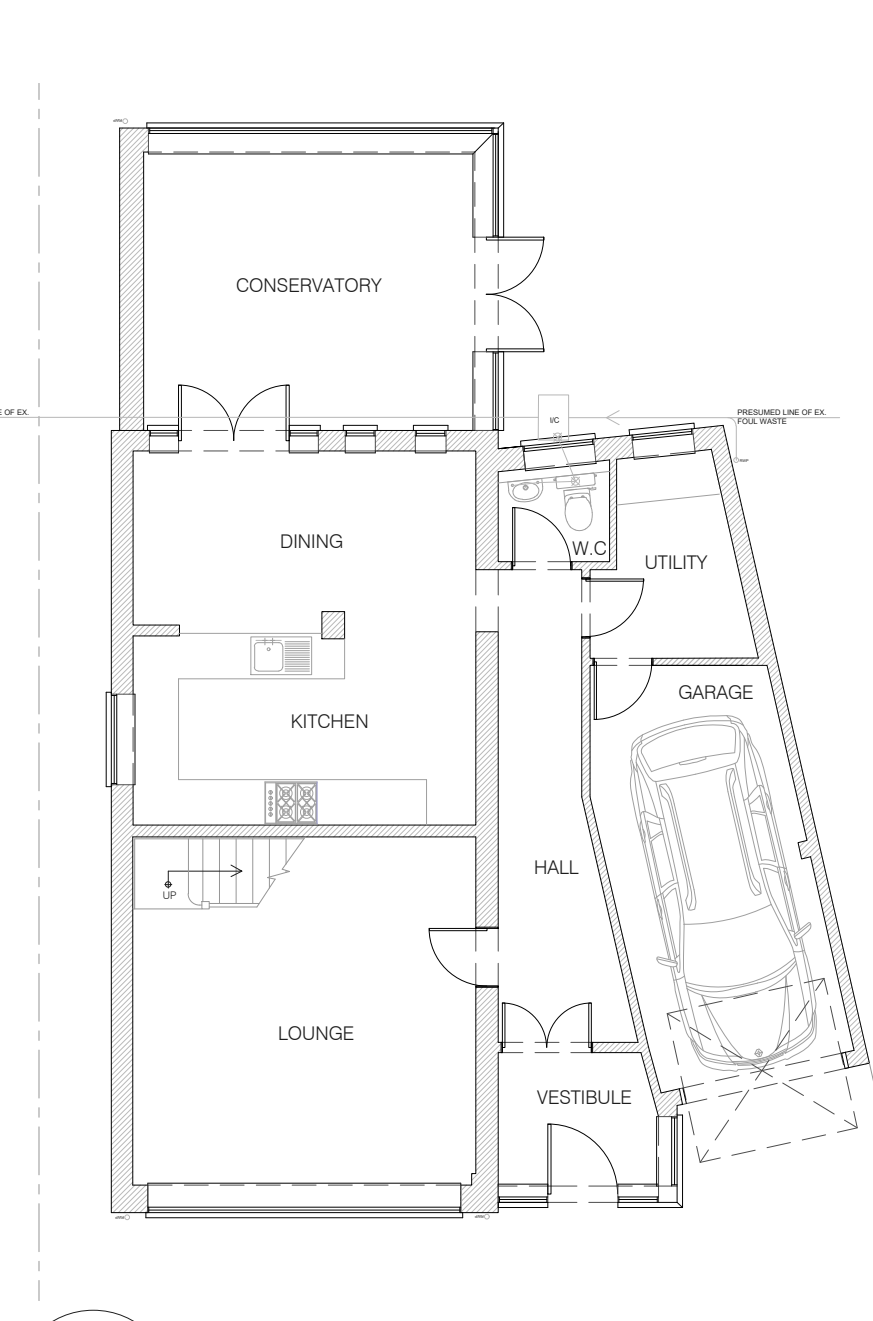


6 EXISTING GRD FLOOR PLAN
1:100

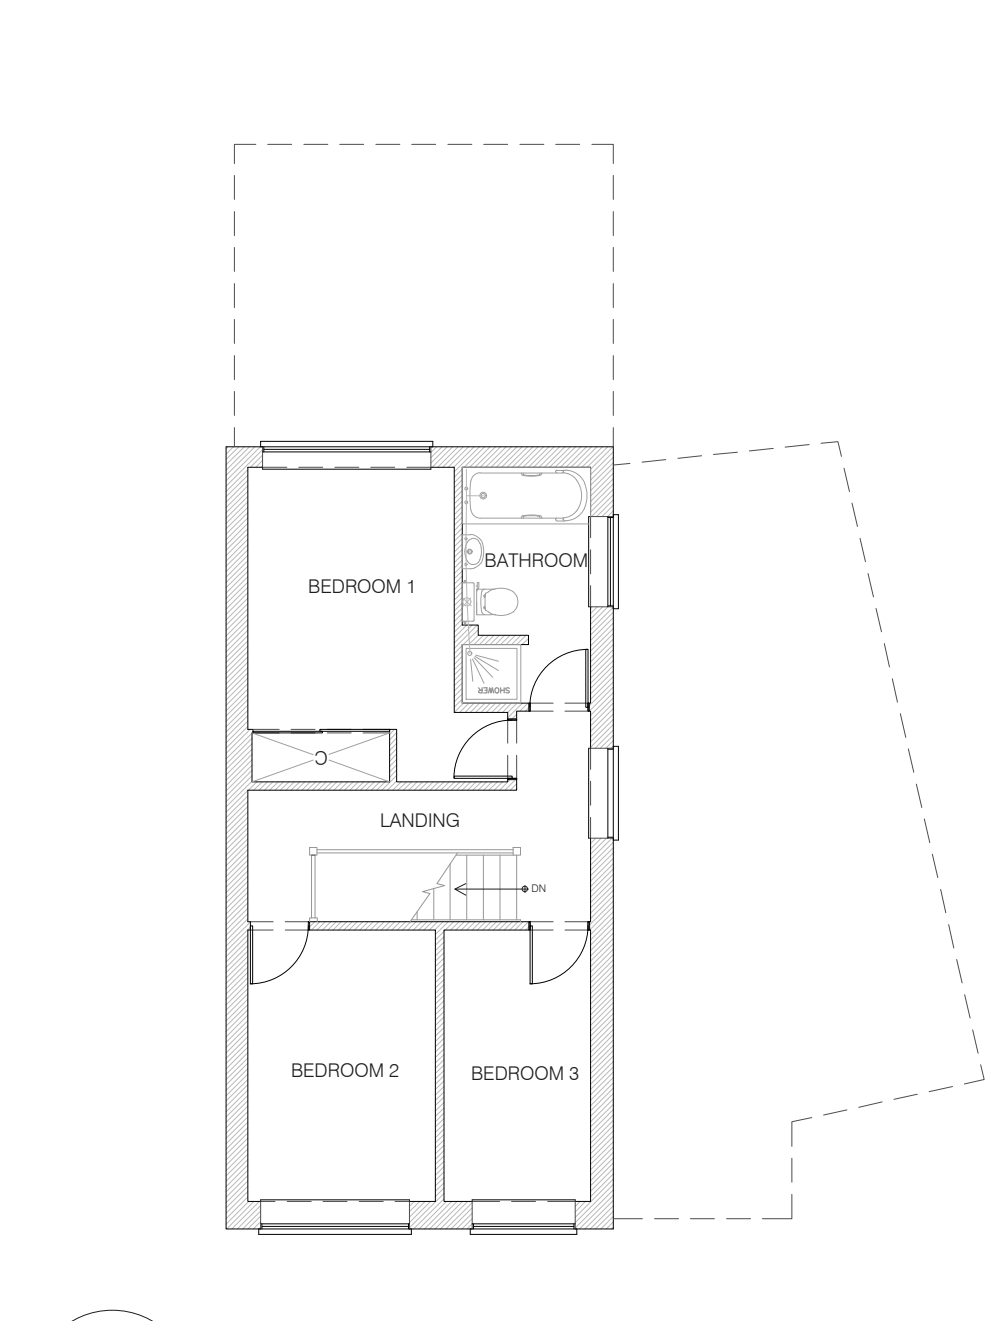


7 EXISTING FIRST FLOOR PLAN
1:100

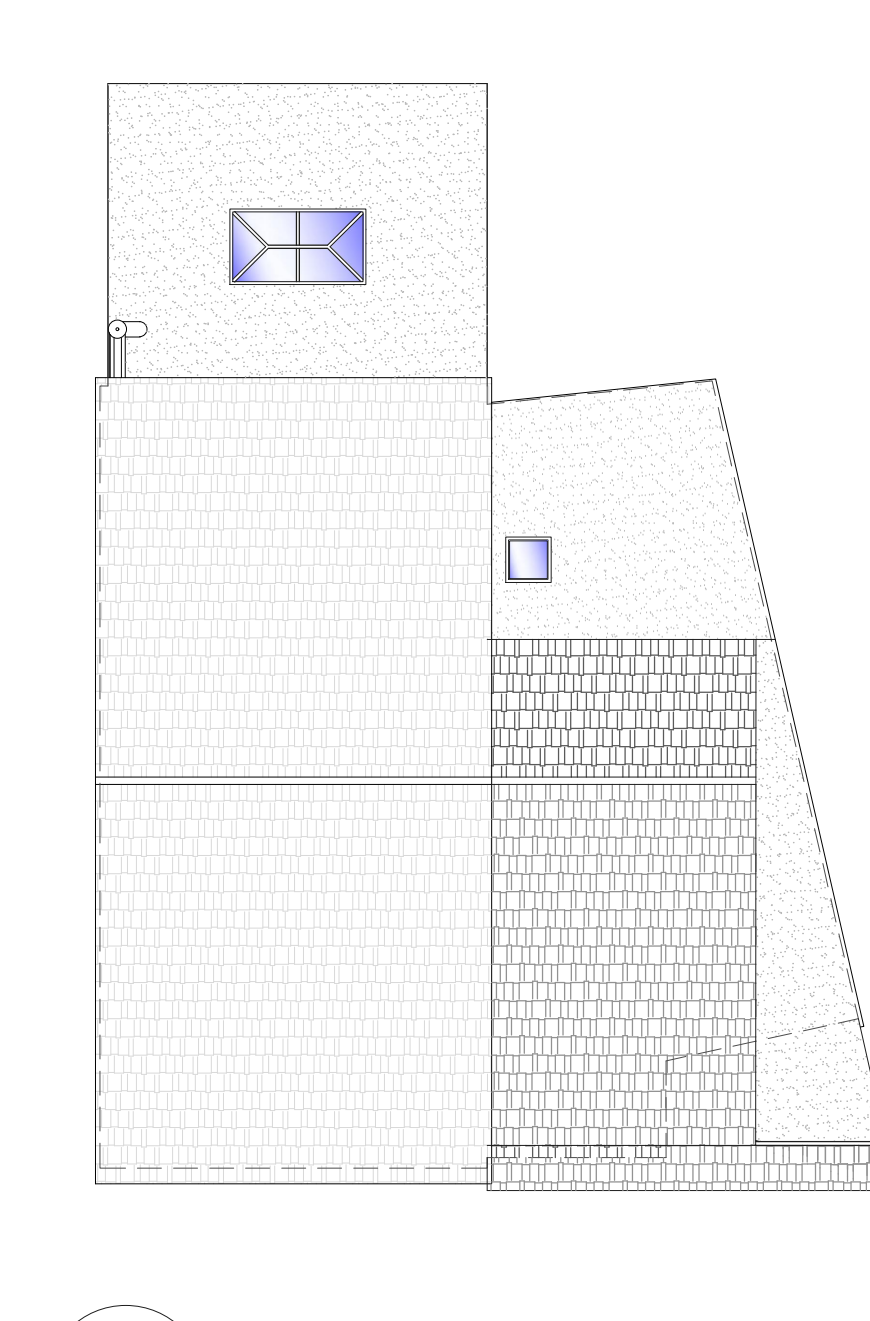


12 PROPOSED ROOF PLAN
1:100

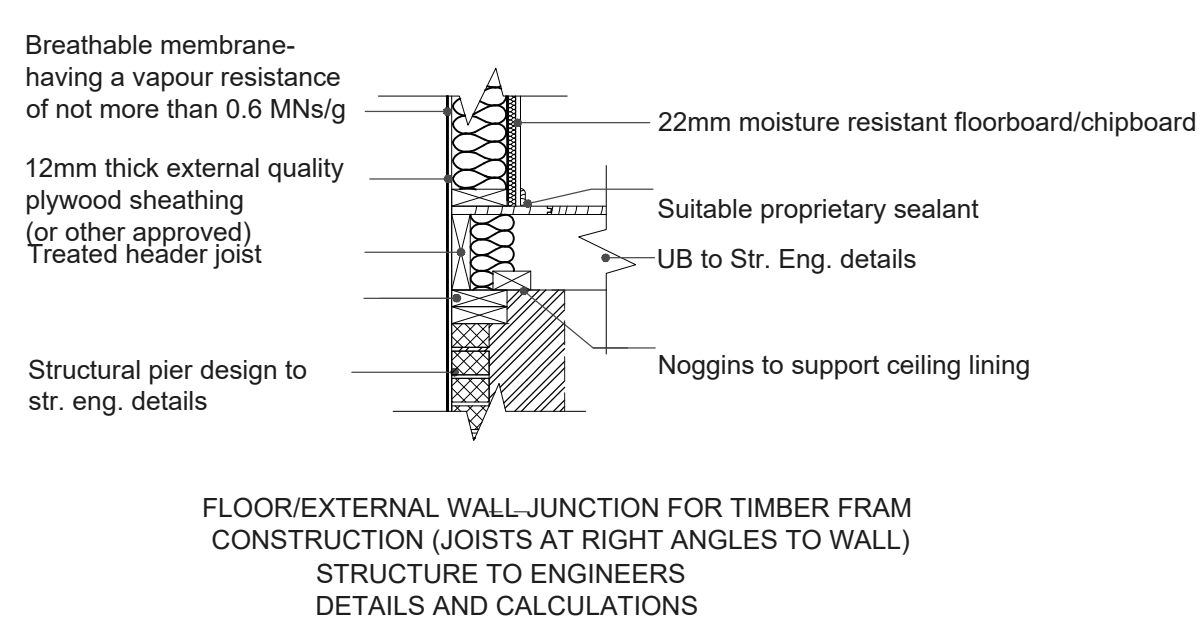


13 PROPOSED CONNECTION DETAIL
1:20

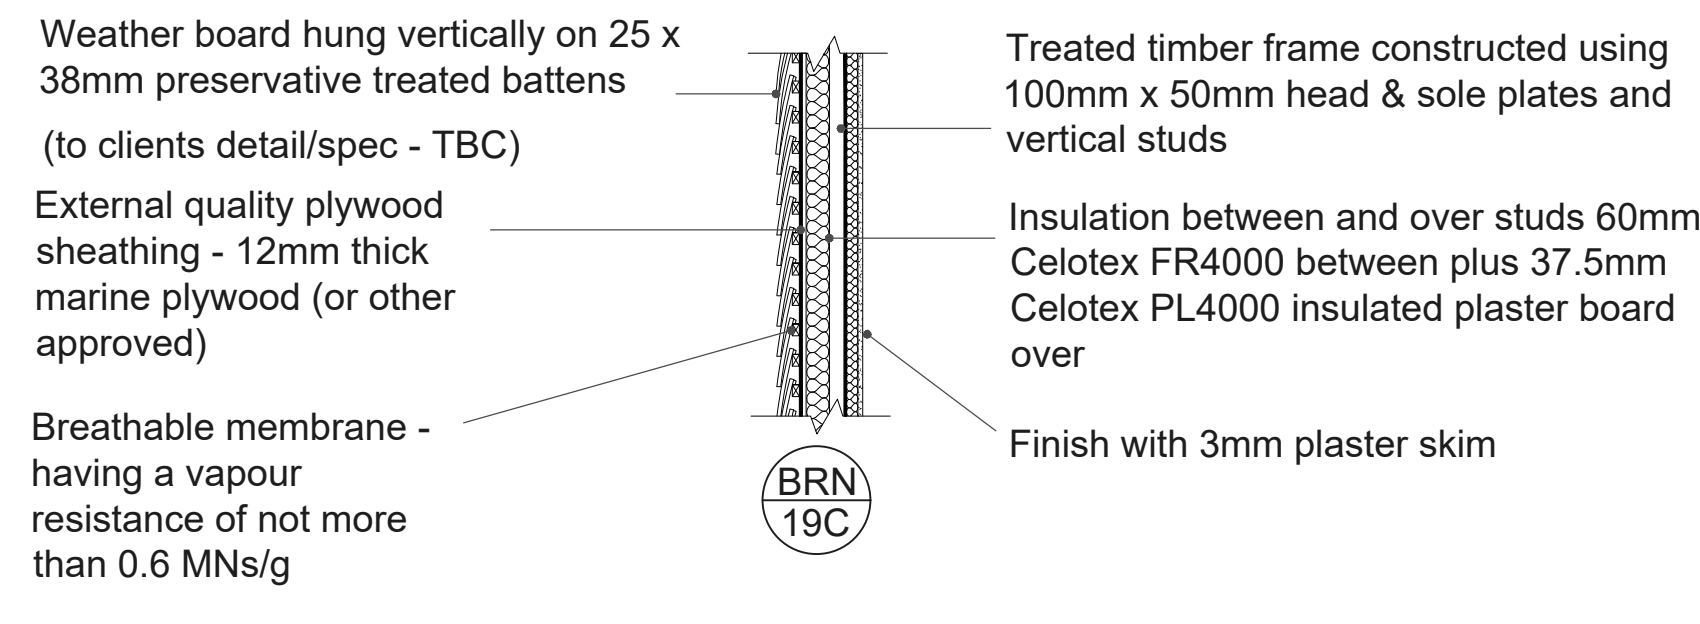


14 PROPOSED WALL SECTION THRU'
1:20

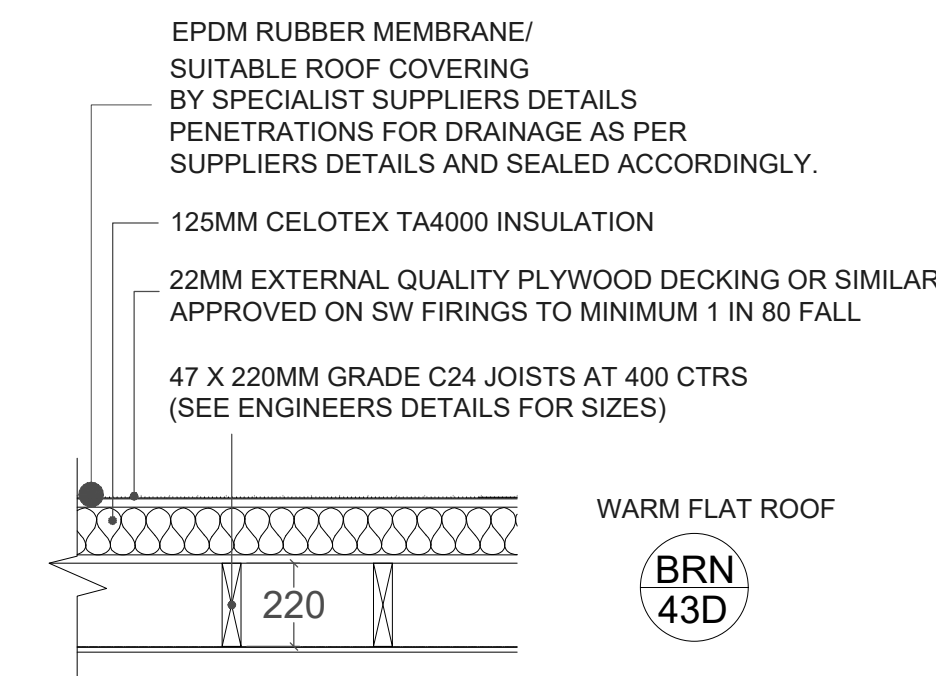

15 FLAT ROOF SECTION
1:20

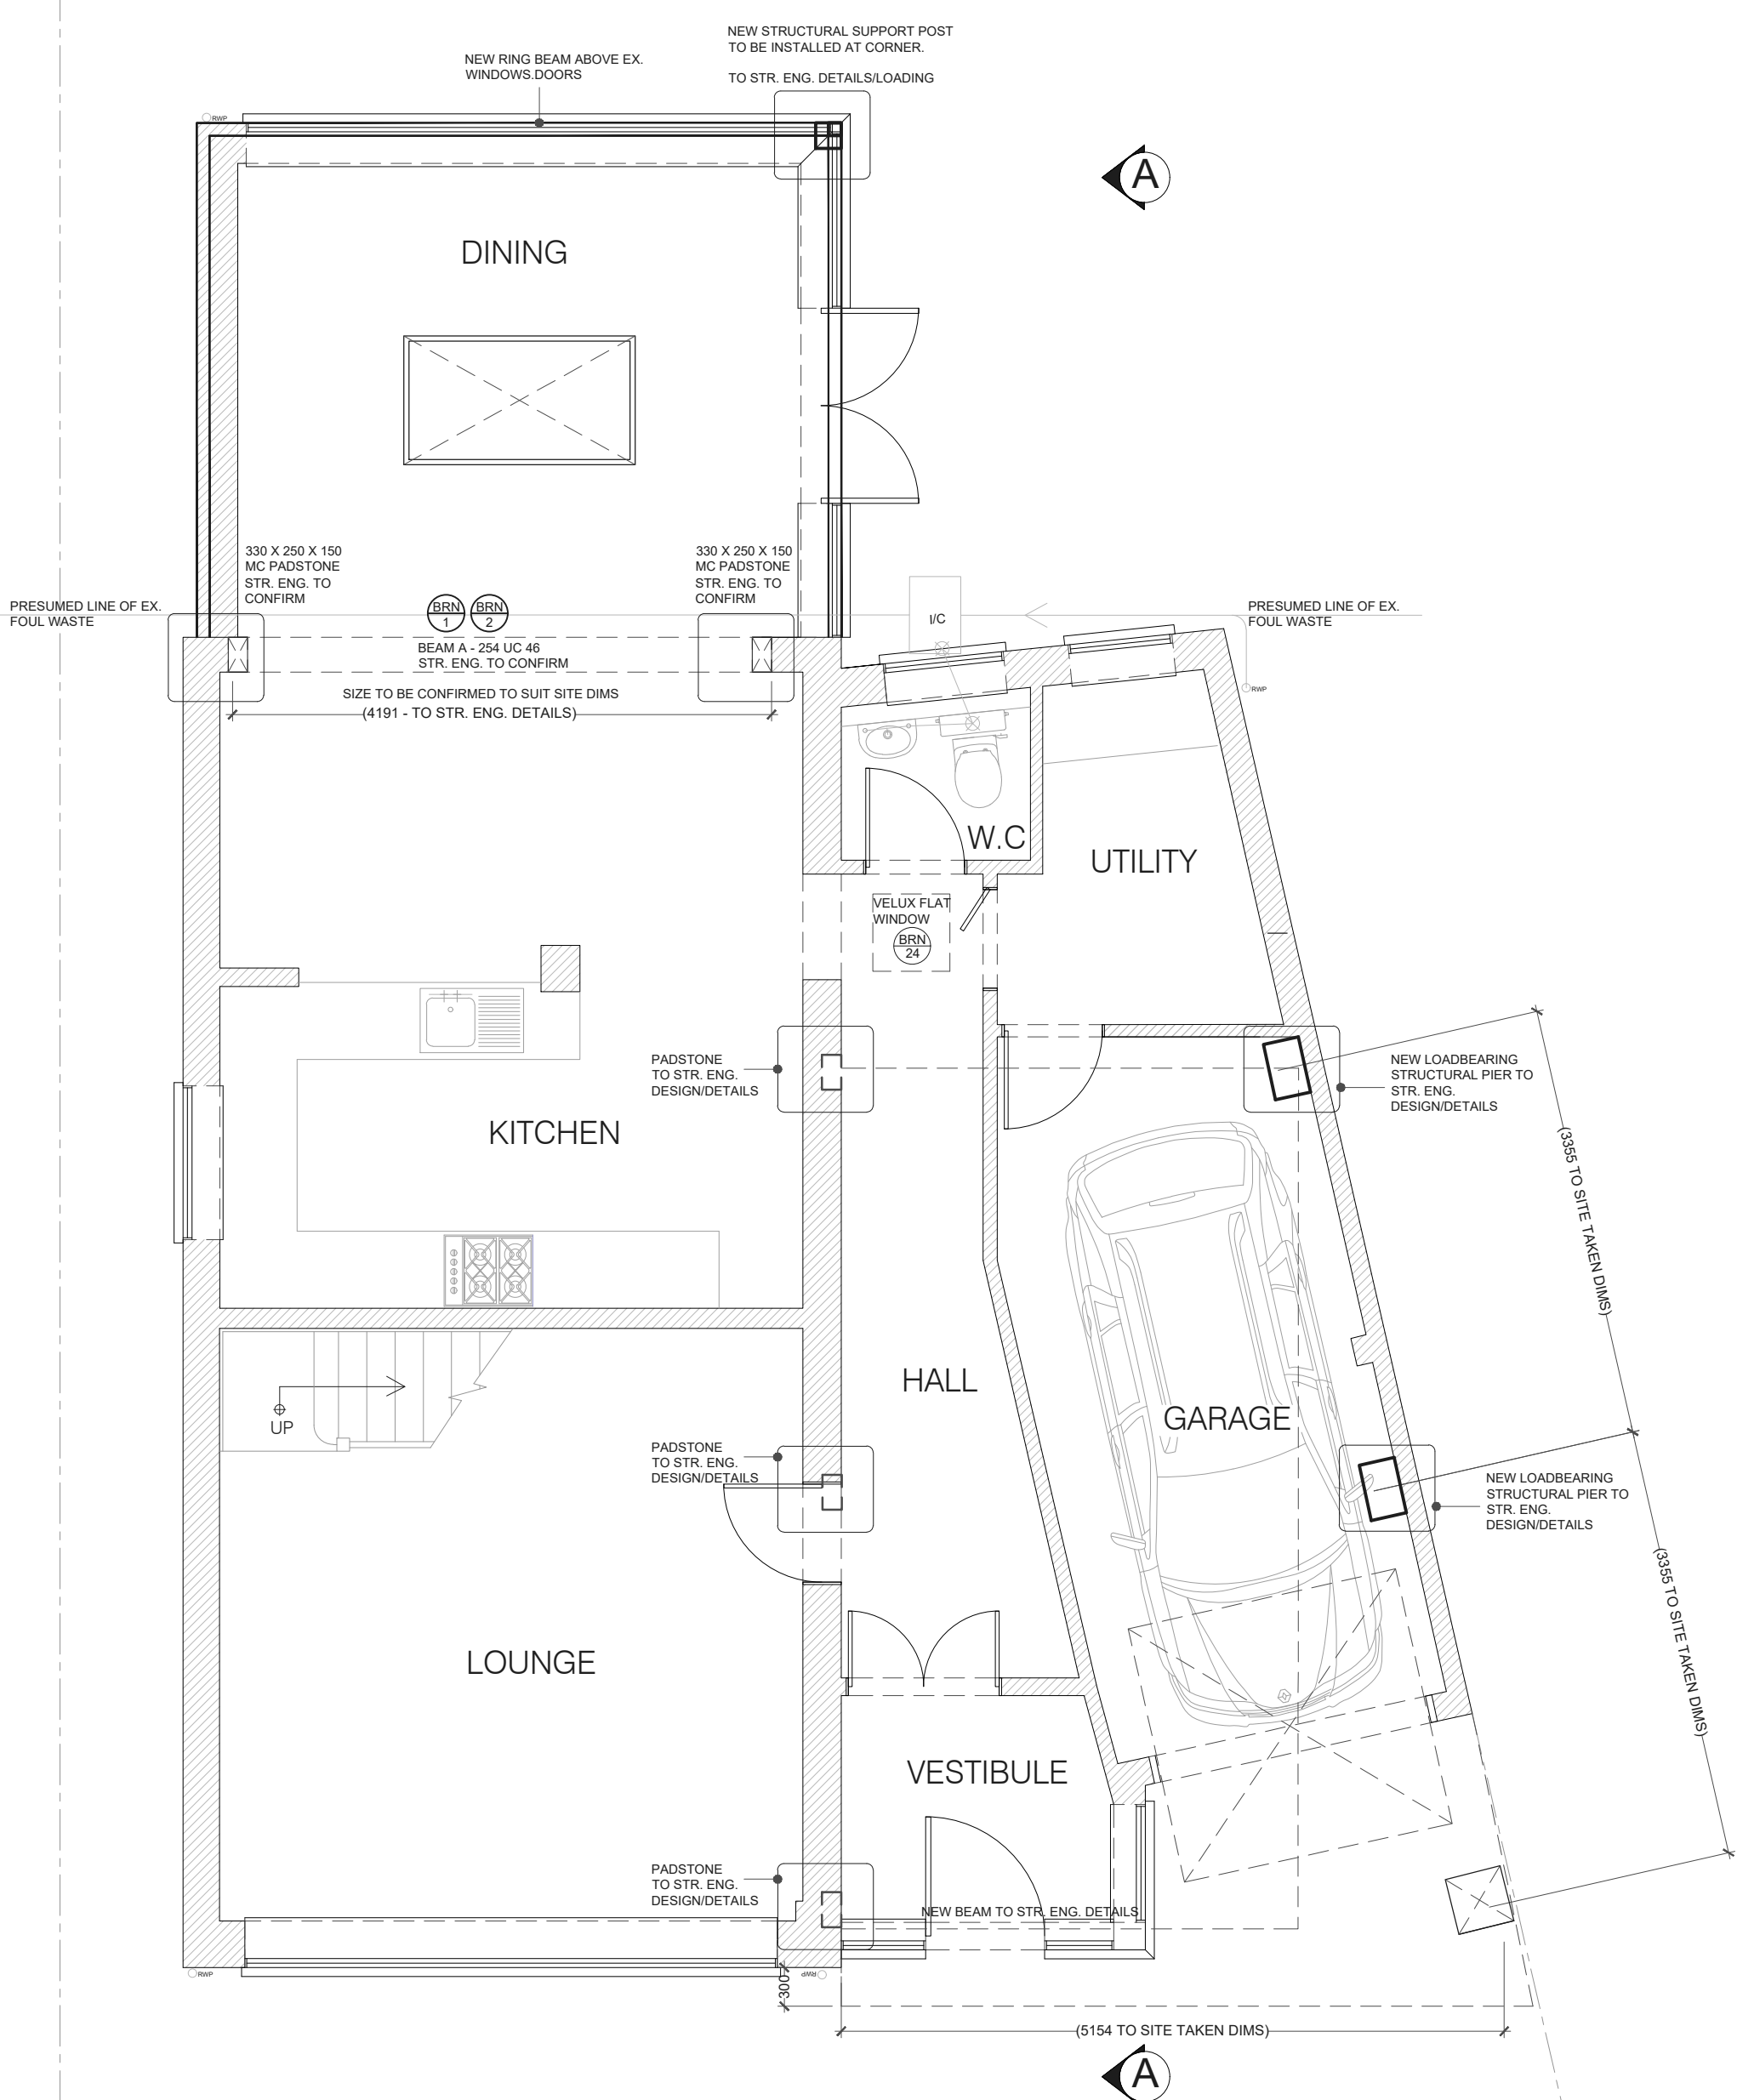


18 PROPOSED GRD FLOOR PLAN
1:50

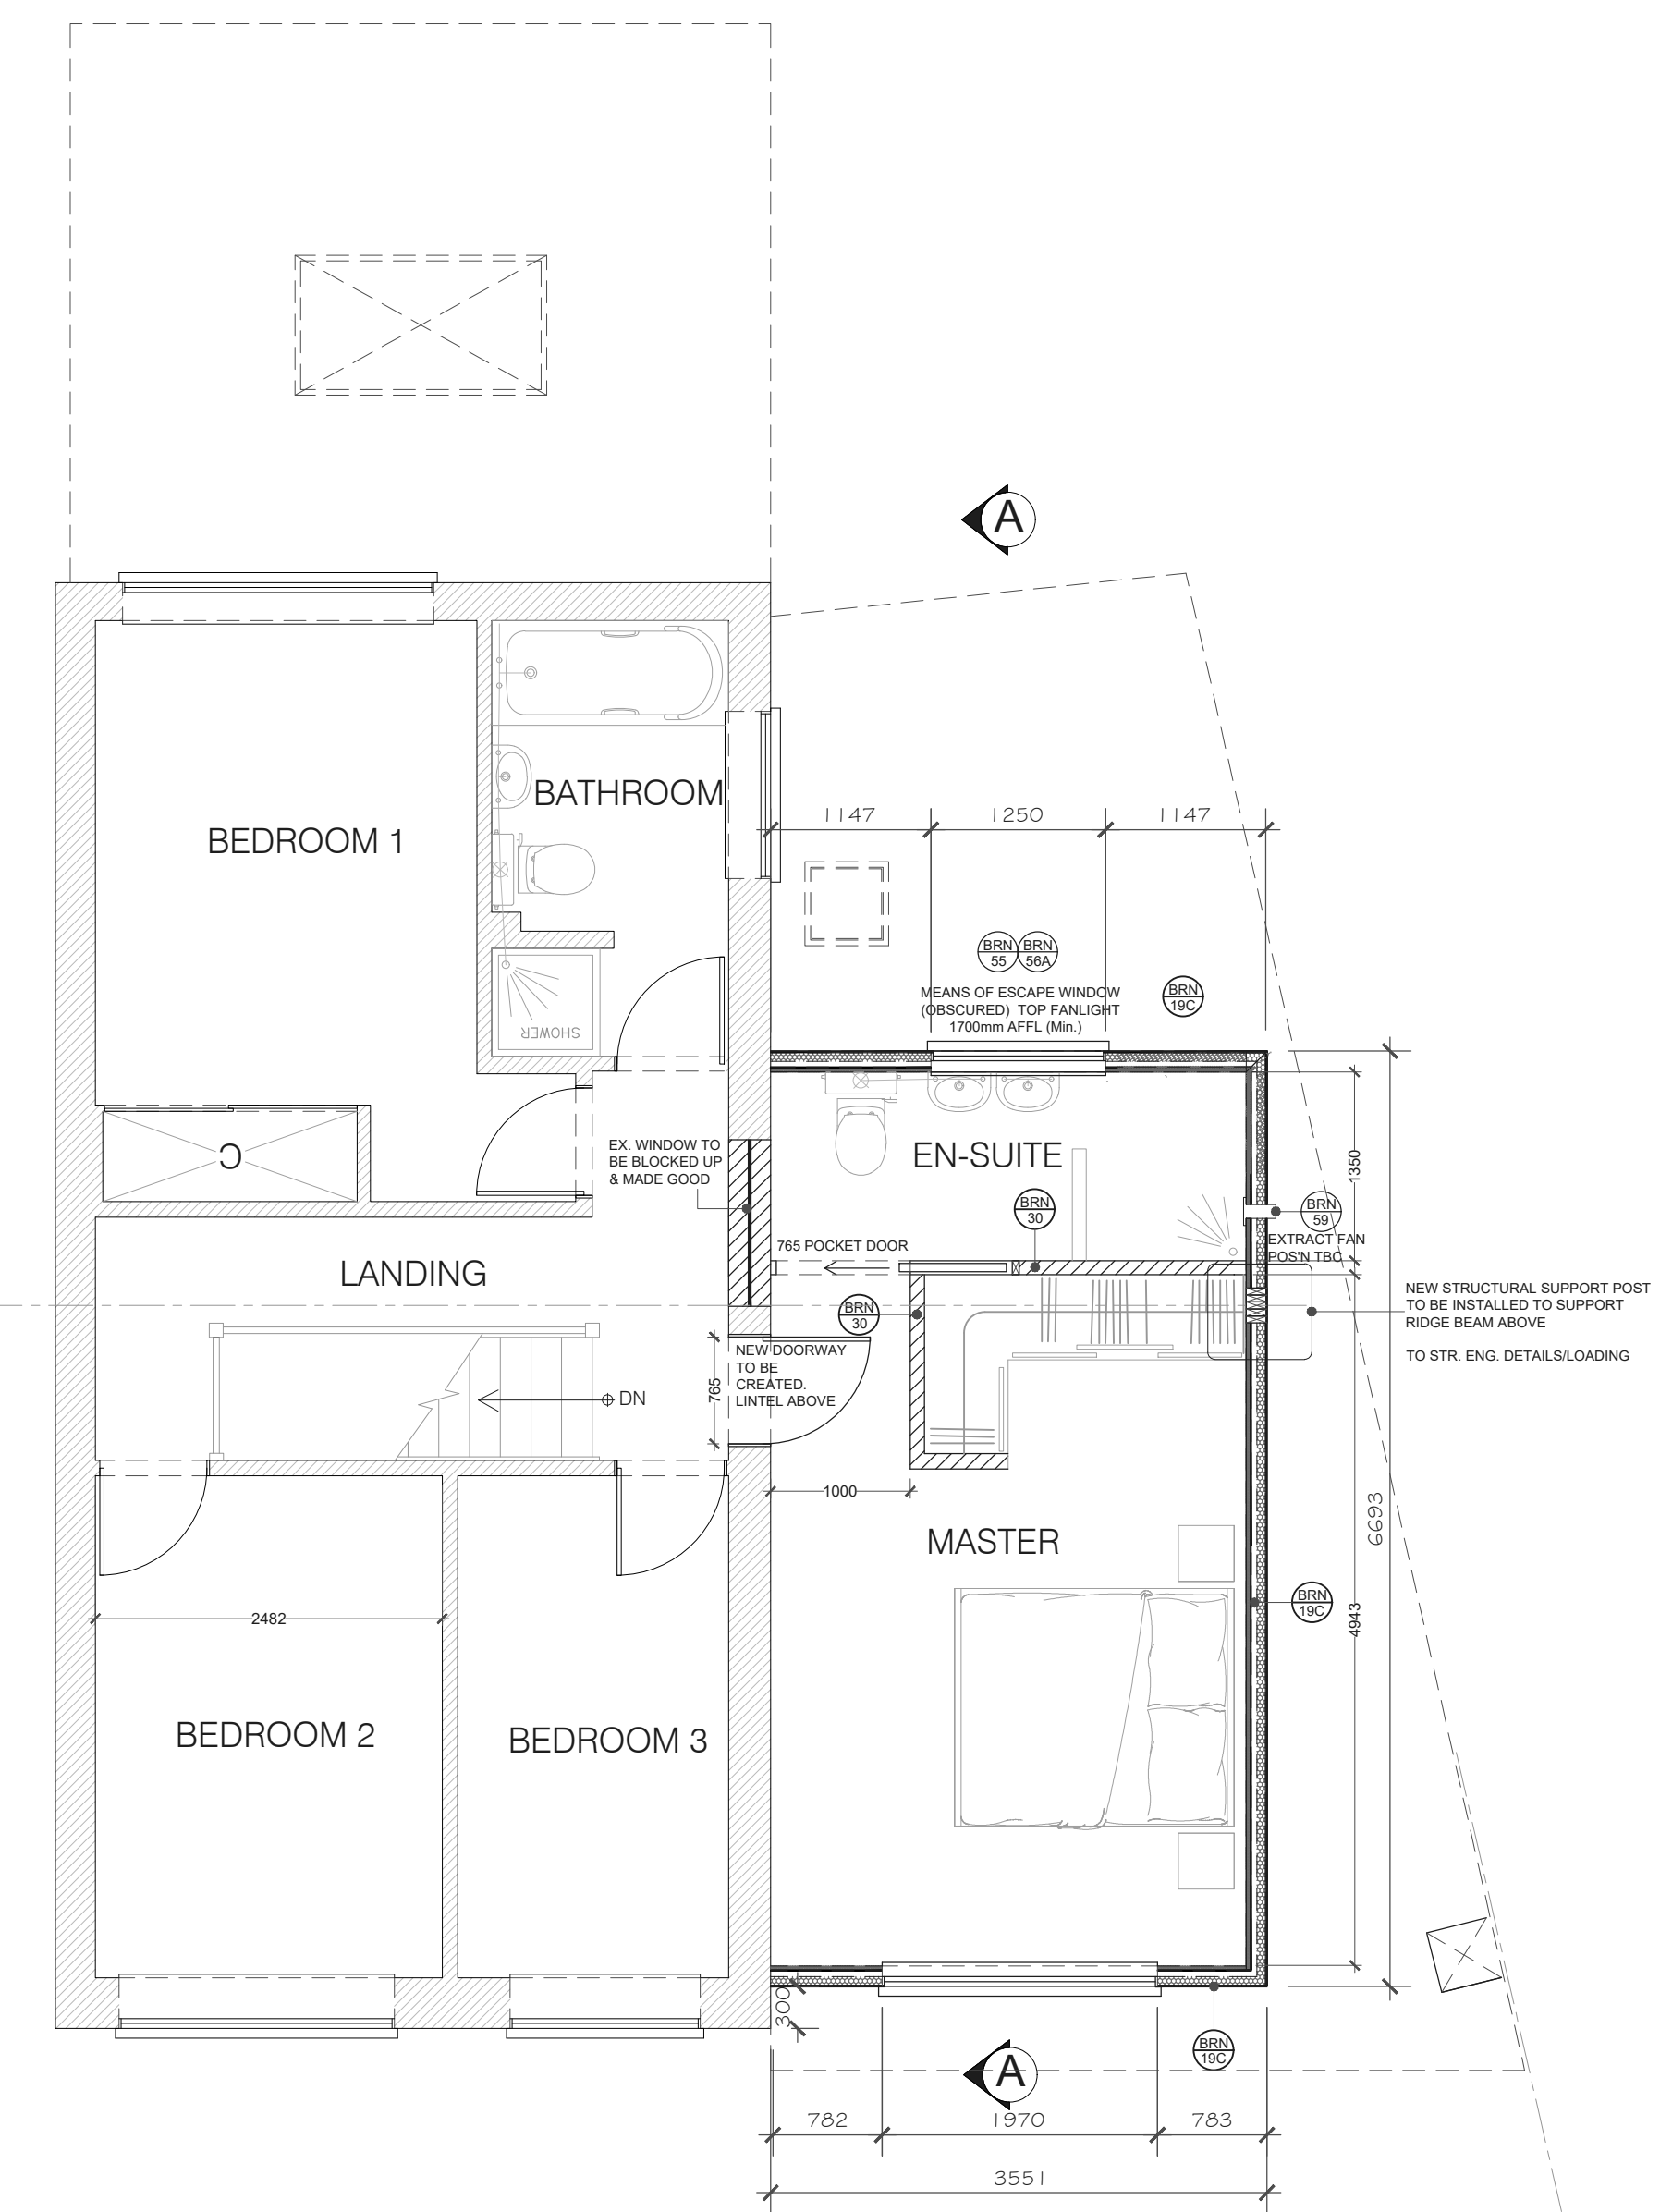


19 PROPOSED FIRST FLOOR PLAN
1:50



17 PROPOSED UB DETAIL
NTS

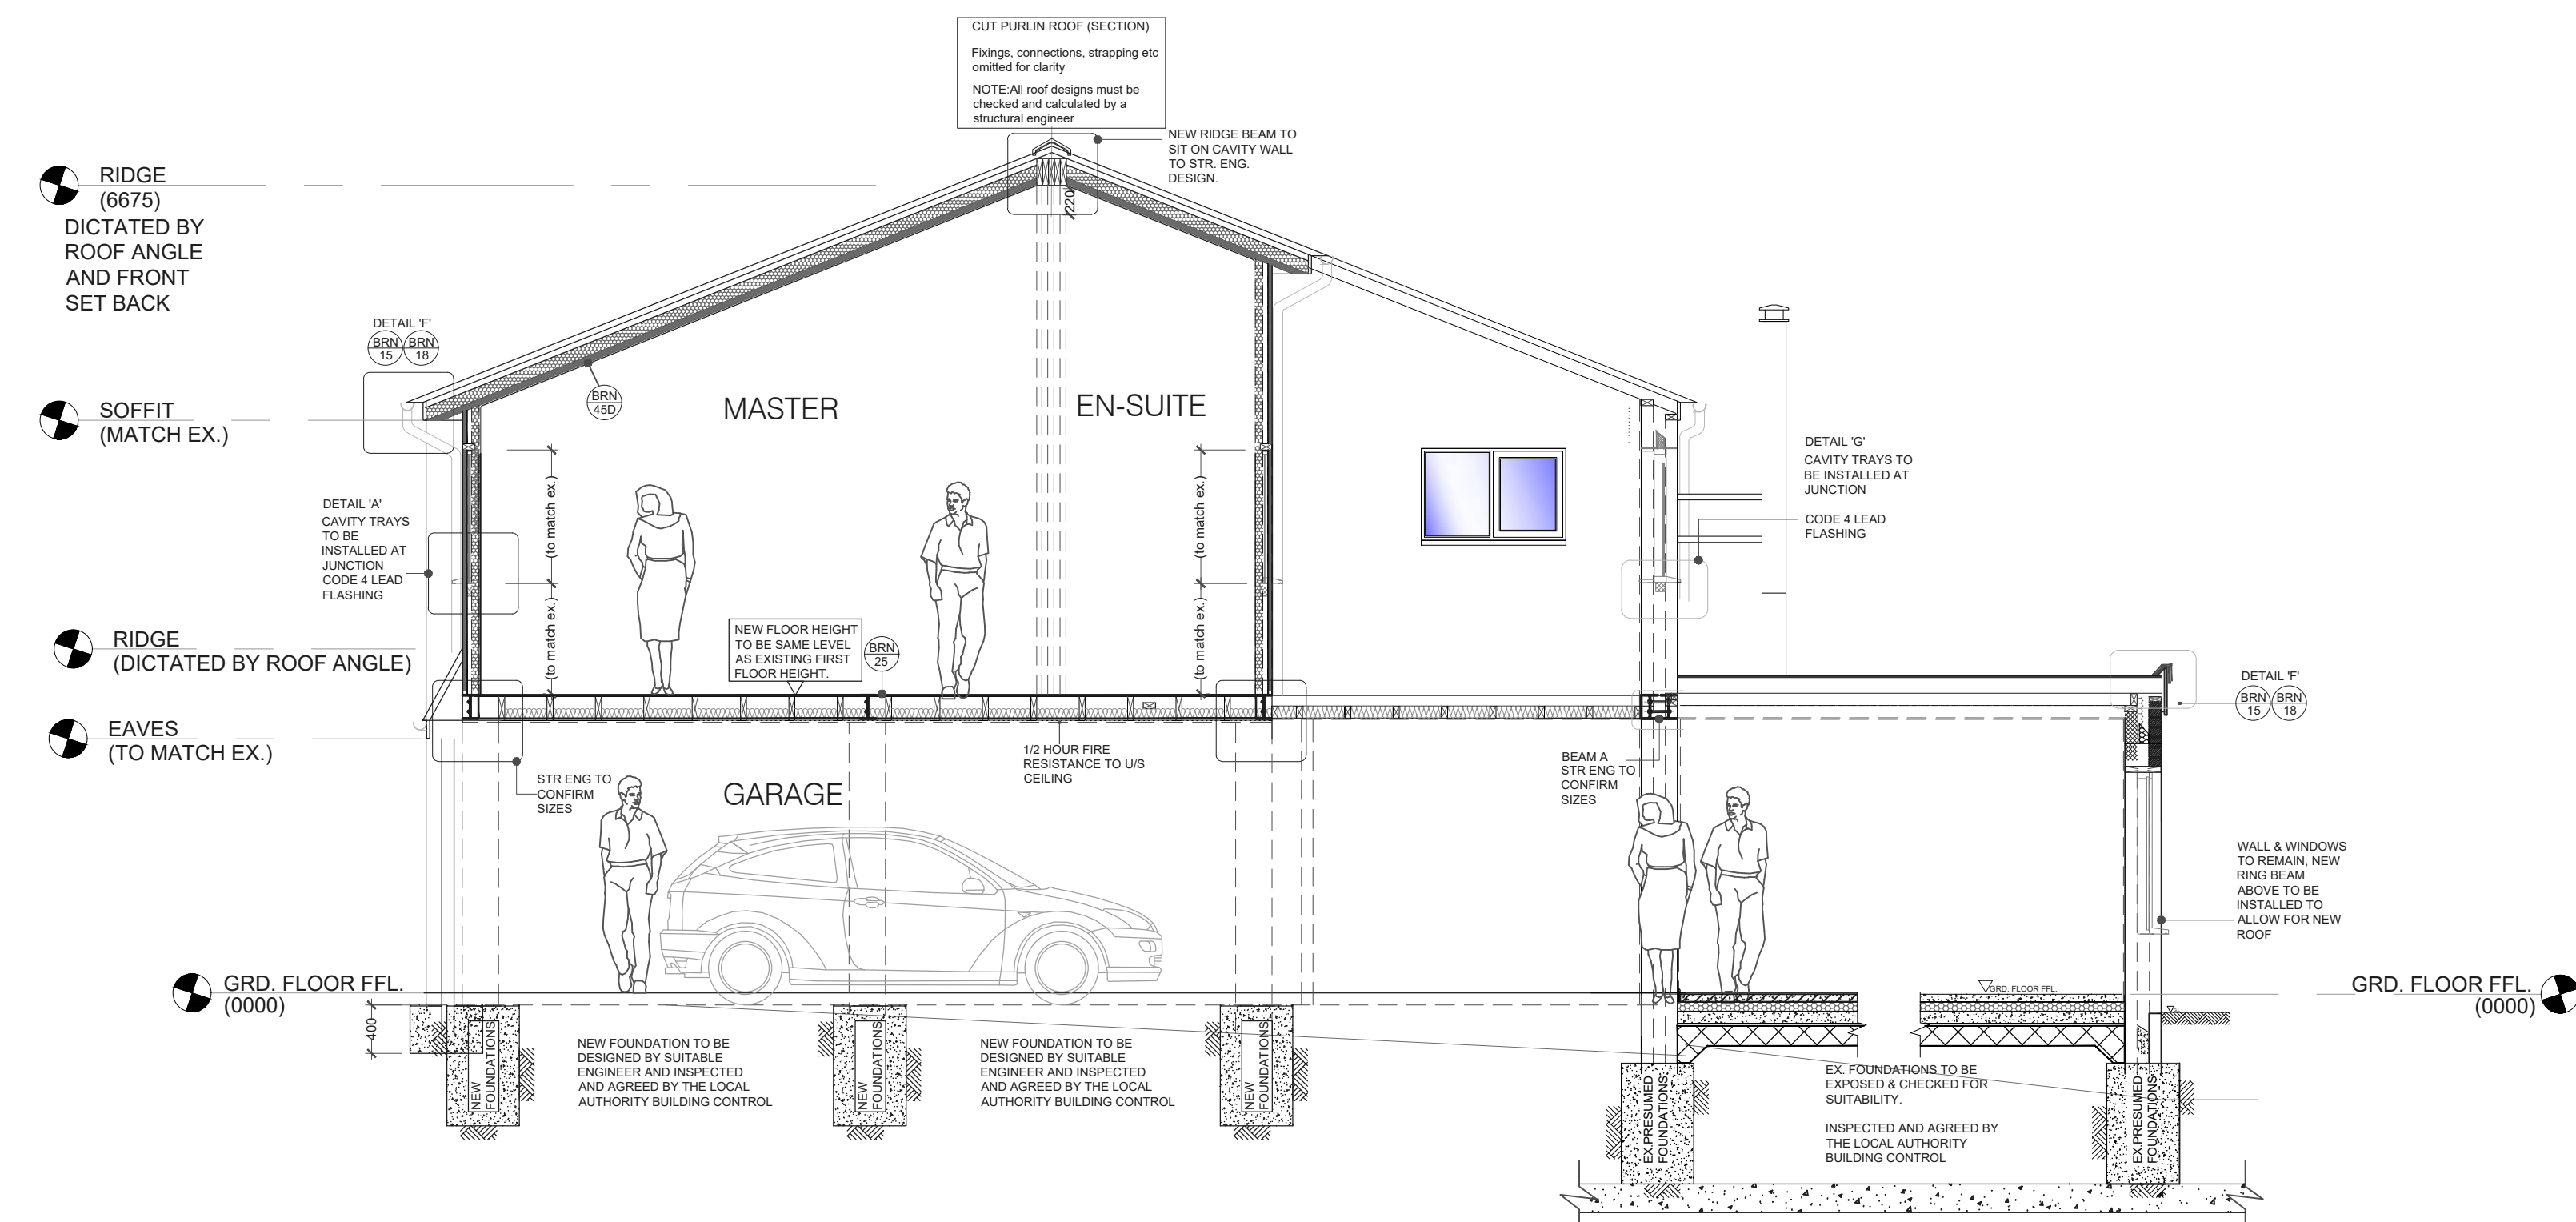

20 PROPOSED SECTION A-A
1:50

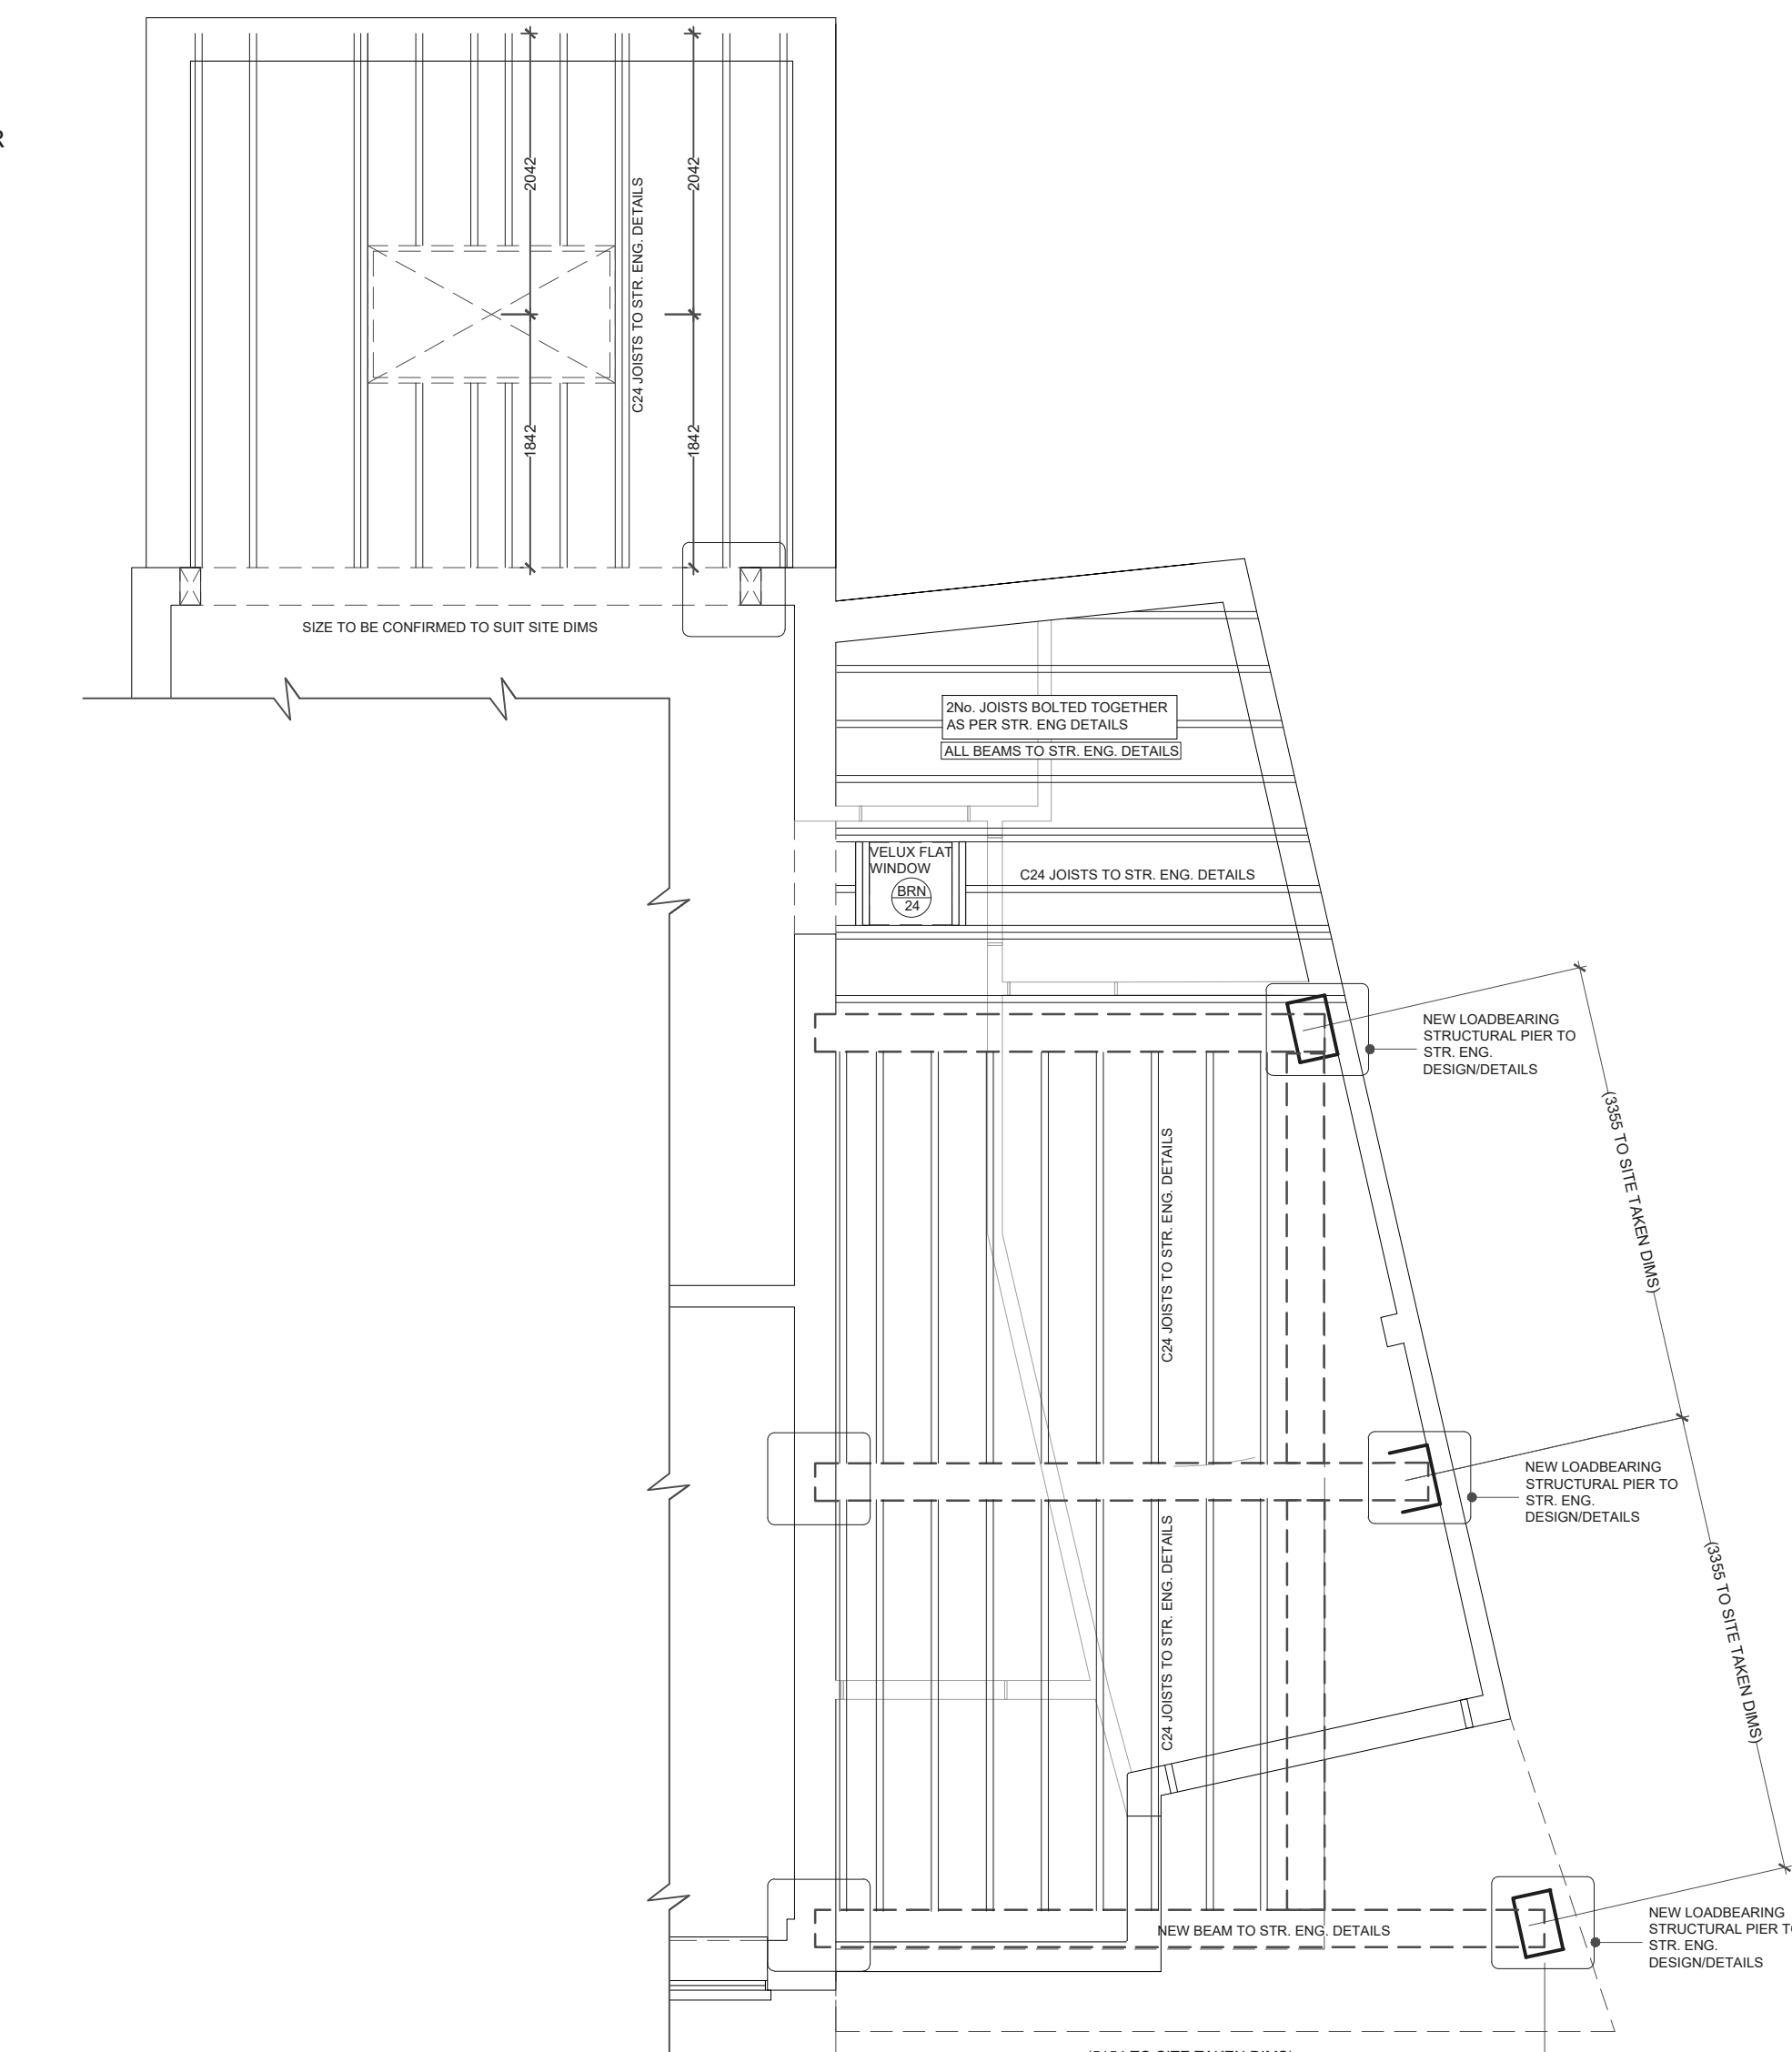

21 PROPOSED STEEL/JOIST PLAN
1:50

NOTE:
DRAWING:READ_01A TO BE USED IN
CONJUNCTION WITH ASSOCIATED BUILDING
REGULATIONS NOTES READ/BRN.
DIRECTIONAL NORTH ARROW SHOWN ON BLOCK
& LOCATION PLANS READ/BLP.

DETAILS AND DIMENSIONS OF ALL LEVELS OF PROPOSED
PLANS TO BE CHECKED ON SITE BY APPOINTED
CONTRACTOR PRIOR TO ANY
COMMENCEMENT/ORDERING OF MATERIALS OF WORK,
ANY QUERIES, VARIATIONS OR DISCREPANCIES
DIRECTED TO CLIENT - DM DESIGNS ACCEPTS NO
RESPONSIBILITY IN ANY PART ON DRAWINGS UNLESS
OTHERWISE AGREED PRIOR.

BRN
1 DENOTES ATTACHED BUILDING REGULATION NOTES
DENOTES ITEM No.

MODIFICATIONS
ADJUSTED TO SUIT PLANNING COMMENTS
SHOWN AS BUILT REAR EXTENSION AND SIDE CHANGE
C TITLE CHANGE AND CAR PARK PROVISION ADDED

SIDE EXTENSION ABOVE EX. GARAGE.
REPLACEMENT ROOF TO EX. CONSERVATORY

MR & MRS READ,
7 PARK ROAD, PURBROOK, WATERLOOVILLE,
HAMPSHIRE, PO7 5EP