


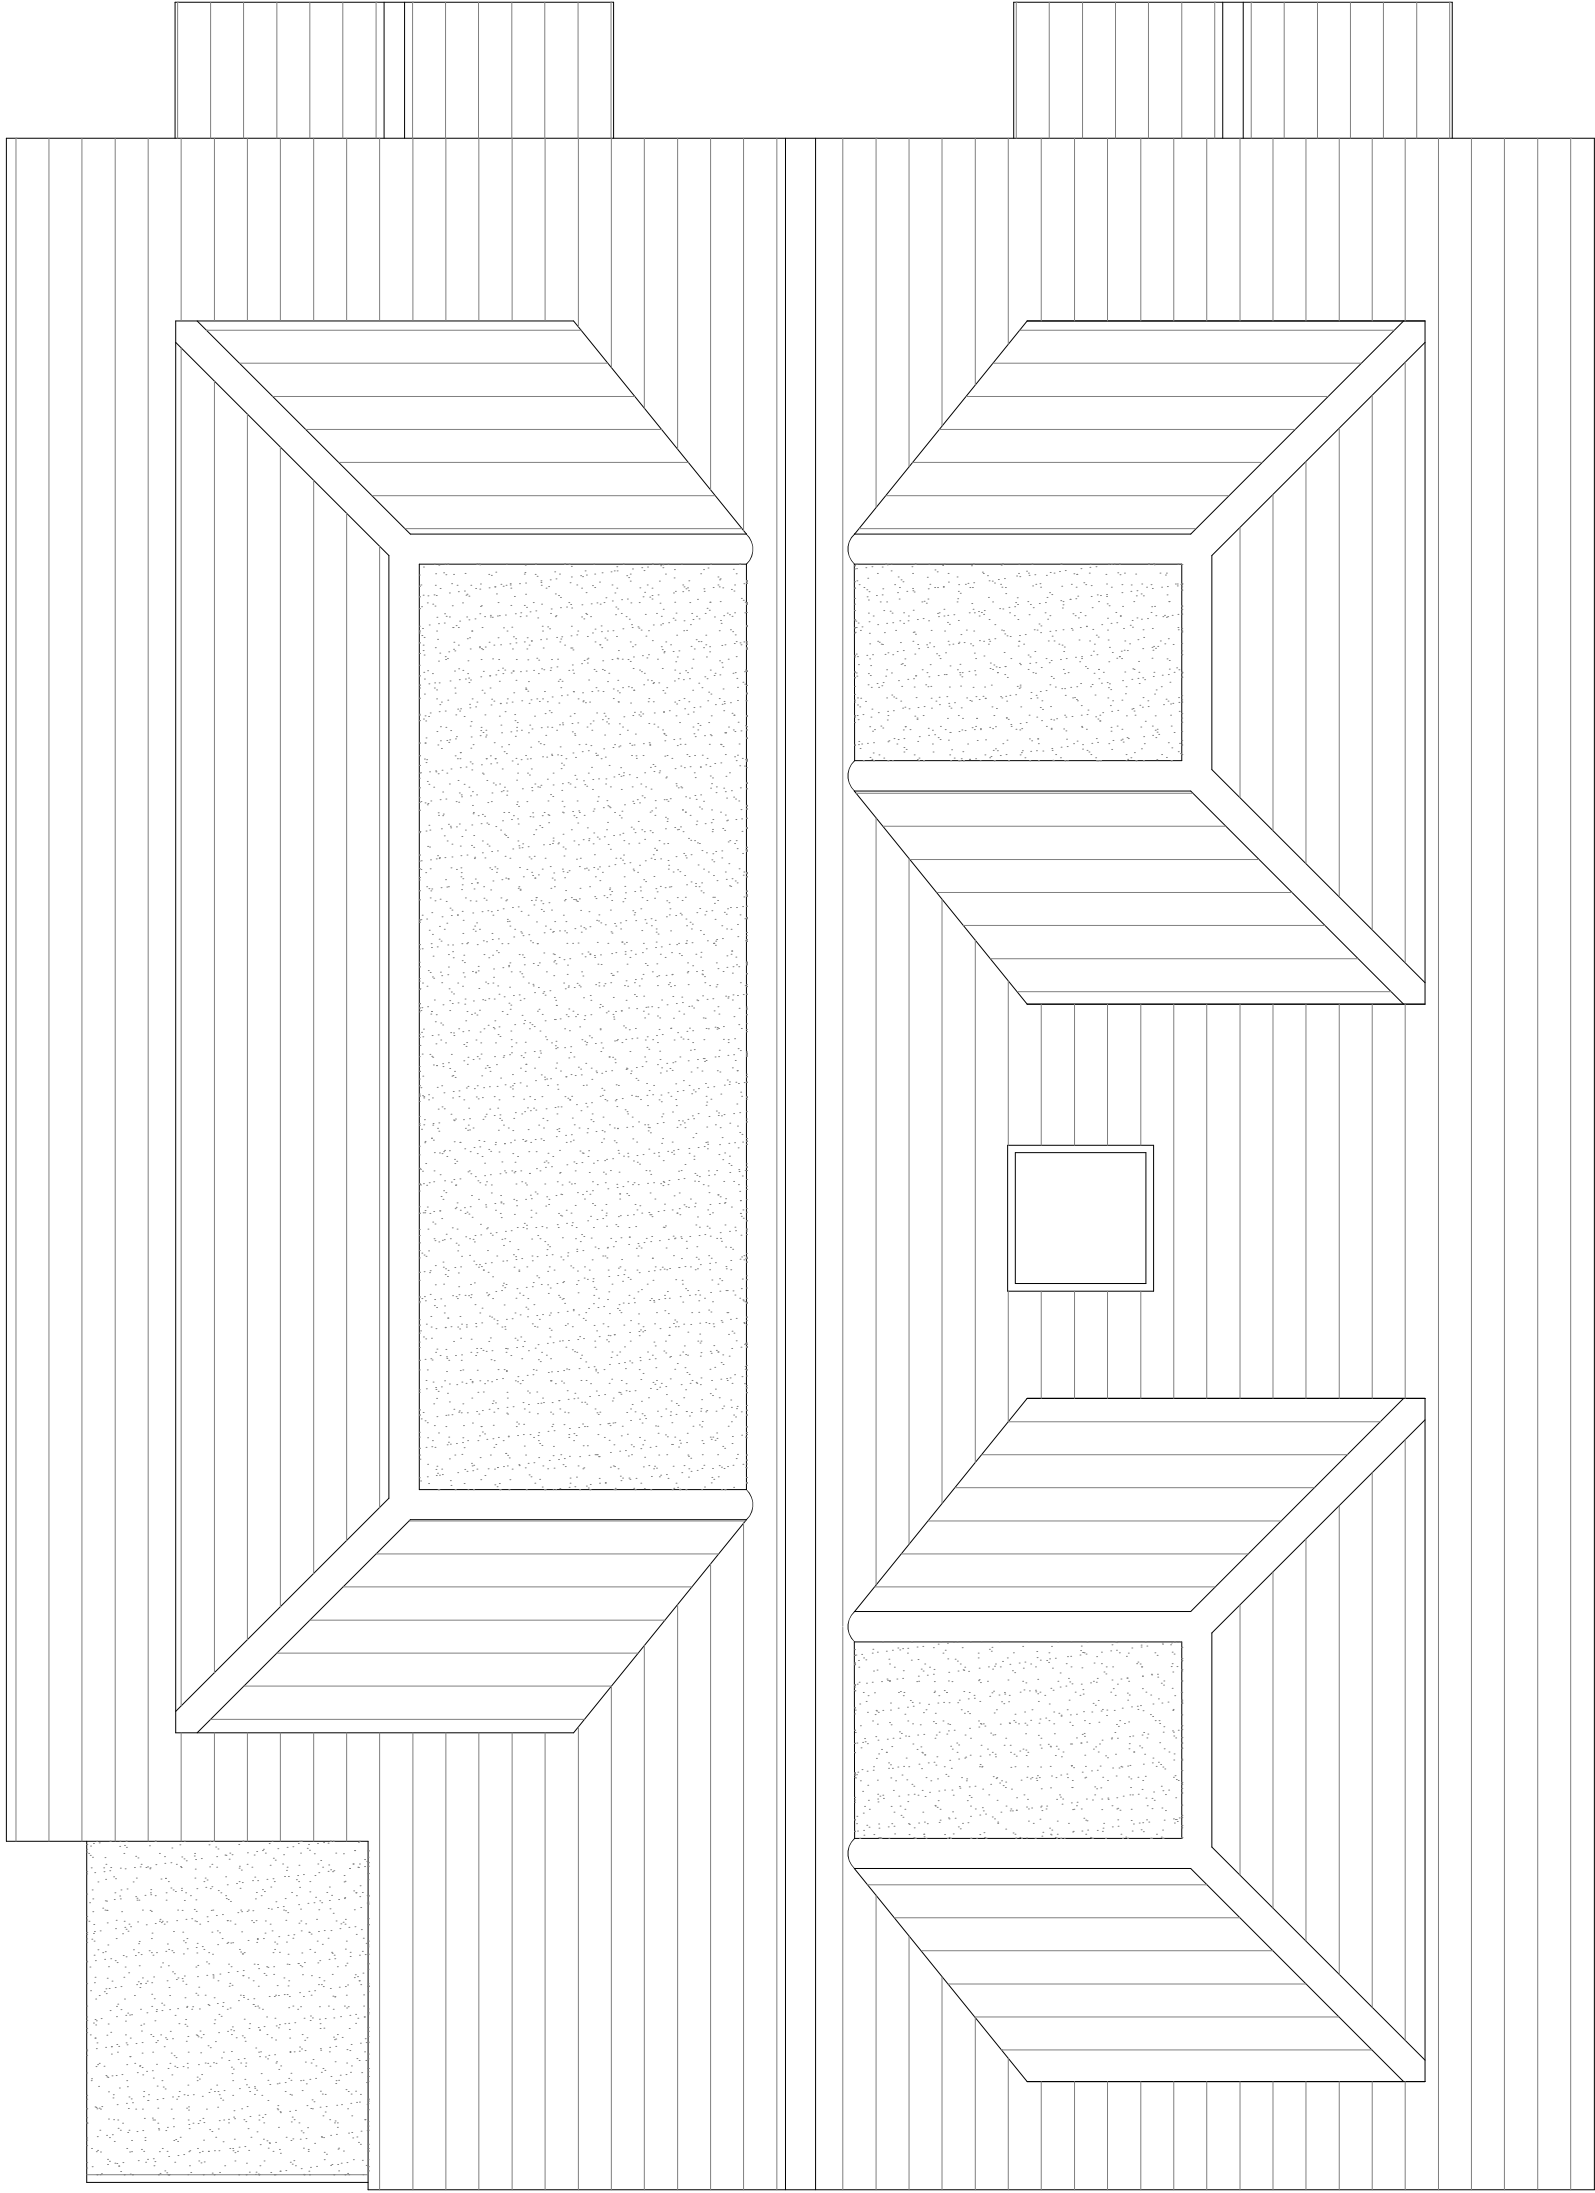

PROPOSED ROOF

Copyright is reserved by GBS Designs and is issued on the condition that it is not copied or disclosed by or to any unauthorised persons without prior consent in writing from GBS Designs.

All dimensions to be checked on site

All structural elements to be specified by a suitably qualified structural engineer.

REV	DESCRIPTION
-	Initial design
A	Revisions to initial proposed drawings
B	Changes to new rear porch and dormers to both sides
C	Dormers on west side balanced

DRAWN	DATE
JLR	16.03.21
GBS	06.07.21
GBS	19.08.21
GBS	19.10.21

Scale Bar
0 1 2

Drawing Ref	Drawing Title
85STAKESRD 10	85 Stakes Road, Widley, Waterlooville, Hampshire, PO7 5NR.
Scale at A1 1:25	Scale at A3 1:50
Date 16 MAR 2021	Drawn by JLR/GBS