


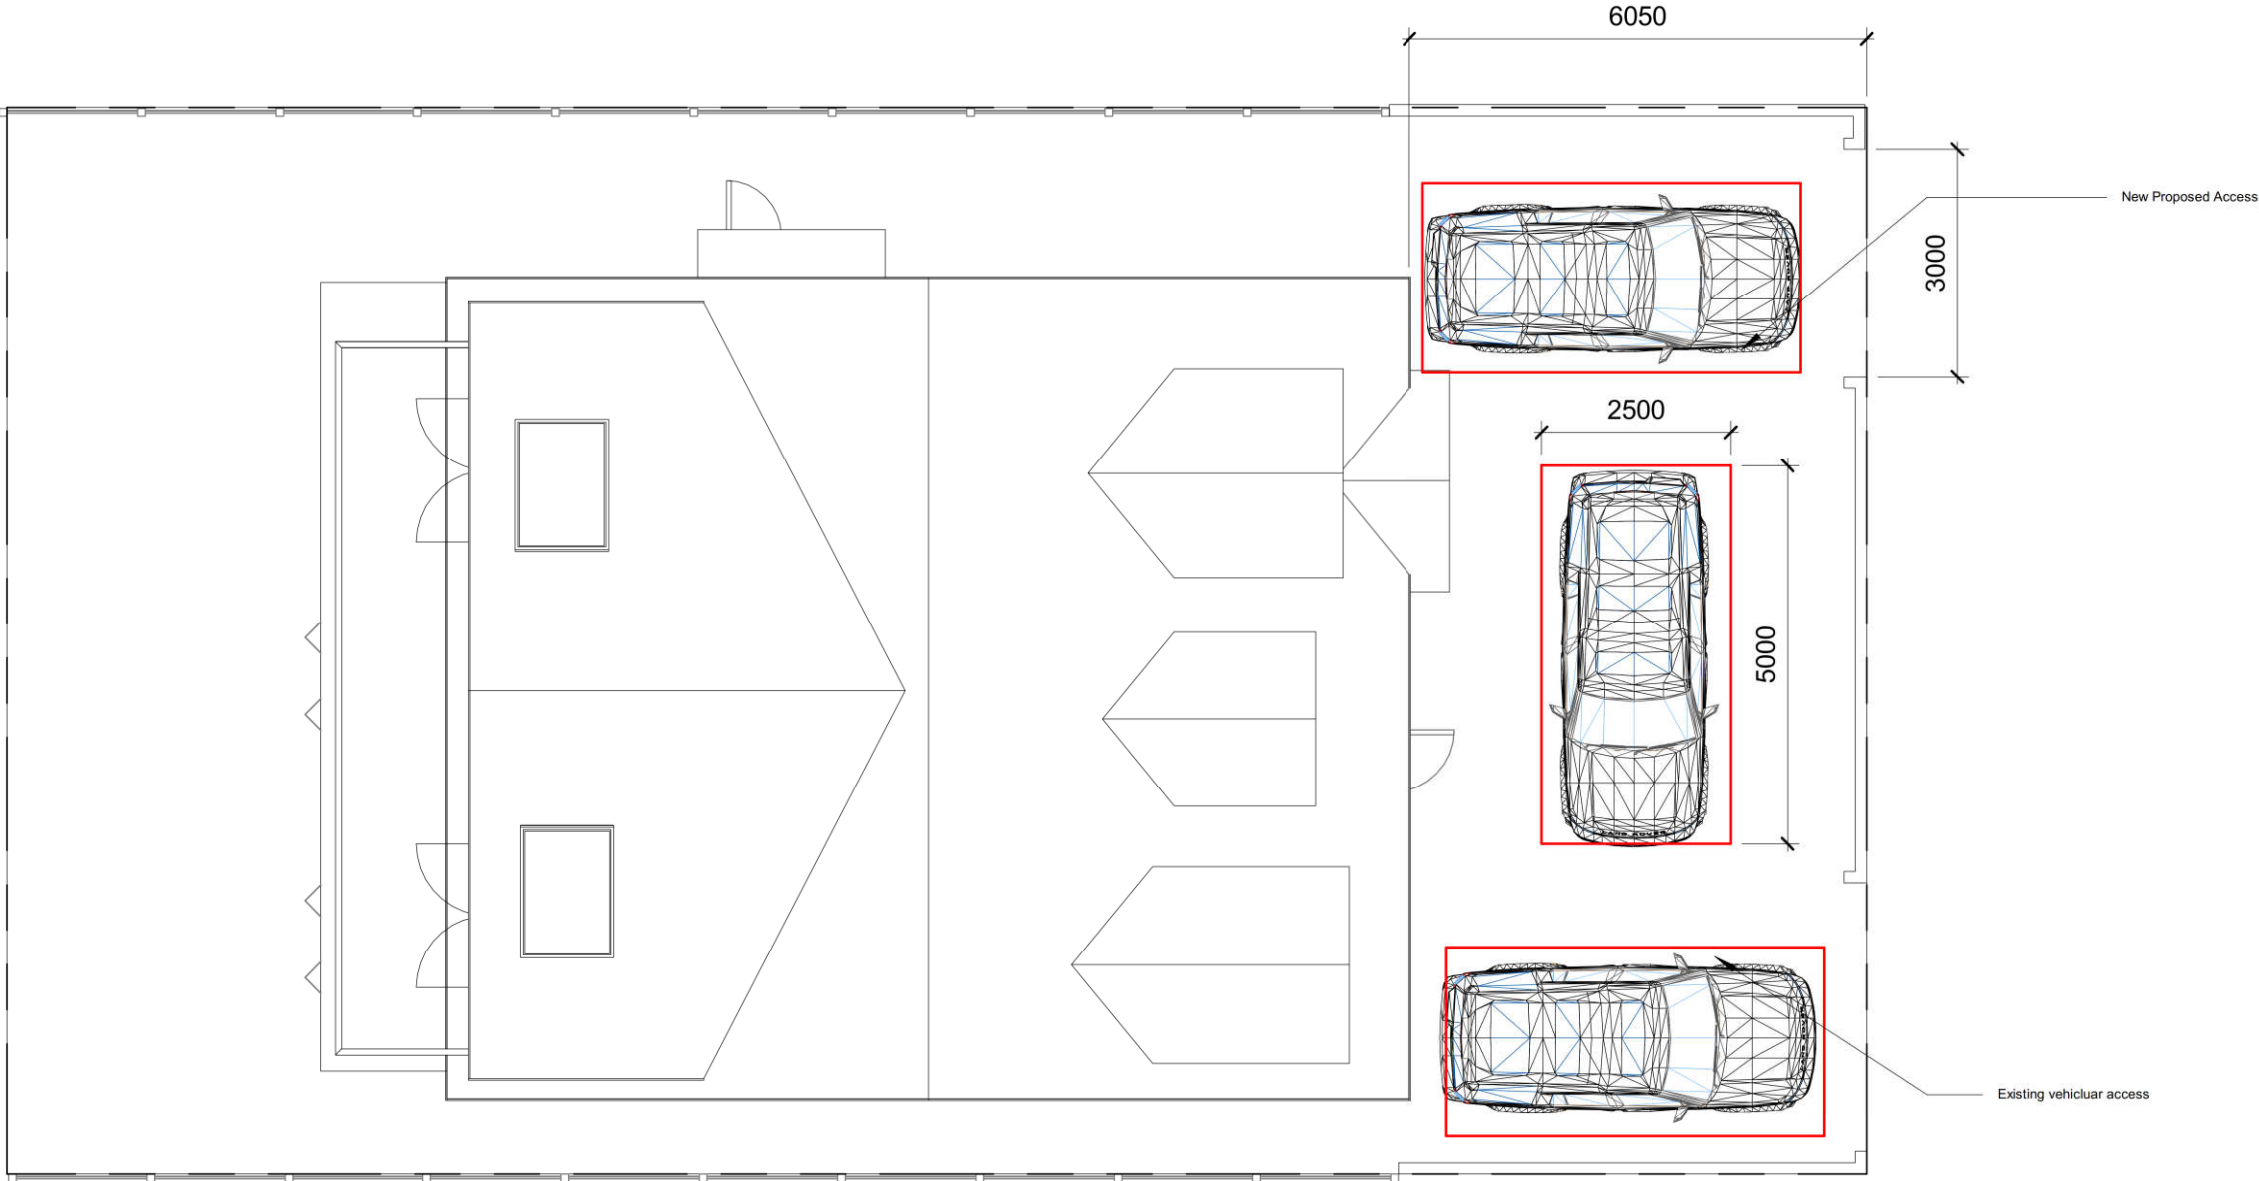

1:500		50
1:200		20
1:100		10
1:50		5

parkers
executive
design

All measurement to be checked on site prior to any commenment (C) Copyright of Parkers Design (Southern) Limited. Any reproduction of these drawings will require written authority from the copyright owner. Parkers Design Limited - The Studio @ 90, PO9 2PR www.pexd.co.uk - info@pexd.co.uk - 07776 008822	PROJECT	CLIENT			
	24 Warfield Crescent PO7 7JP		Bulter		
	SHEET	Date		Issue Date	Scale (@ A3) 1 : 100
		Proposed Parking		Drawn by SW	DRAWING NUMBER
				Checked by SR	P 10
					REV