


PROPOSED GARAGE  
REAR OF 139A, ELM GROVE, HAYLING IS, HANTS.  
FOR M. KIELLOR.

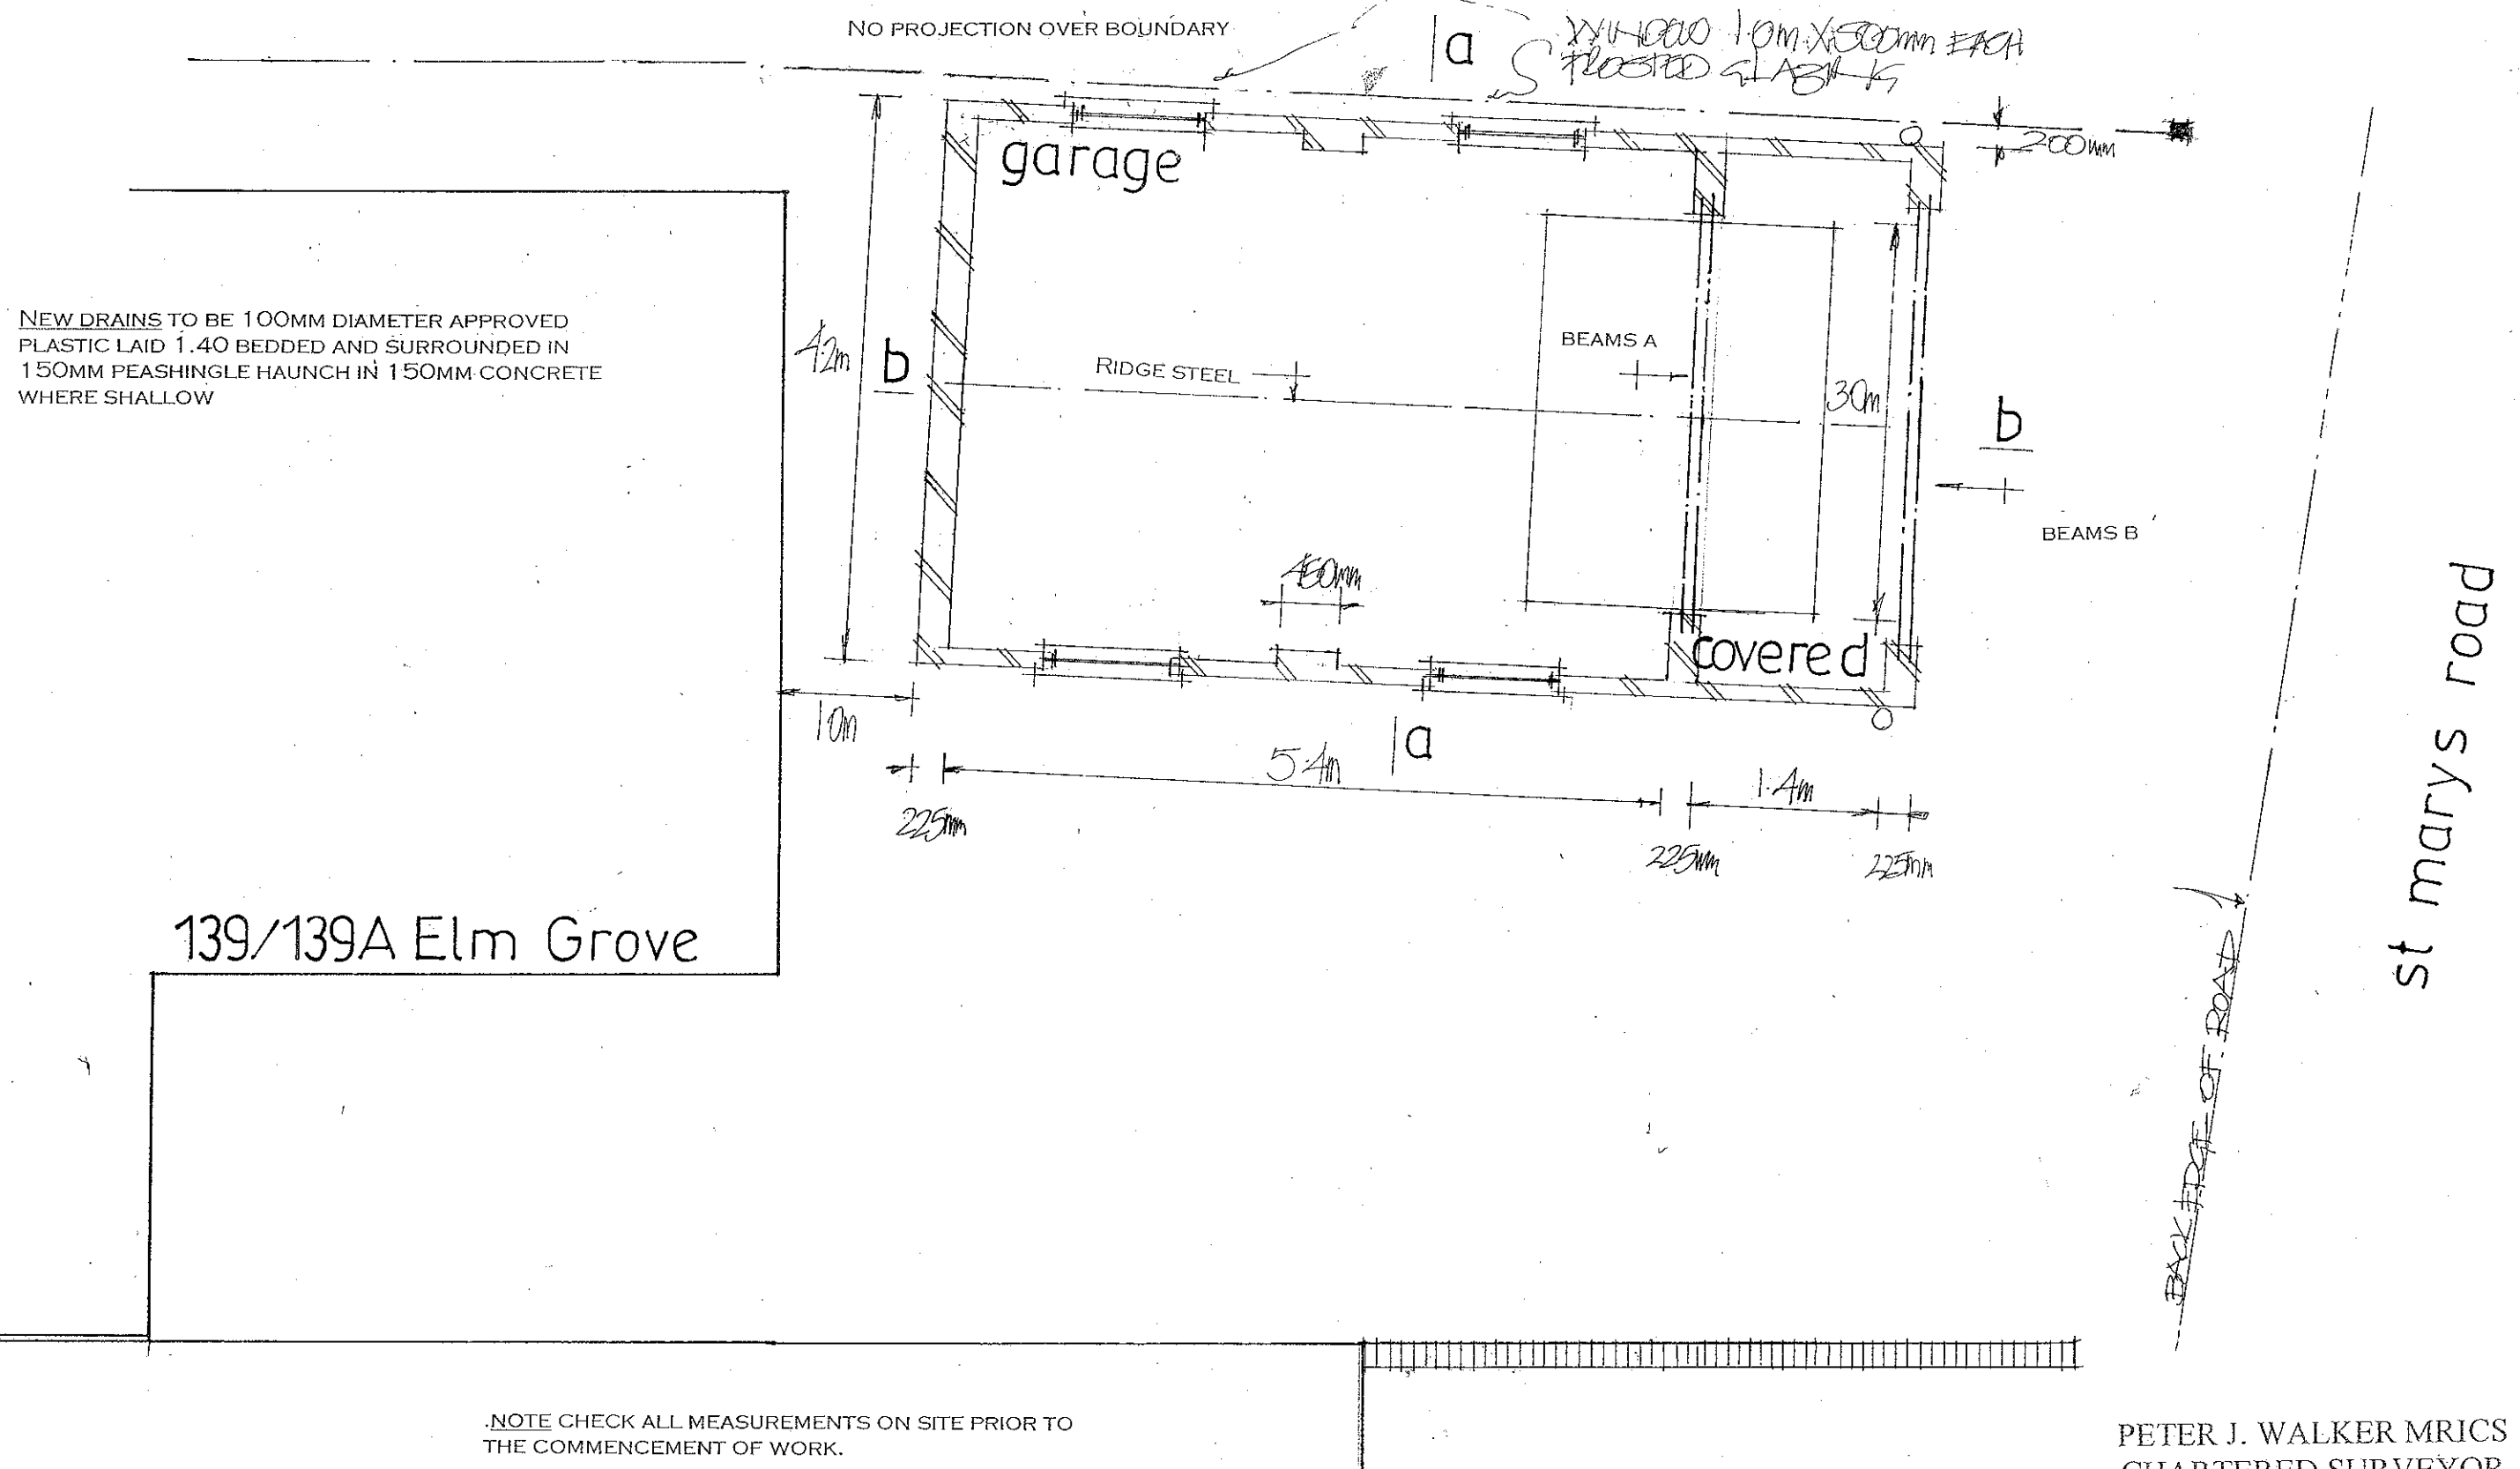

date may 2016 (X11 HOWS ADDED JUNE 16)  
scale 1.50

## PROPOSED LAYOUT

PETER J. WALKER MRICS  
CHARTERED SURVEYOR  
182 SEAFRONT, HAYLING ISLAND, HANTS  
PO11 9 AN

TEL: 02392467571