

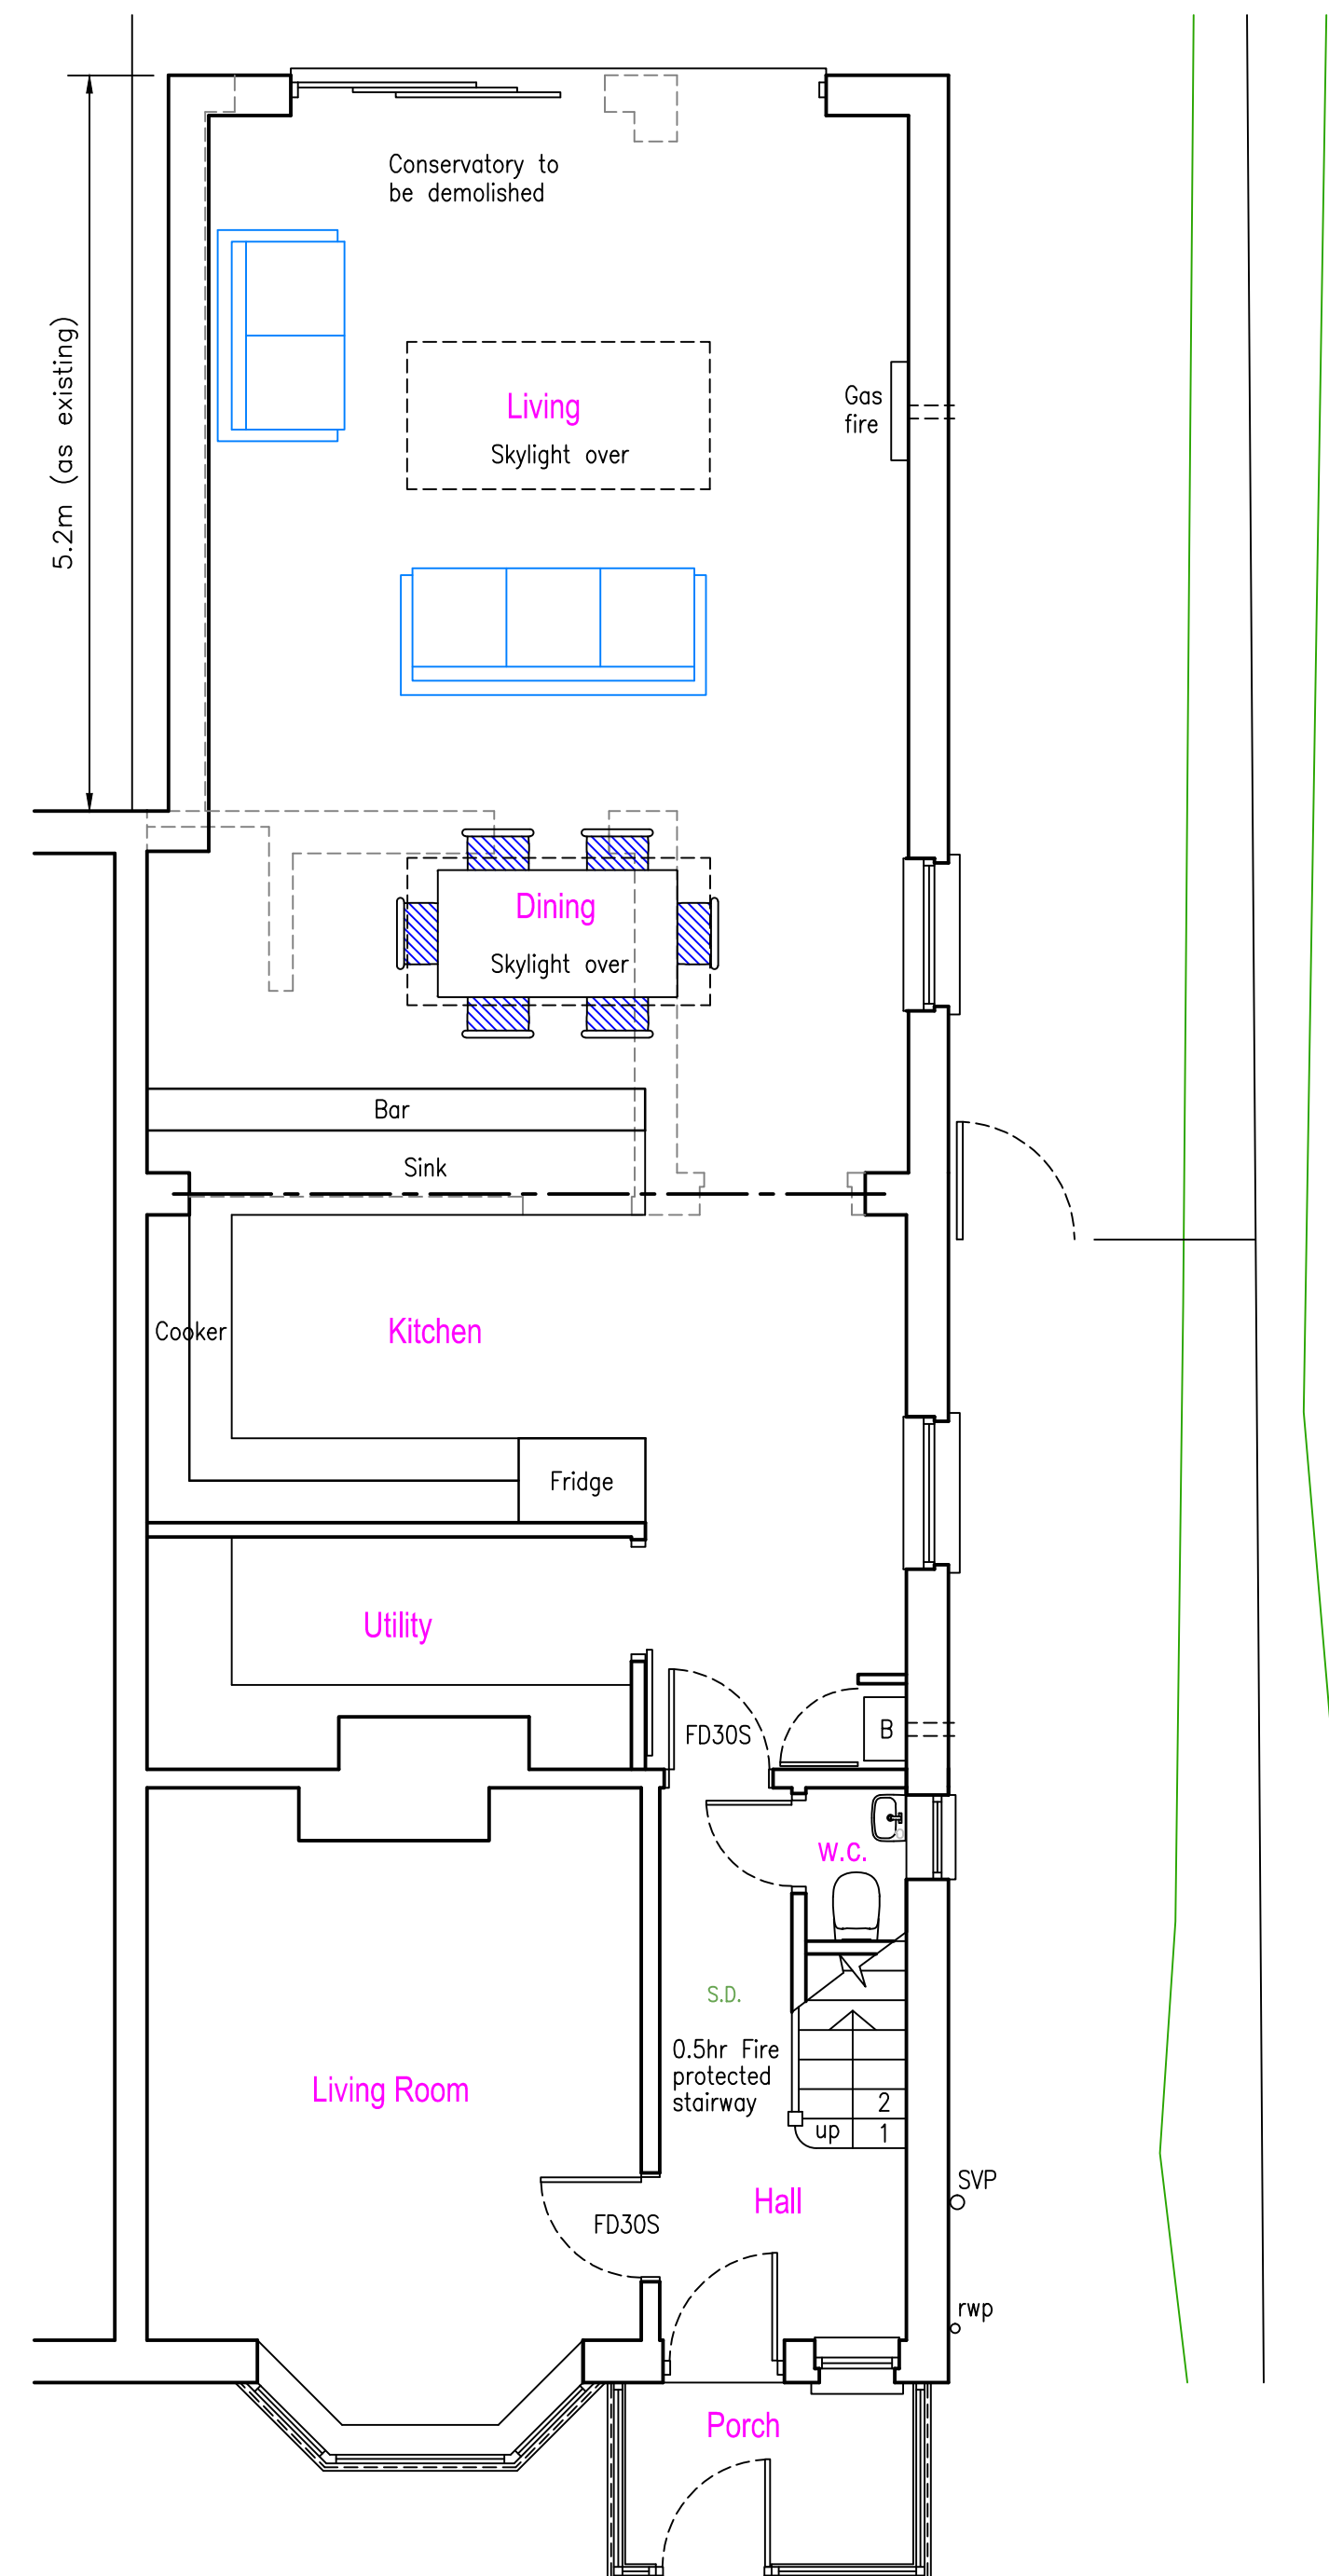
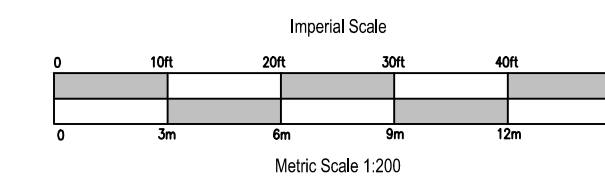
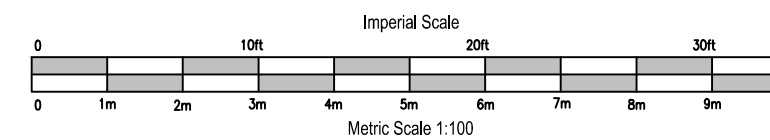
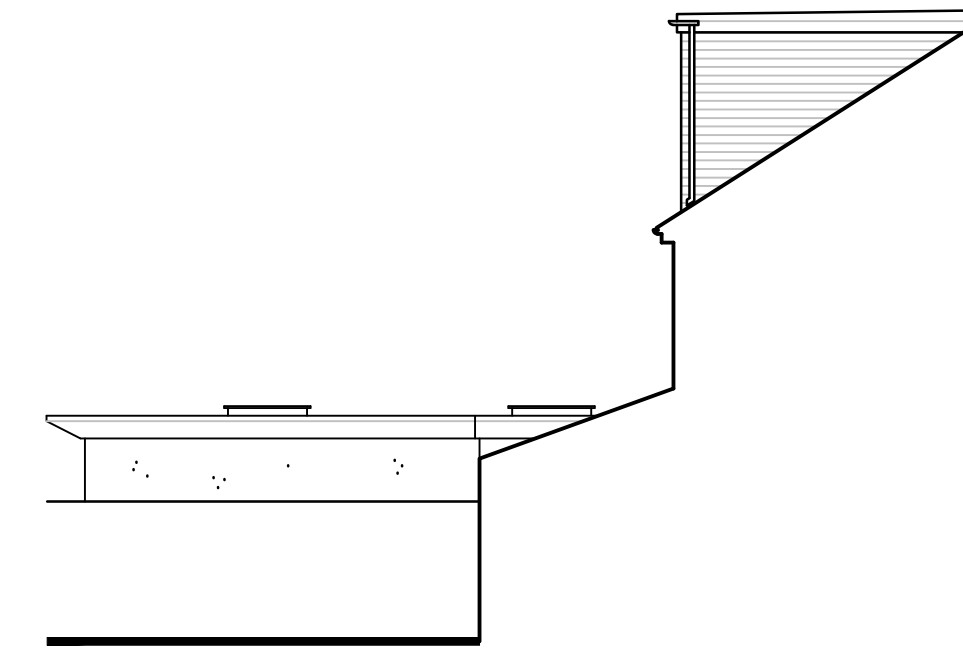


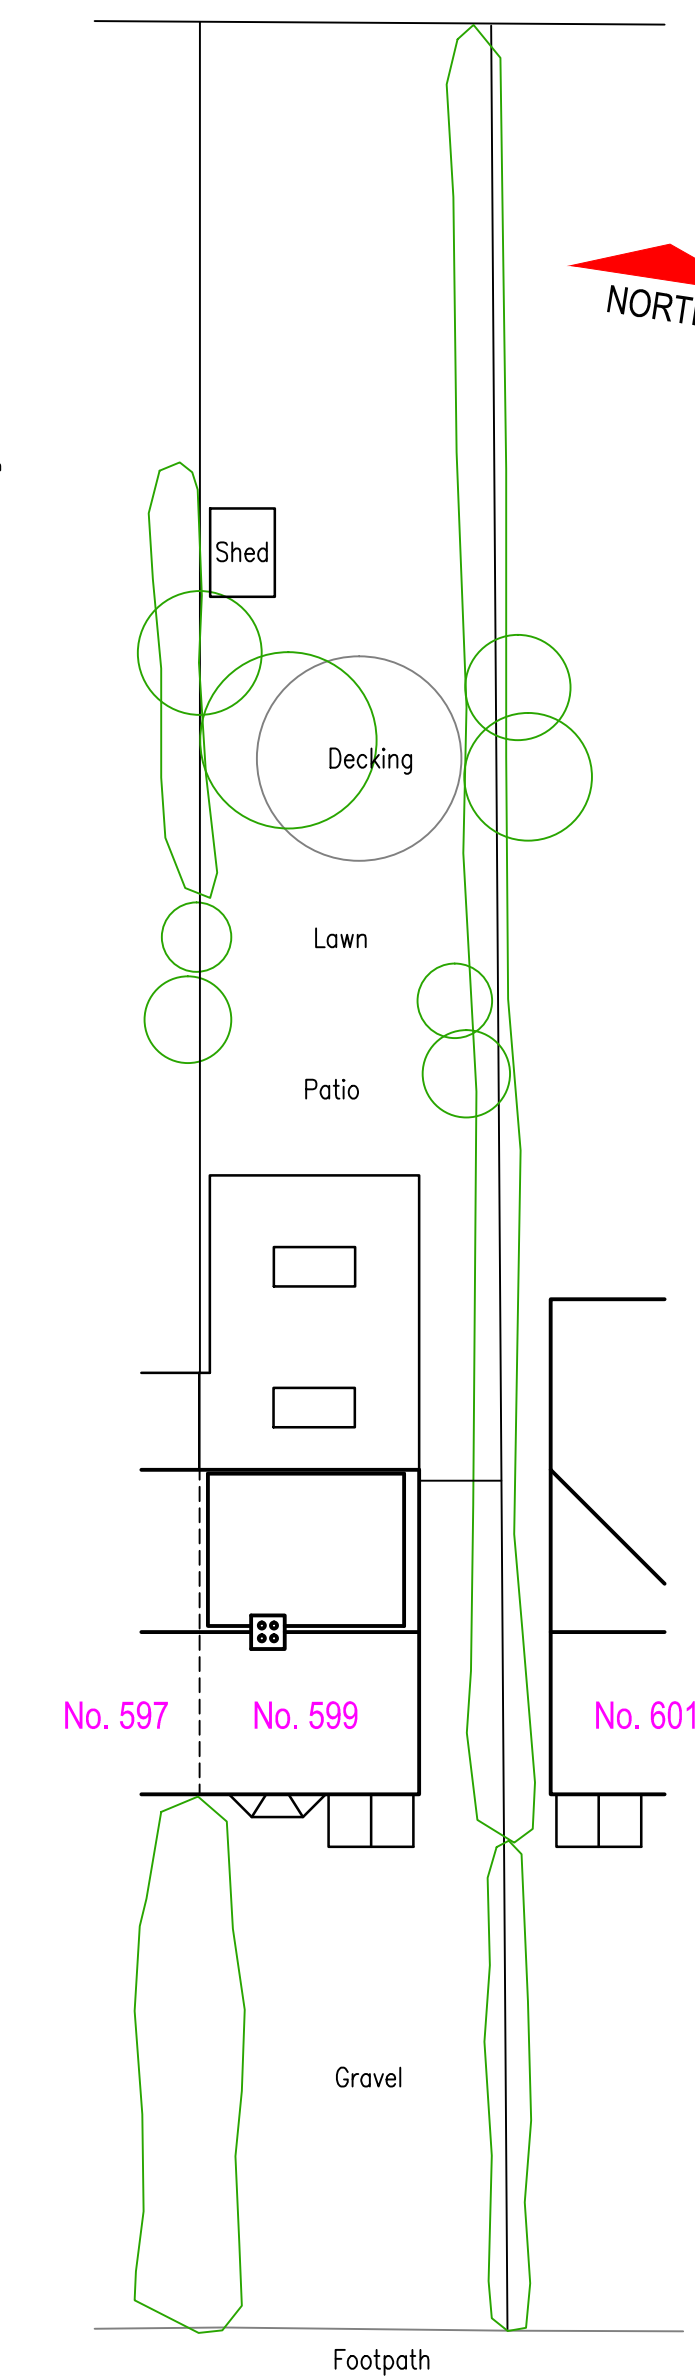

PROPOSED

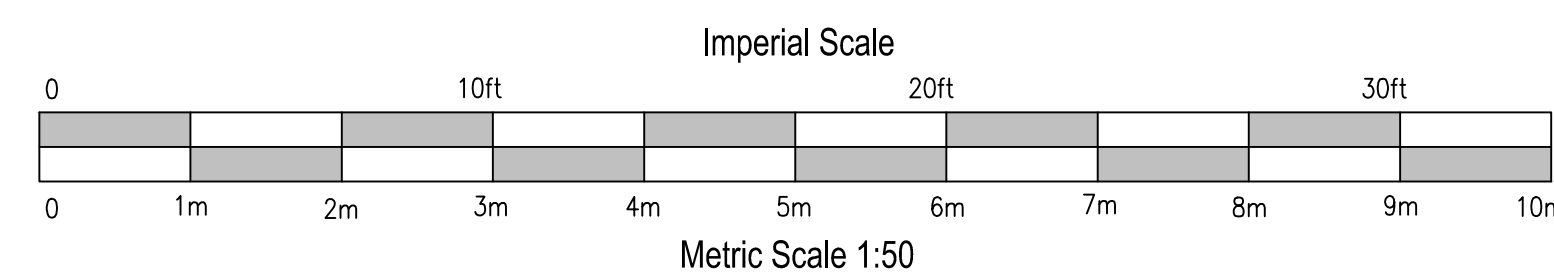

Materials:
White painted render walls
Flat roof
White painted timber window

[illegible]

© copyright



Client
Mr & Mrs H. Watson

Job Title
Proposed single storey rear extension at: 599 Southleigh Road, Emsworth, Hants, PO10 7TE

Drawing Title
Proposed Plans & Elevations

Scale	1:50, 1:100 & 1:200 (plot at A1 size)
-------	---------------------------------------

Date	Nov. 2015	Drawn by	A. Lloyd Architect
------	-----------	----------	-----------------------

Drg No	WAT/15/02	Rev
--------	-----------	-----