
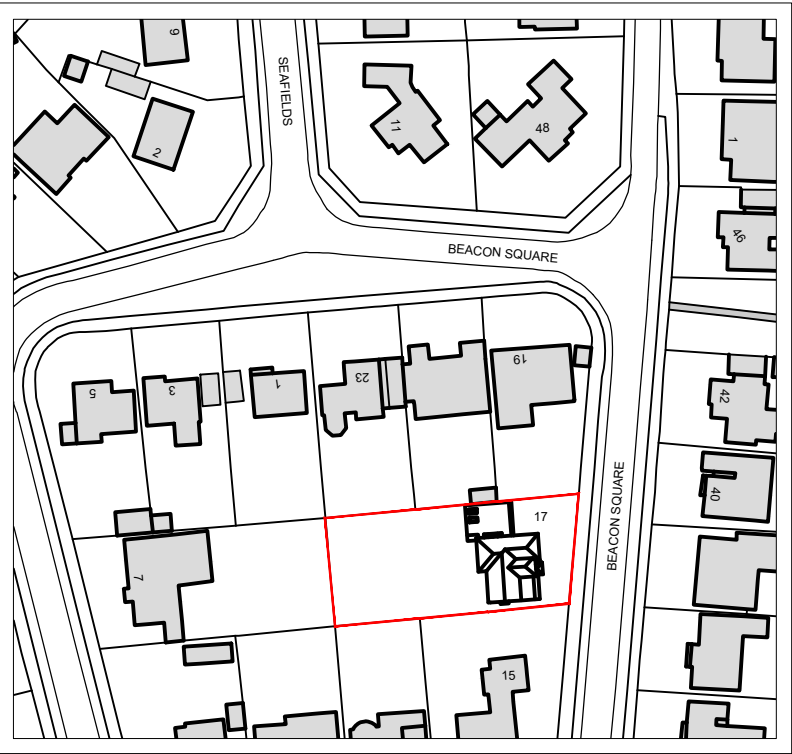



This drawing may be scaled with reference to the scale bar for planning application purposes only. Do not scale for any other purpose, use only annotated dimensions. All dimensions are to be checked by parties using the drawing, and any errors or omissions are to be reported to James Potter Associates Ltd.

Rev.	Date	Note	Author	Checked
A	17.01.22	Amended roof on south-east corner	IC	JP

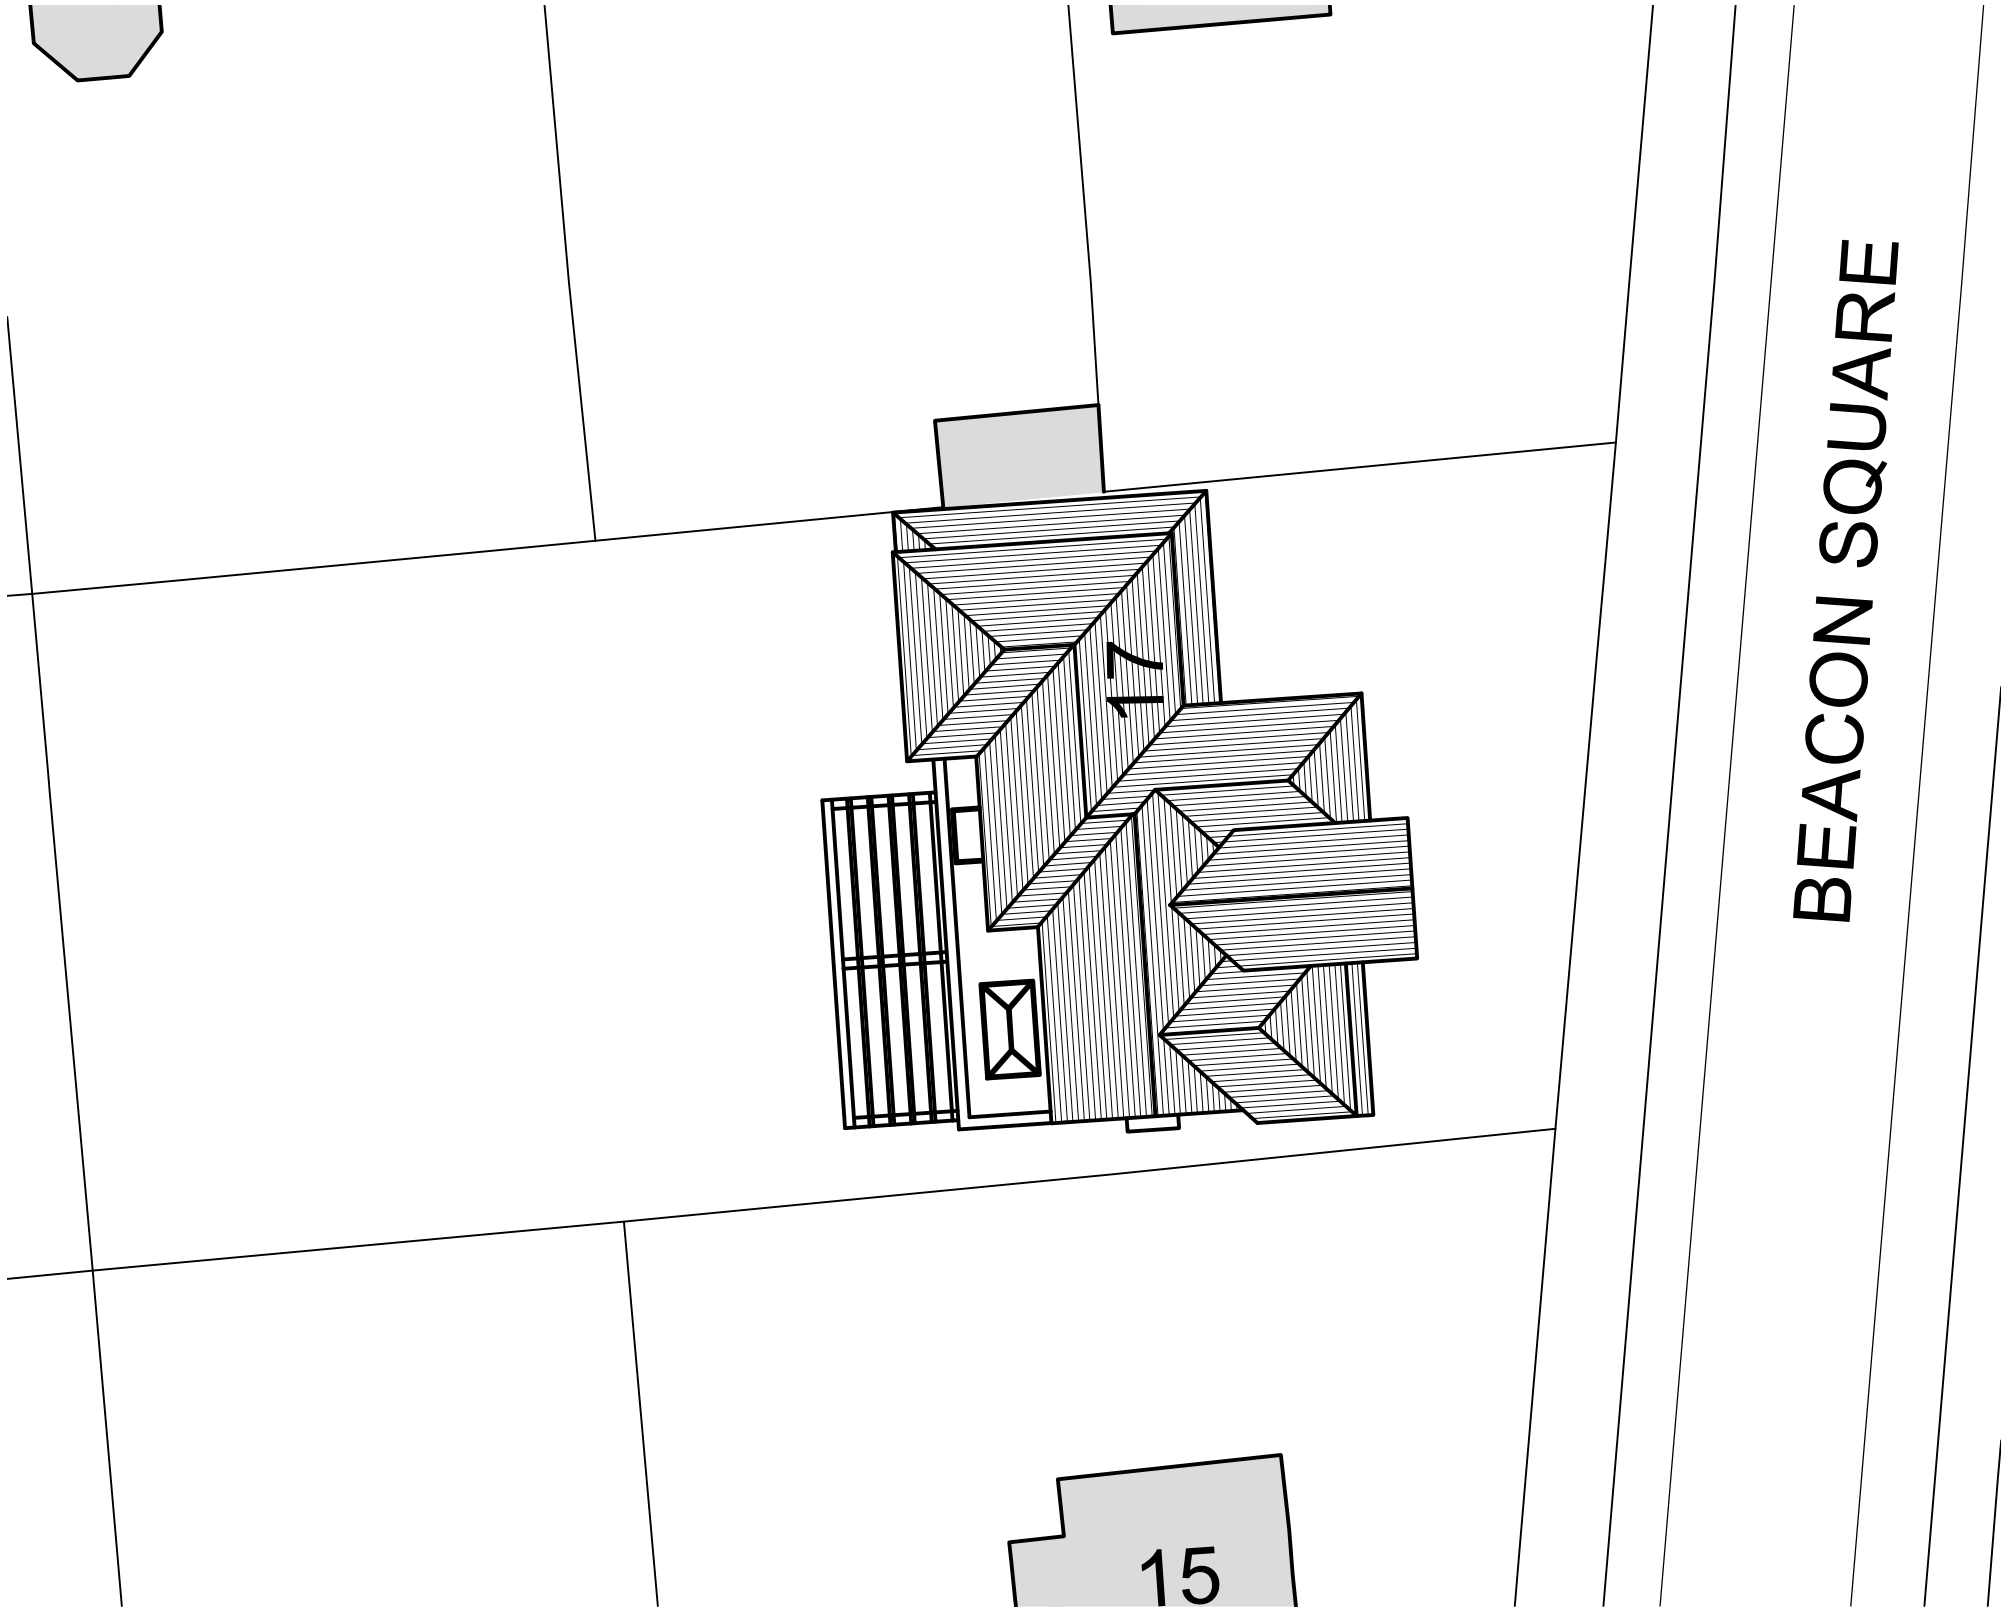


Ordnance Survey, (c) Crown Copyright 2021. All rights reserved. Licence number 100022432

LOCATION PLAN
SCALE 1:1250

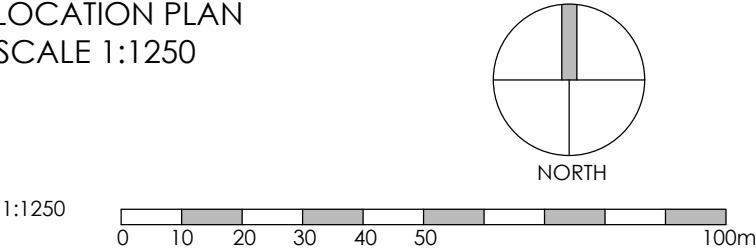

BLOCK PLAN
SCALE 1:200

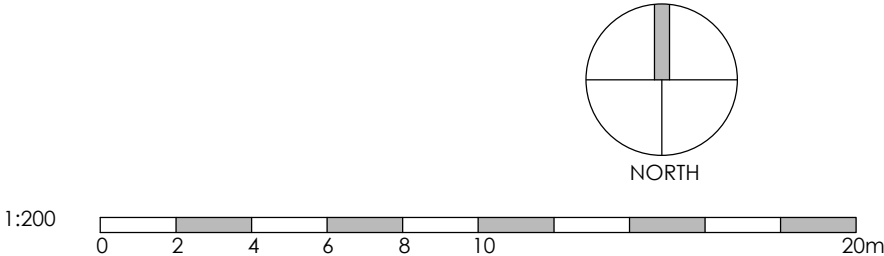

Project	EXTENSIONS & INTERNAL RECONFIGURATION 17 BEACON SQUARE EMSWORTH PO10 7HU					Drawing	BLOCK AND LOCATION PLAN			
						Job-Dwg Number	21075-PL-001	Rev.	A	
Client	MR & MRS ADAMS					JPA JAMES POTTER ASSOCIATES www.jpa.design JPA - PORTSMOUTH 117 Highland Road, Southsea, Portsmouth, PO4 9DD t. +44(0)2394 002 897				
Status	PLANNING									
Scale	1:200/1:1250		Sheet Size A3							
Author	IC	Checked	JP	Date	17/01/22					