
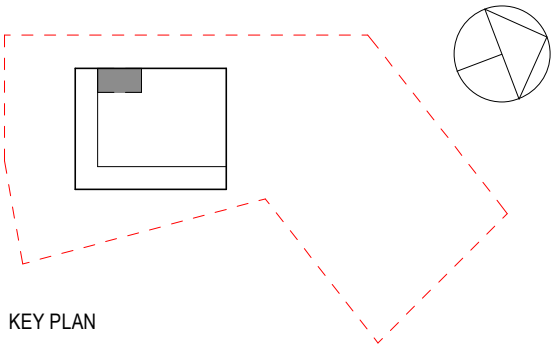


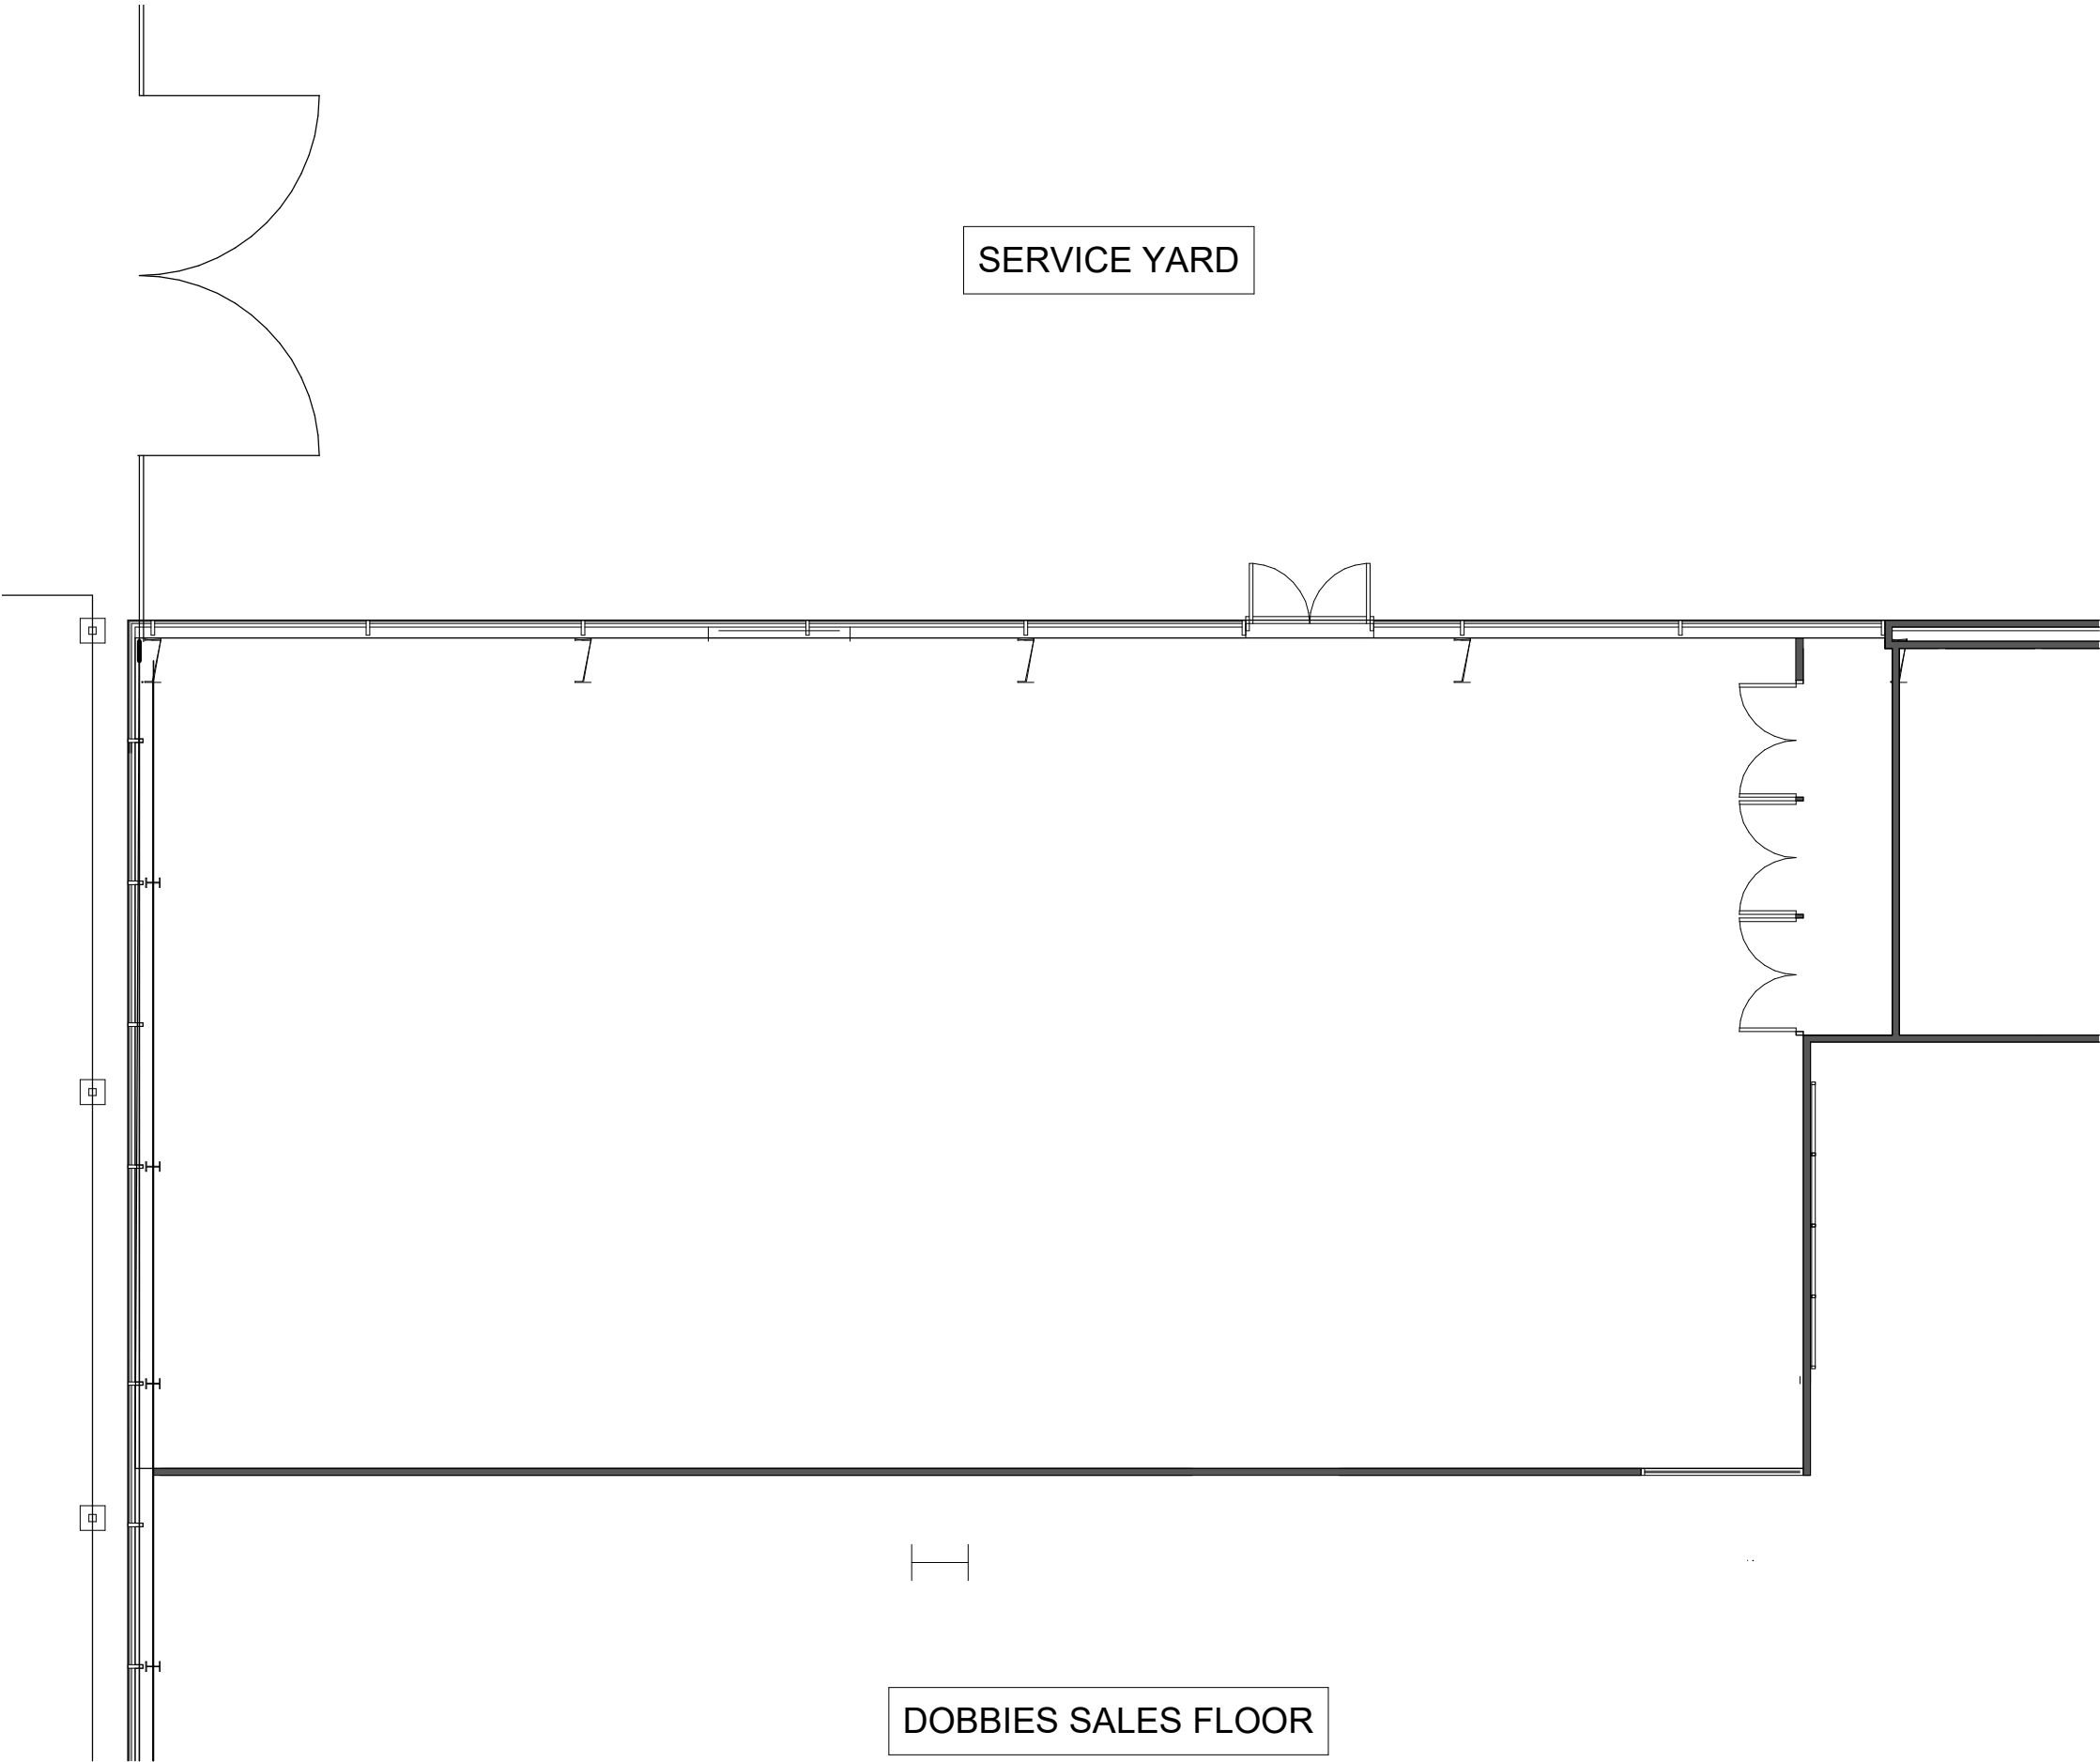

NOTES
THIS DRAWING MUST NOT BE SCALED.

ALL DIMENSIONS ARE TO BE VERIFIED AND CHECKED ON SITE. ANY DISCREPANCIES THAT ARE, OR BECOME APPARENT SHOULD BE REPORTED TO CHAPMAN TAYLOR.

AREAS INDICATED ARE APPROXIMATE GROSS INTERNAL AREA. THEY RELATE TO THE LIKELY AREAS OF THE BUILDING AT THE CURRENT STAGE OF DESIGN. ANY DECISIONS TO BE MADE ON THE BASIS OF THESE PREDICTIONS, WHETHER AS TO PROJECT VIABILITY, PRE-LETTING, LEASE AGREEMENTS, OR THE LIKE, SHOULD INCLUDE DUE ALLOWANCE FOR THE INCREASES AND DECREASES INHERENT IN THE DESIGN DEVELOPMENT AND BUILDING PROCESS.

© COPYRIGHT CHAPMAN TAYLOR 2020

P01	17.11.2021	JB	Issue for Planning	AH
REV	DATE	BY	DESCRIPTION	CHK'D

CLIENT




CVS Group plc
Passionate about animal care

PROJECT

CVS Veterinary Practices

Enter address here

ARCHITECT

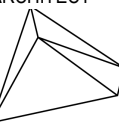

CHAPMAN TAYLOR
GLOBAL ARCHITECTS & MASTERPLANNERS

BRISTOL STUDIO
40 Queen Square
Bristol BS1 4QP
United Kingdom
T +44 (0)117 364 3250
E bristol@chapmantaylor.com
www.chapmantaylor.com

STRUCTURAL ENGINEER

SERVICES ENGINEER

DRAWING TITLE

Existing GA - Planning

INTERNAL JOB NO	ISSUE DATE	STATUS				DRAWN BY	CHECKED BY
C887CVS	17.11.2021	Preliminary				JB	AH
PROJECT NUMBER	ORIGINATOR	ZONE	LEVEL	TYPE	ROLE	NUMBER	REVISION
C887HVGH	CTA	XX	00	DR	A	07003	P01

Scale 1 : 100 @A3 10M 5 1