


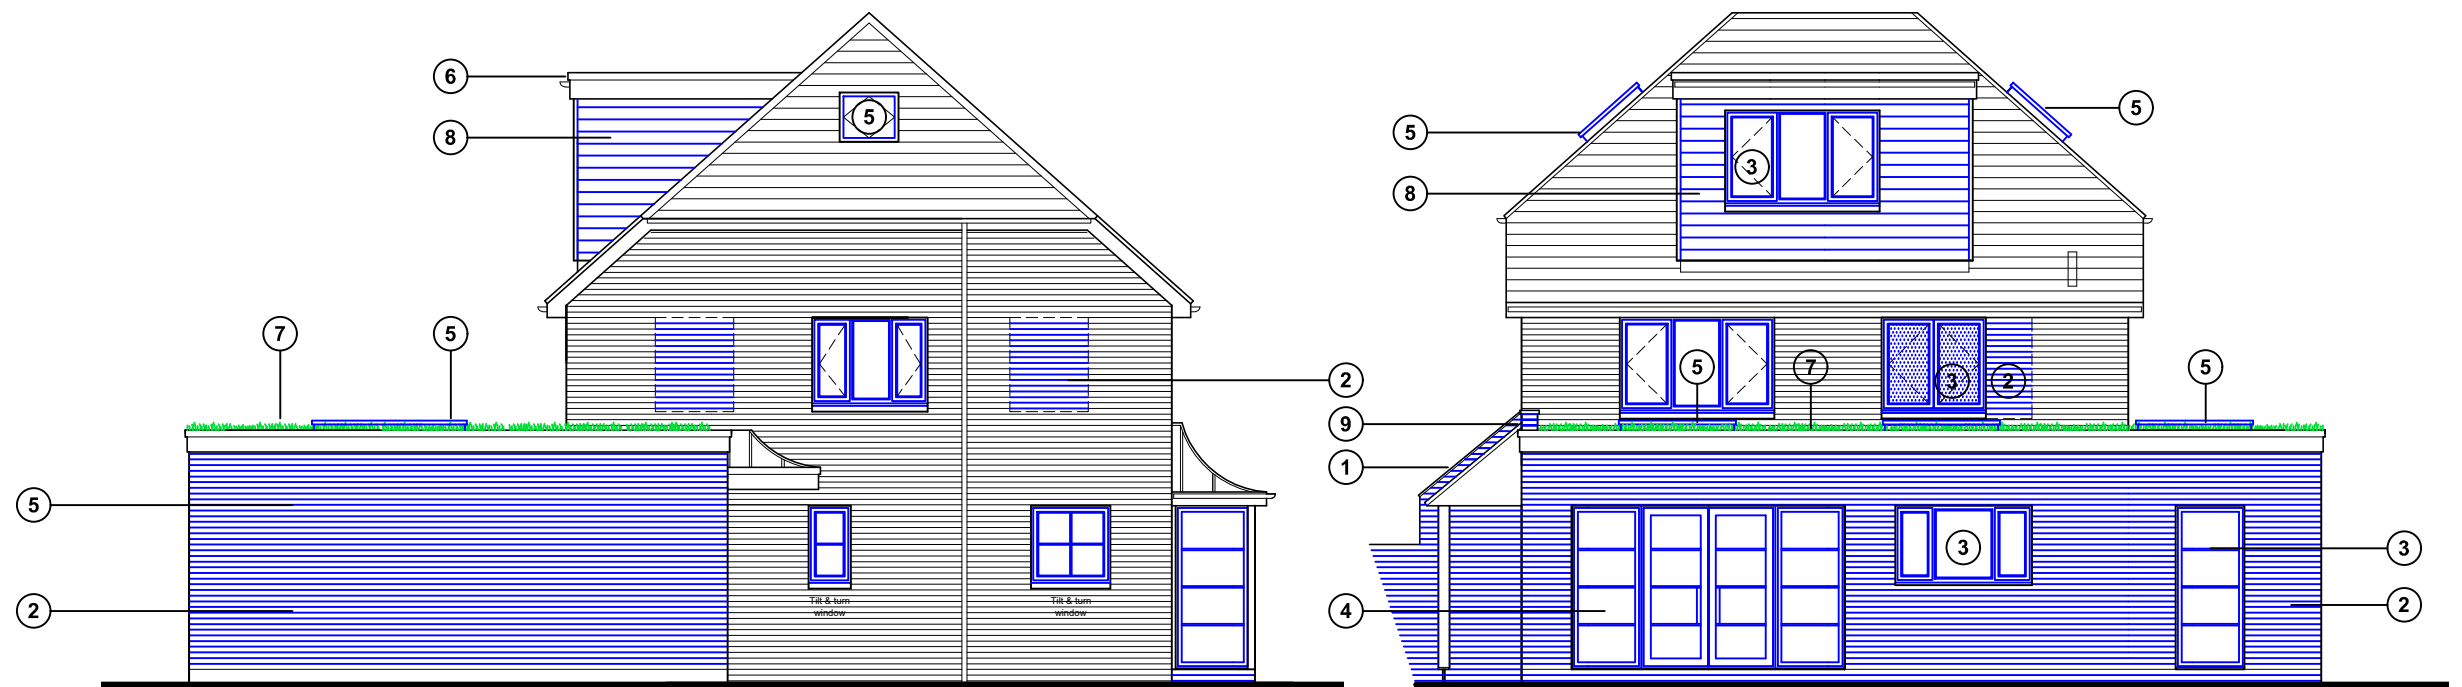


North (side) elevation

East (rear) elevation

Proposed schedule of materials:


- ① Roof tiles to match main house
- ② Bricks to match existing
- ③ New aluminum doors & windows
- ④ Crittall style doors & windows (ground floor)
- ⑤ Rooflight / lantern (Velux or similar)
- ⑥ Single ply flat roof
- ⑦ Sedum roof
- ⑧ Weatherboard cladding
- ⑨ Solar glass verandah

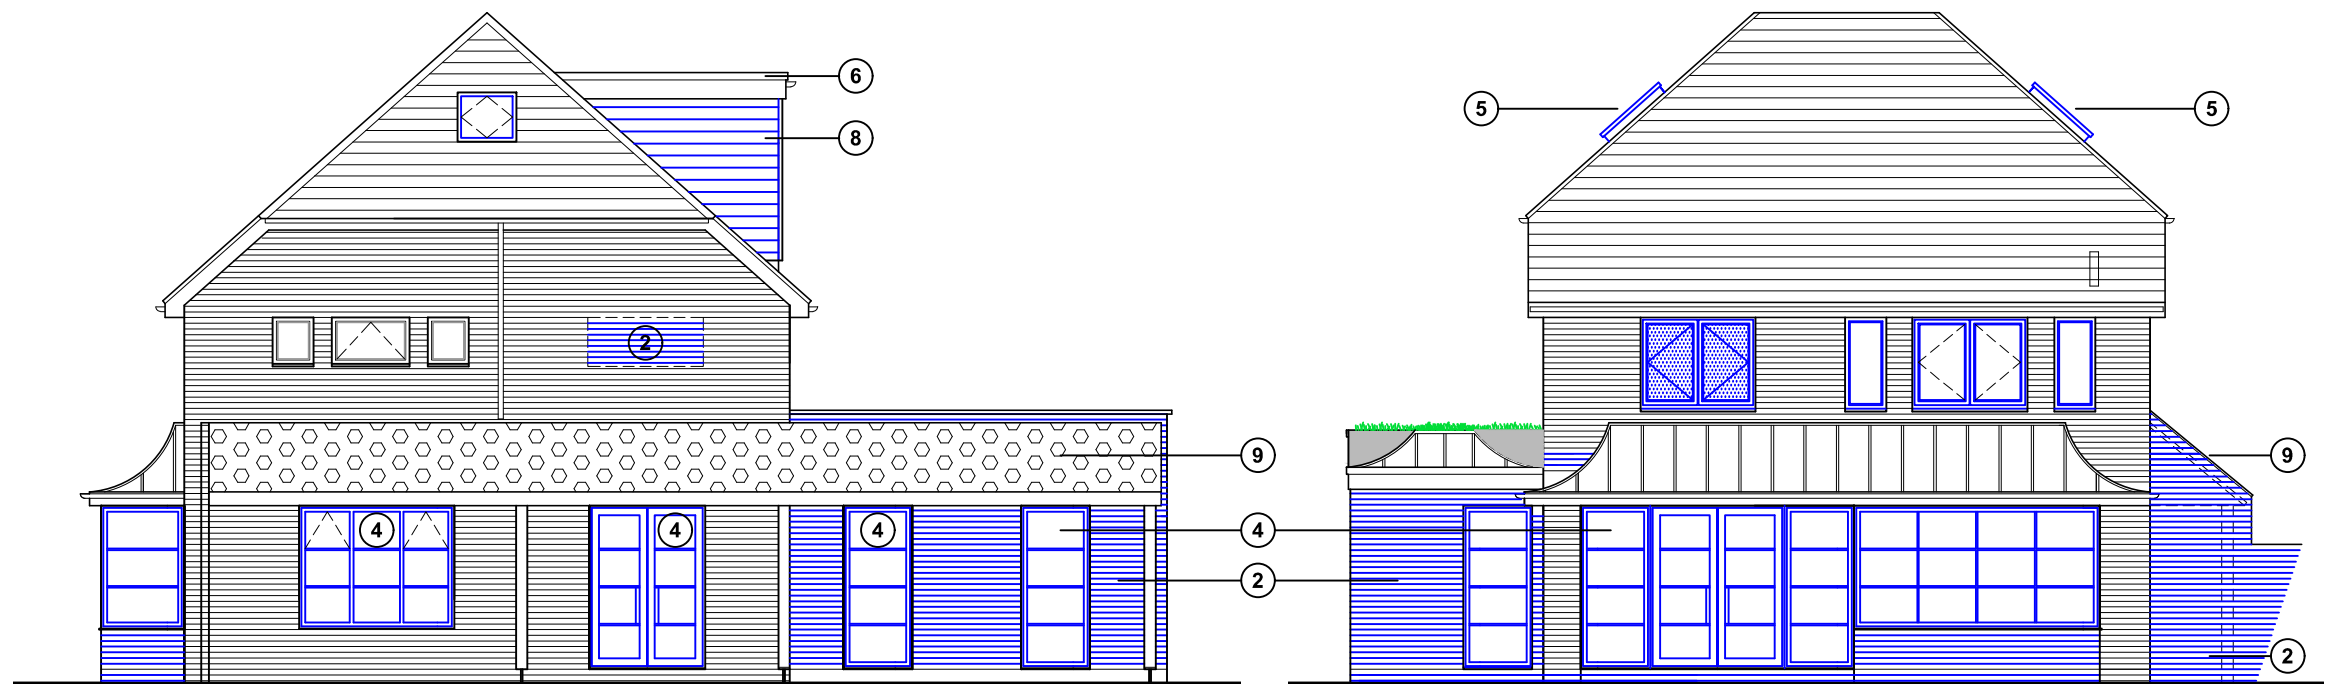

South (side) elevation

West (front) elevation

Proposed elevations scale 1:100

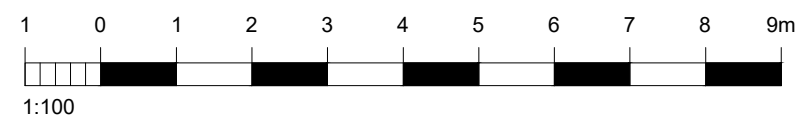

For MR TEBBIT & MS RIPLEY		Title PROPOSED ELEVATIONS		Office Tel: 01243 933732	
Project PROPOSED EXTENSION AT WESTERLEY LANE END DRIVE, EMSWORTH PO10 7JH		Date SEPT 2021	Drawn JB	Scale As shown @ A3	Checked -
Job Number PL510.21		Drawing Number -04		Revision E	Email: admin@jb-architecture.com Web: www.jb-architecture.com

