


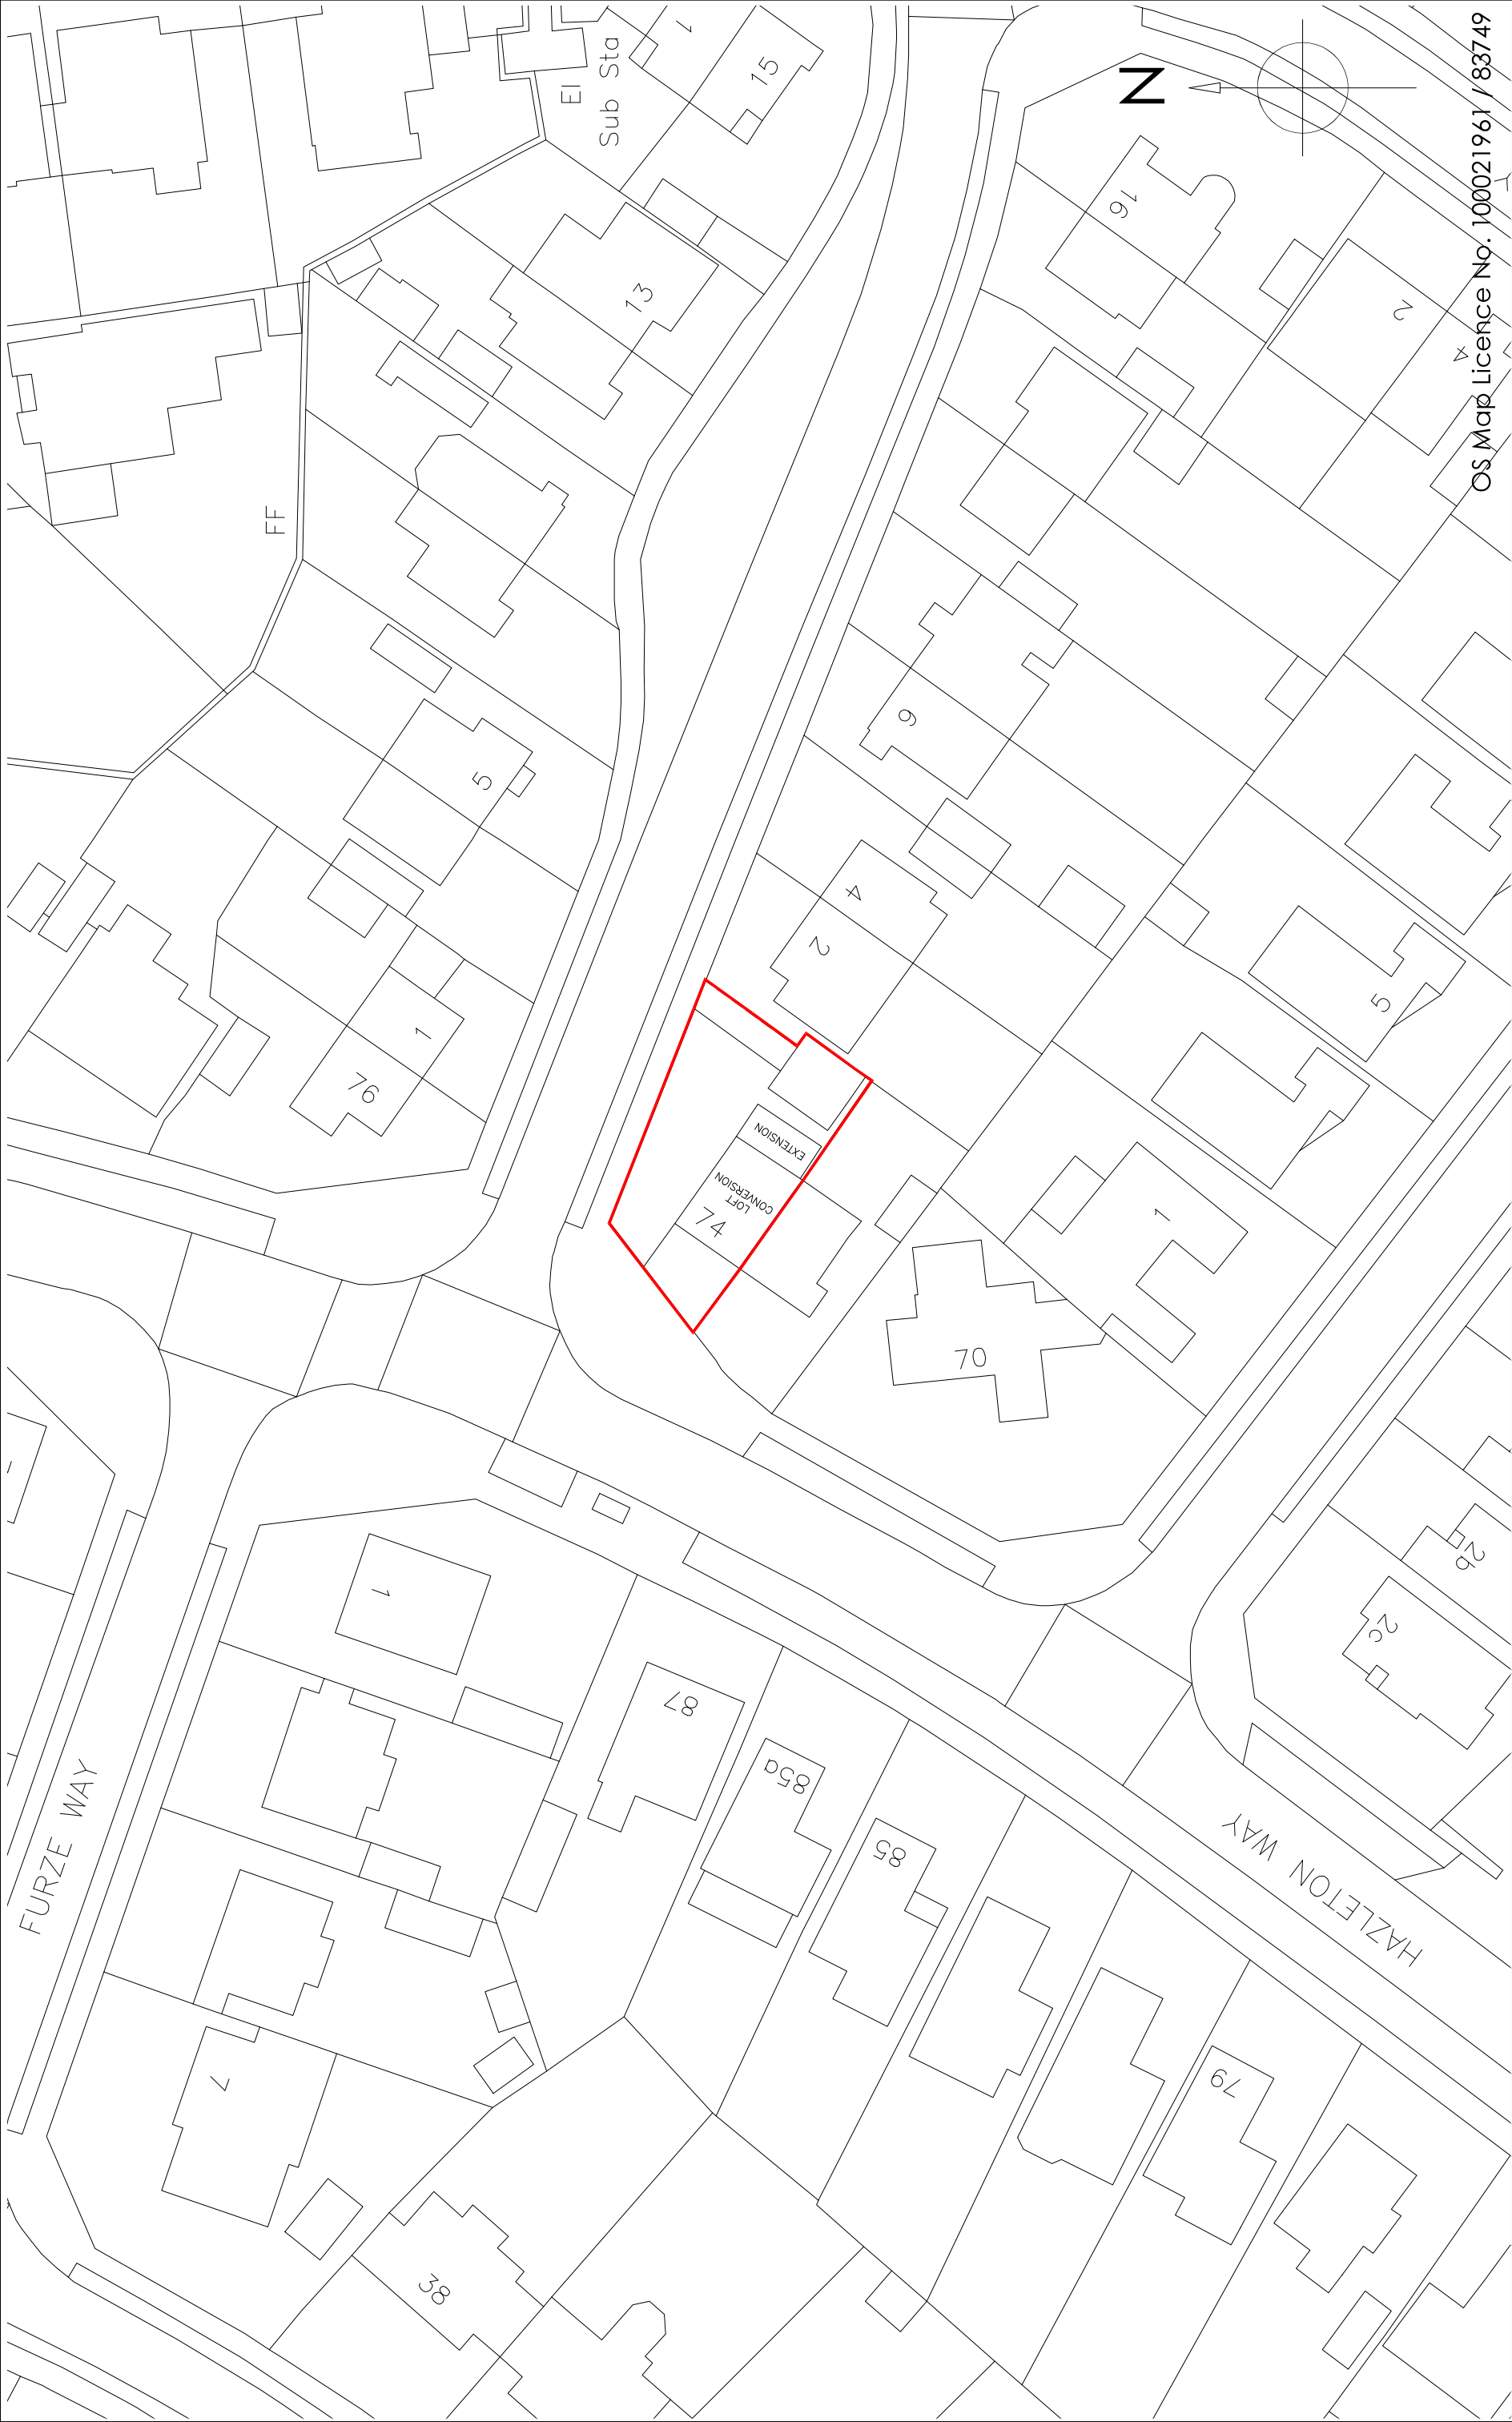

OS Map Licence No. 100021961 / 83749

Copyright is reserved by GBS Designs and is issued on the condition that it is not copied or disclosed by or to any unauthorised persons without prior consent in writing from GBS Designs.

All dimensions to be checked on site

All structural elements to be specified by a suitably qualified structural engineer.

REV	DESCRIPTION	DRAWN	DATE
-	Initial design	JLR	01.09.21
A	Proposed scheme	GBS	24.09.21
B	Loft conversion revised with front dormer increased	GBS	01.10.21
C	Loft conversion revised with front dormer removed and replaced by skylights with internal changes as required	GBS	21.12.21

74 HAZLETON 11

Scale at A1

N/A

74 HAZLETON 11

Scale at A3

1:500

Date

01 SEP 2021

Drawn by

GBS

Drawing Title

74 Hazleton Way,
Cowplain,
Waterlooville,
Hampshire
PO8 9BT

CAD - ARCHITECTURE - DESIGN
6 Shillinglee Waterlooville
Hampshire PO7 5RW
Tel 023 9225 8315
www.gbsimages.co.uk