
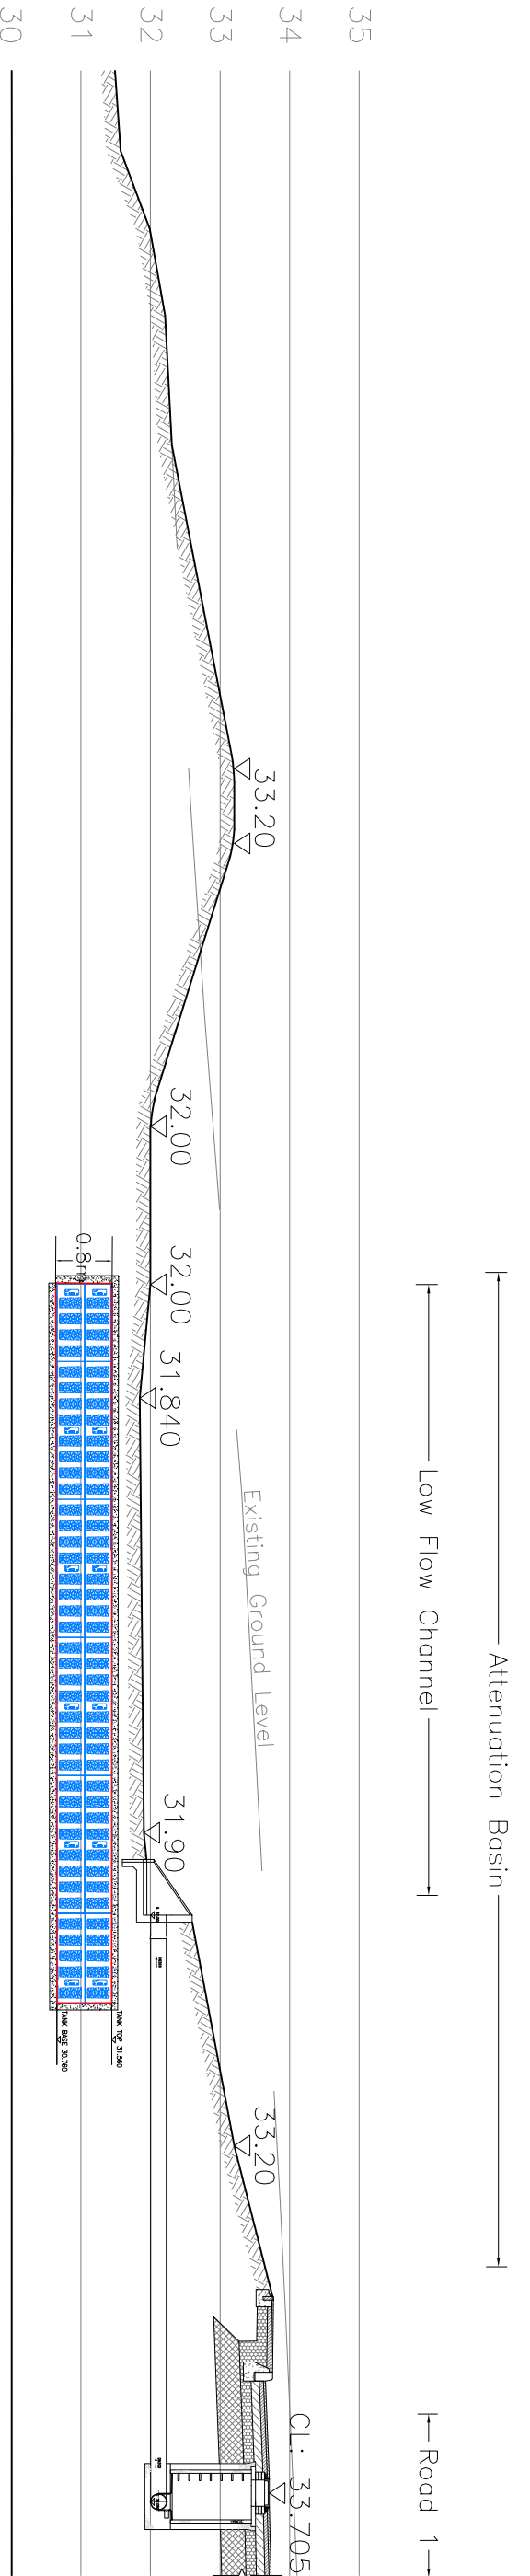
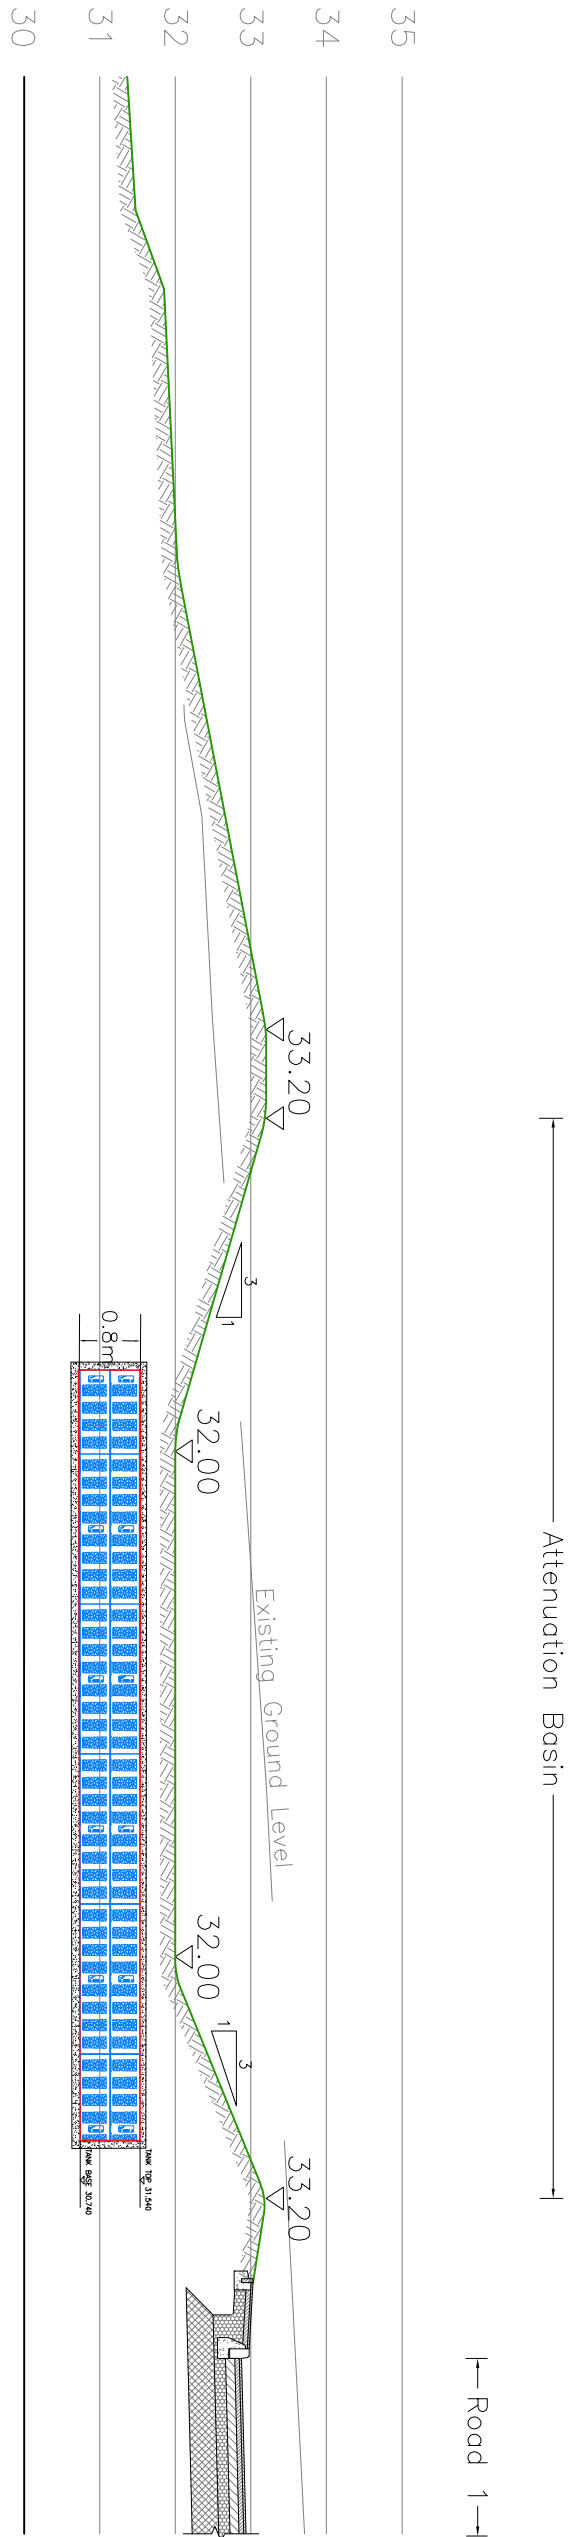
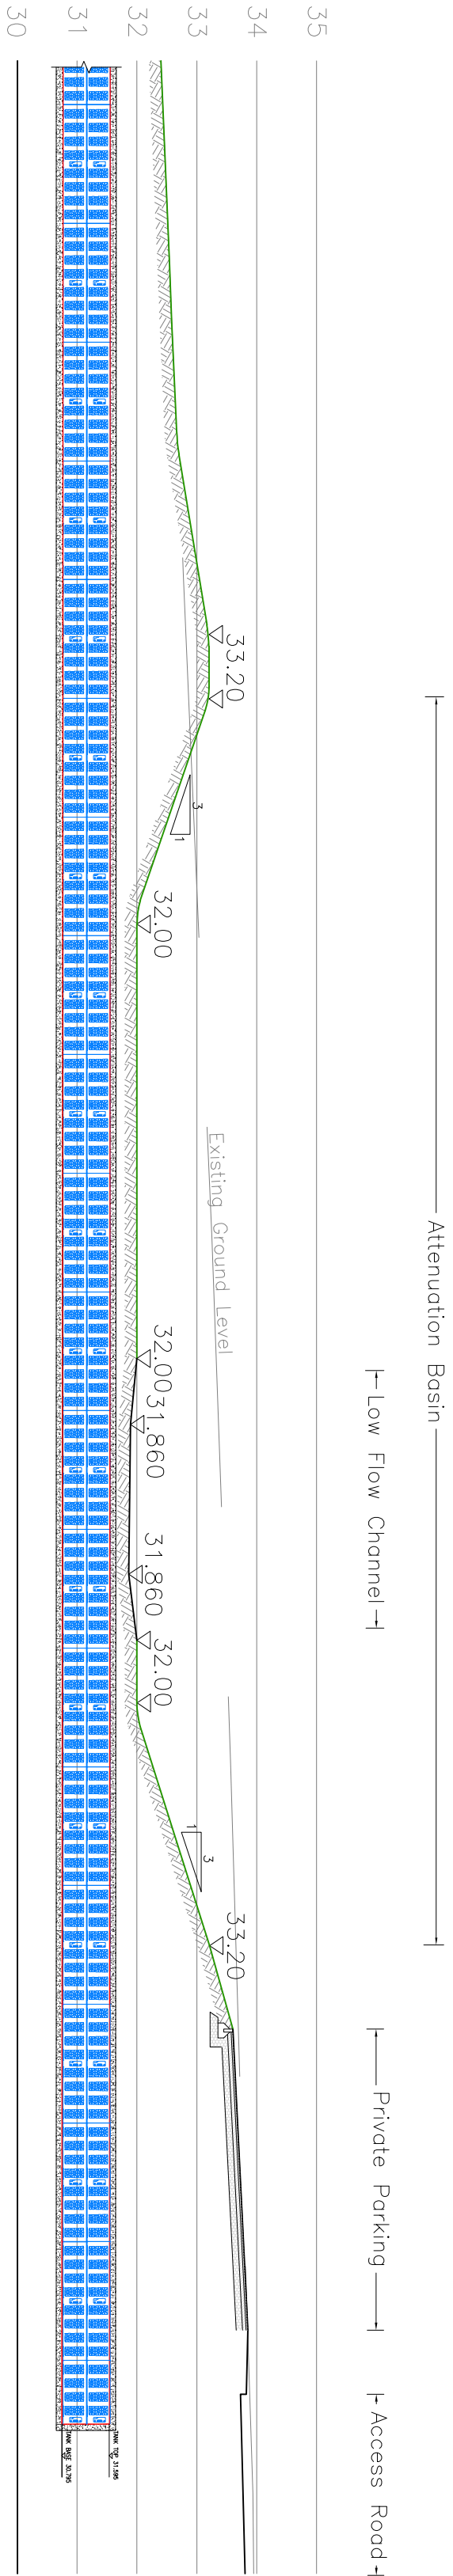


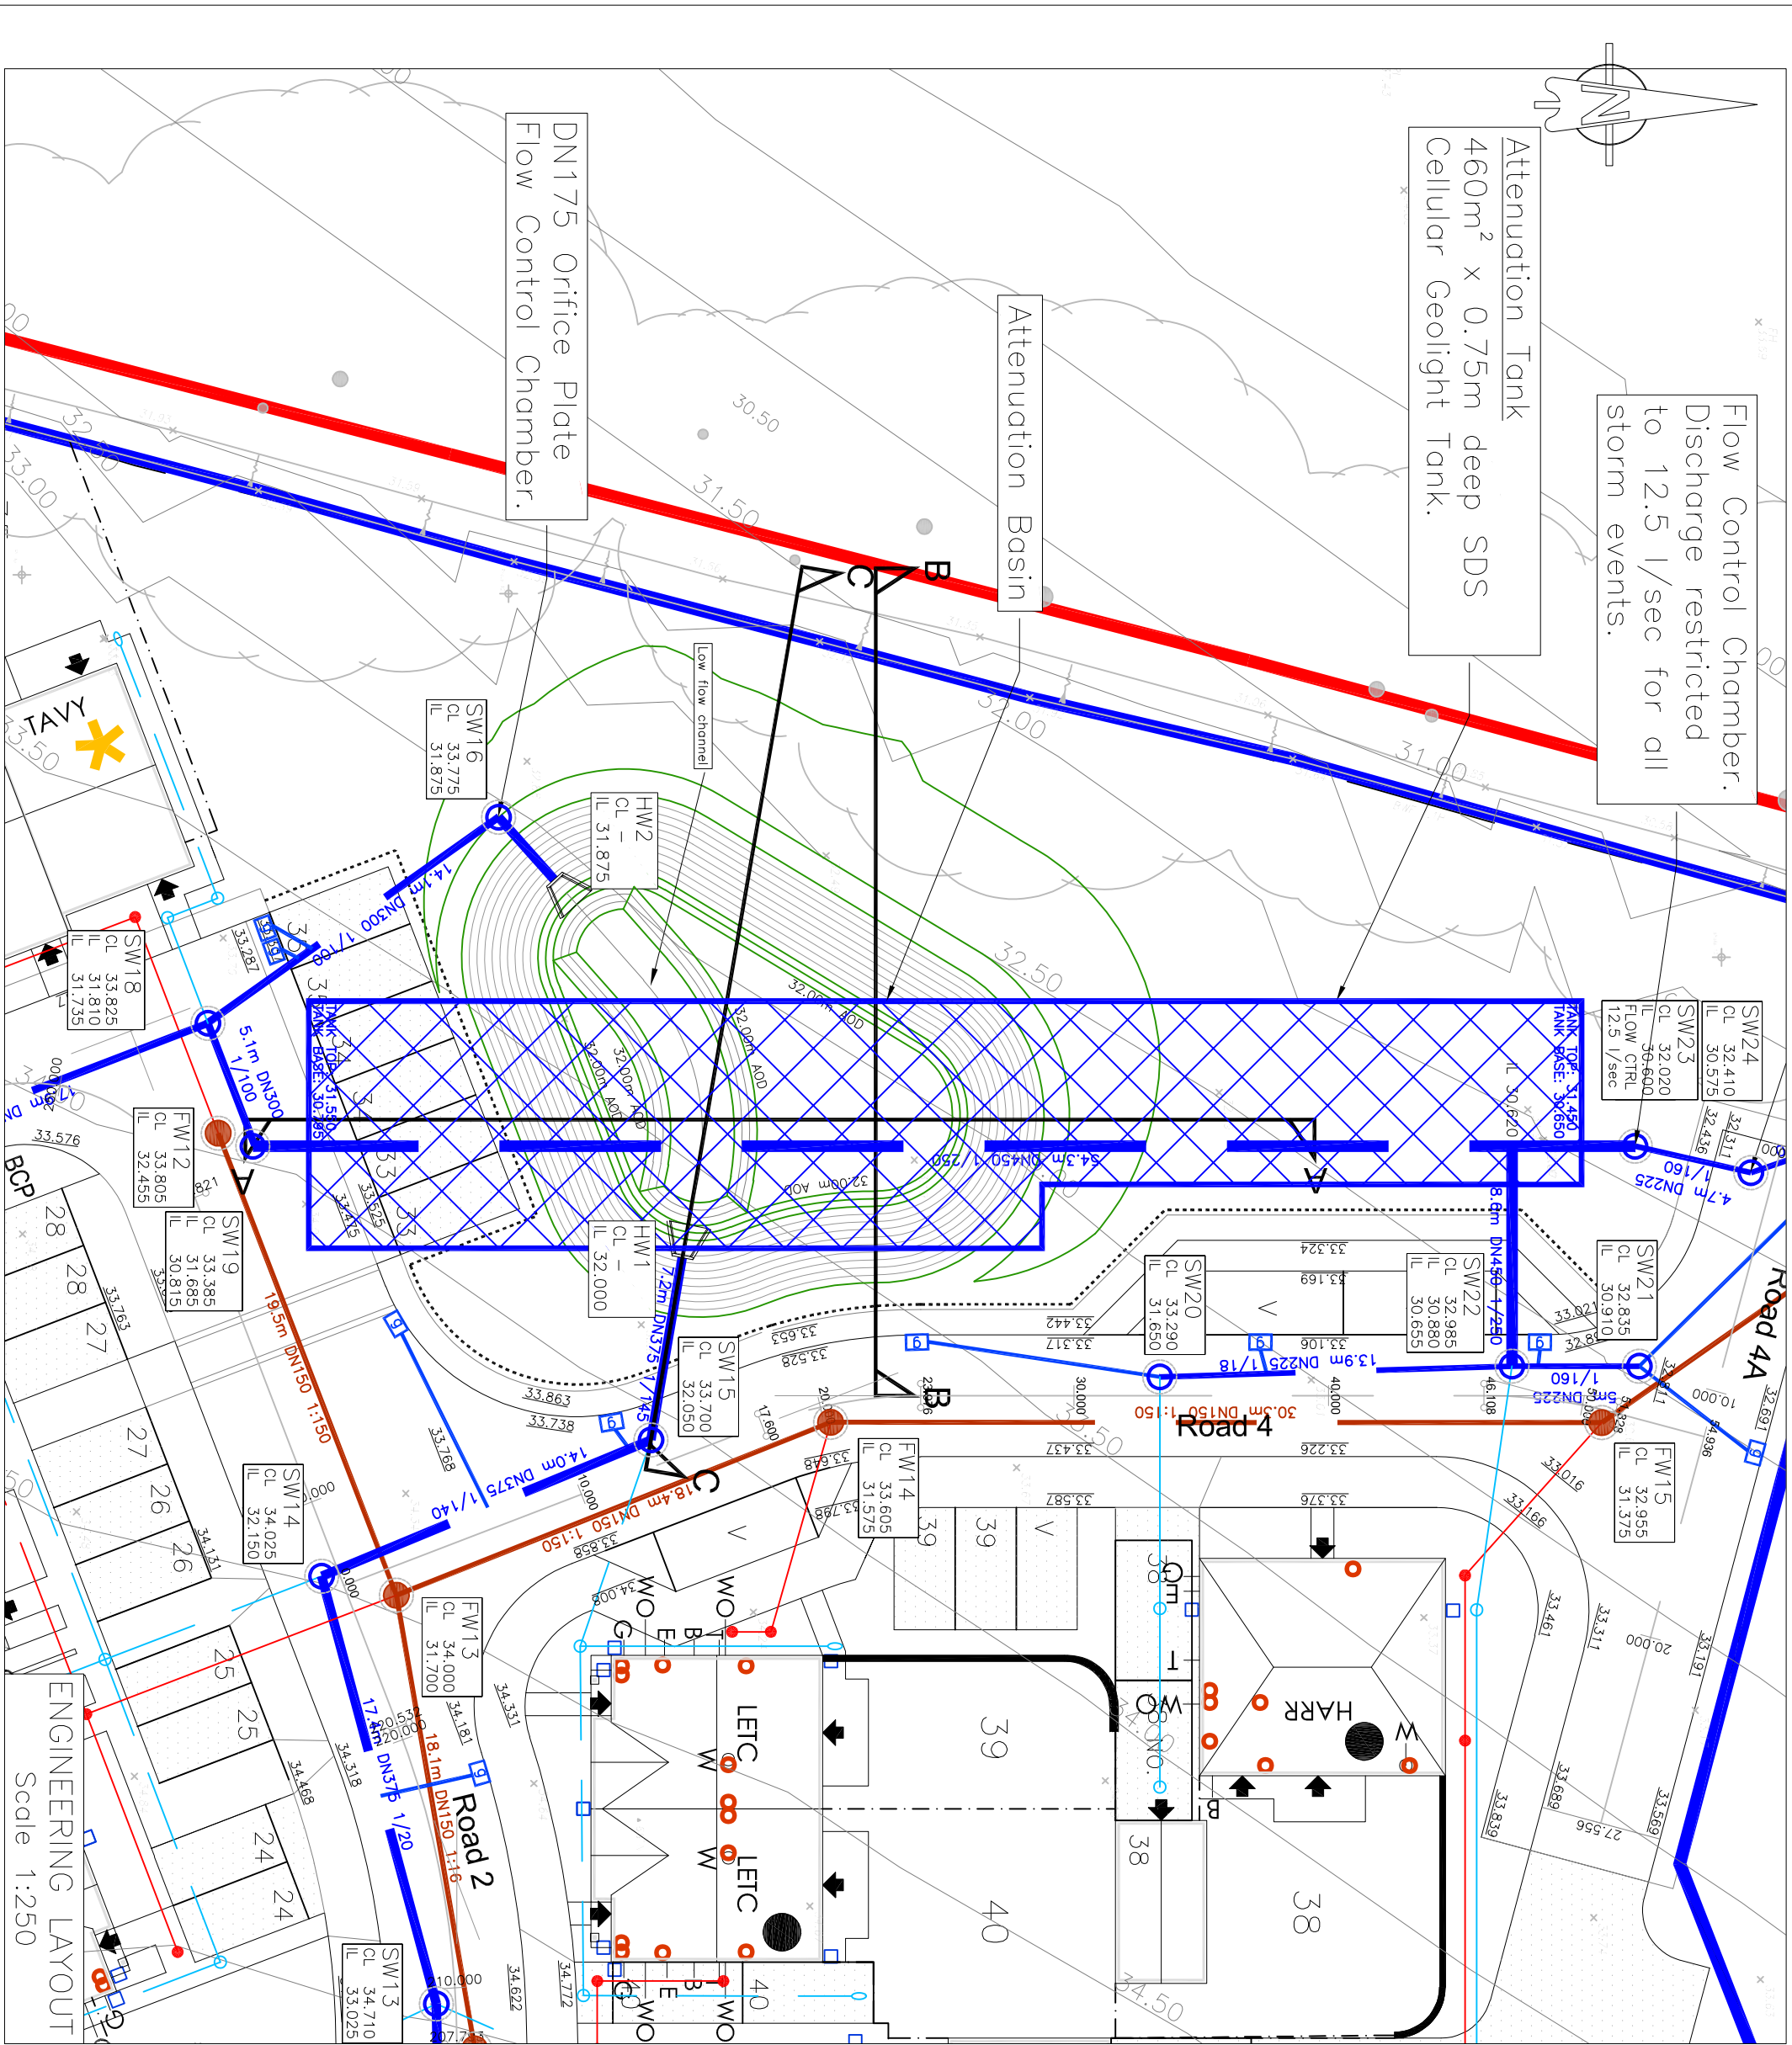

PL2	12.11.21	Drawing updated to suit the latest planning layout.		RJC	WSR
PL1	31.03.21	First Issue.		RJC	AMC
REV. No.	DATE	DESCRIPTION	DRAWN	CHECKED	
Client					
REDROW HOMES					
Project Bortons Road, Havant					
Project Bortons Road, Havant					
Title					
Attenuation Basin Cross Sections					
Scale: 1:500 @ A1					
Status: PRELIMINARY					
Drawn: Project Engineer MJA Project No: 6383					
RJC AMC Date: 03/2021					
Drawing Number: 6383-MJA-SW-XX-DR-C-825					
Rev: PL2					