



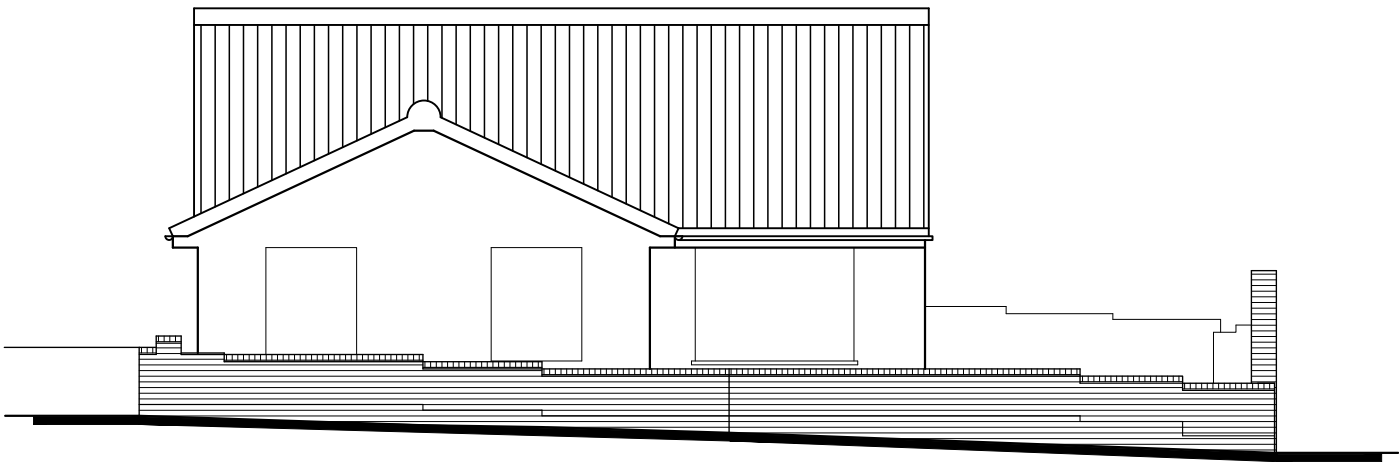

SOUTH–WEST

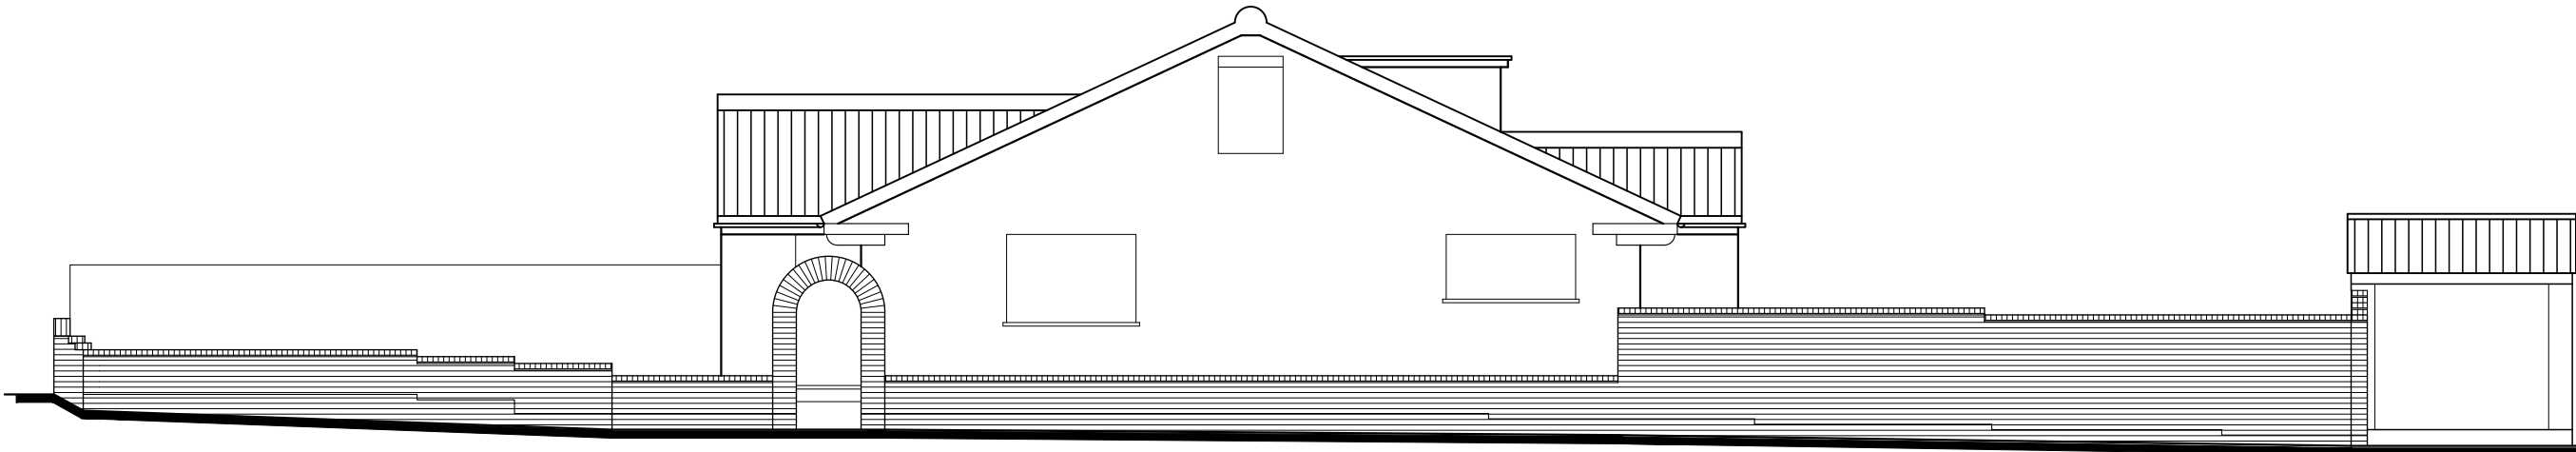

SOUTH–EAST



Critchley Architecture And Design Ltd.
Contact: 02392 474 919 | info@caad.online

The Old Brewery, 15E South Street, Havant, PO9 1BU

EXISTING STREET ELEVATIONS

Revisions	a) Note/Date/Initial
b)	
c)	
d)	

40 Woodcroft Lane,
Lovedean,
Waterlooville,
P08 9PY

Scale A1=1:50, A3=1:100
Drawn OS/JHL
Date 25/08/2021

21092–301⁰

10m

20m

30m

40m