


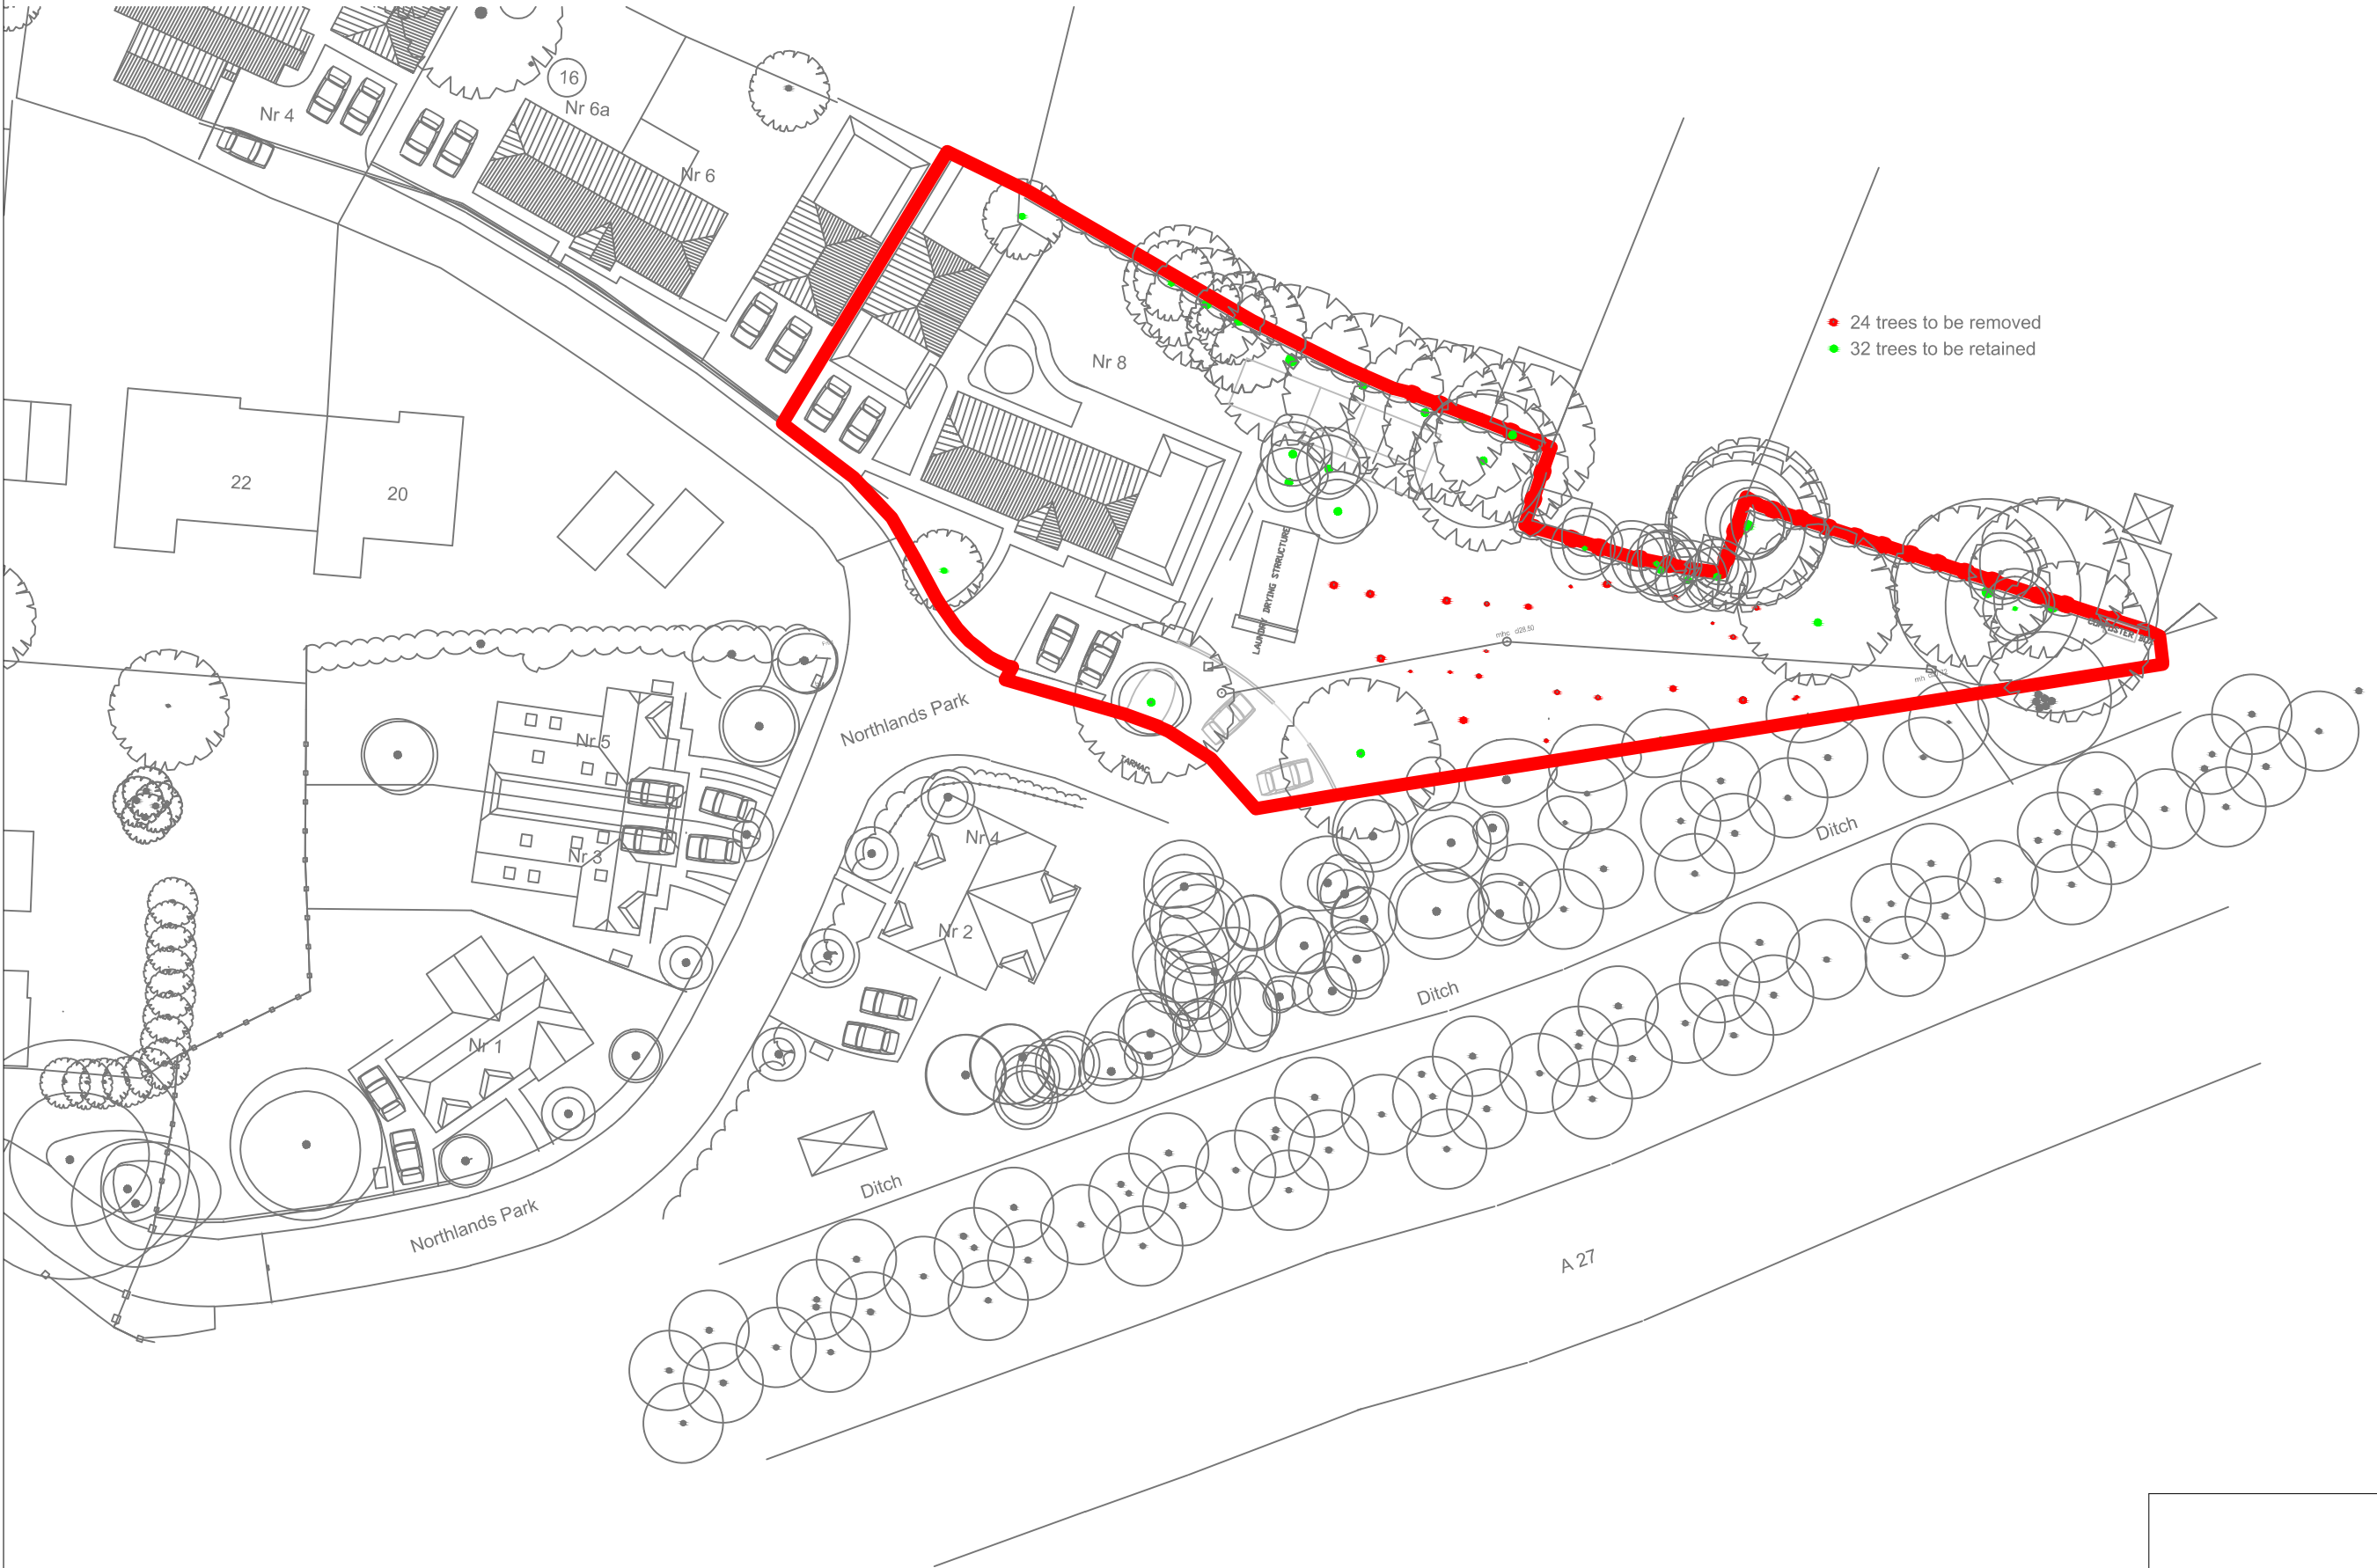

Date	09.09.21	Drawn	EM	Checked by		Date checked		Client	Merco Place ltd
Scale	1/500	Drawing title			SITE LAYOUT PLAN			Project	Garden Landscaping
	01/01							Address	8 Northlands Park Emsworth,Hants,PO10 7EY

EDMUND MILLERS

8 Northlands Park,
Emsworth, Hampshire
PO10 7EY
Tel: 07903761395