


5 Elmore Court, Havant. PO9 1AA

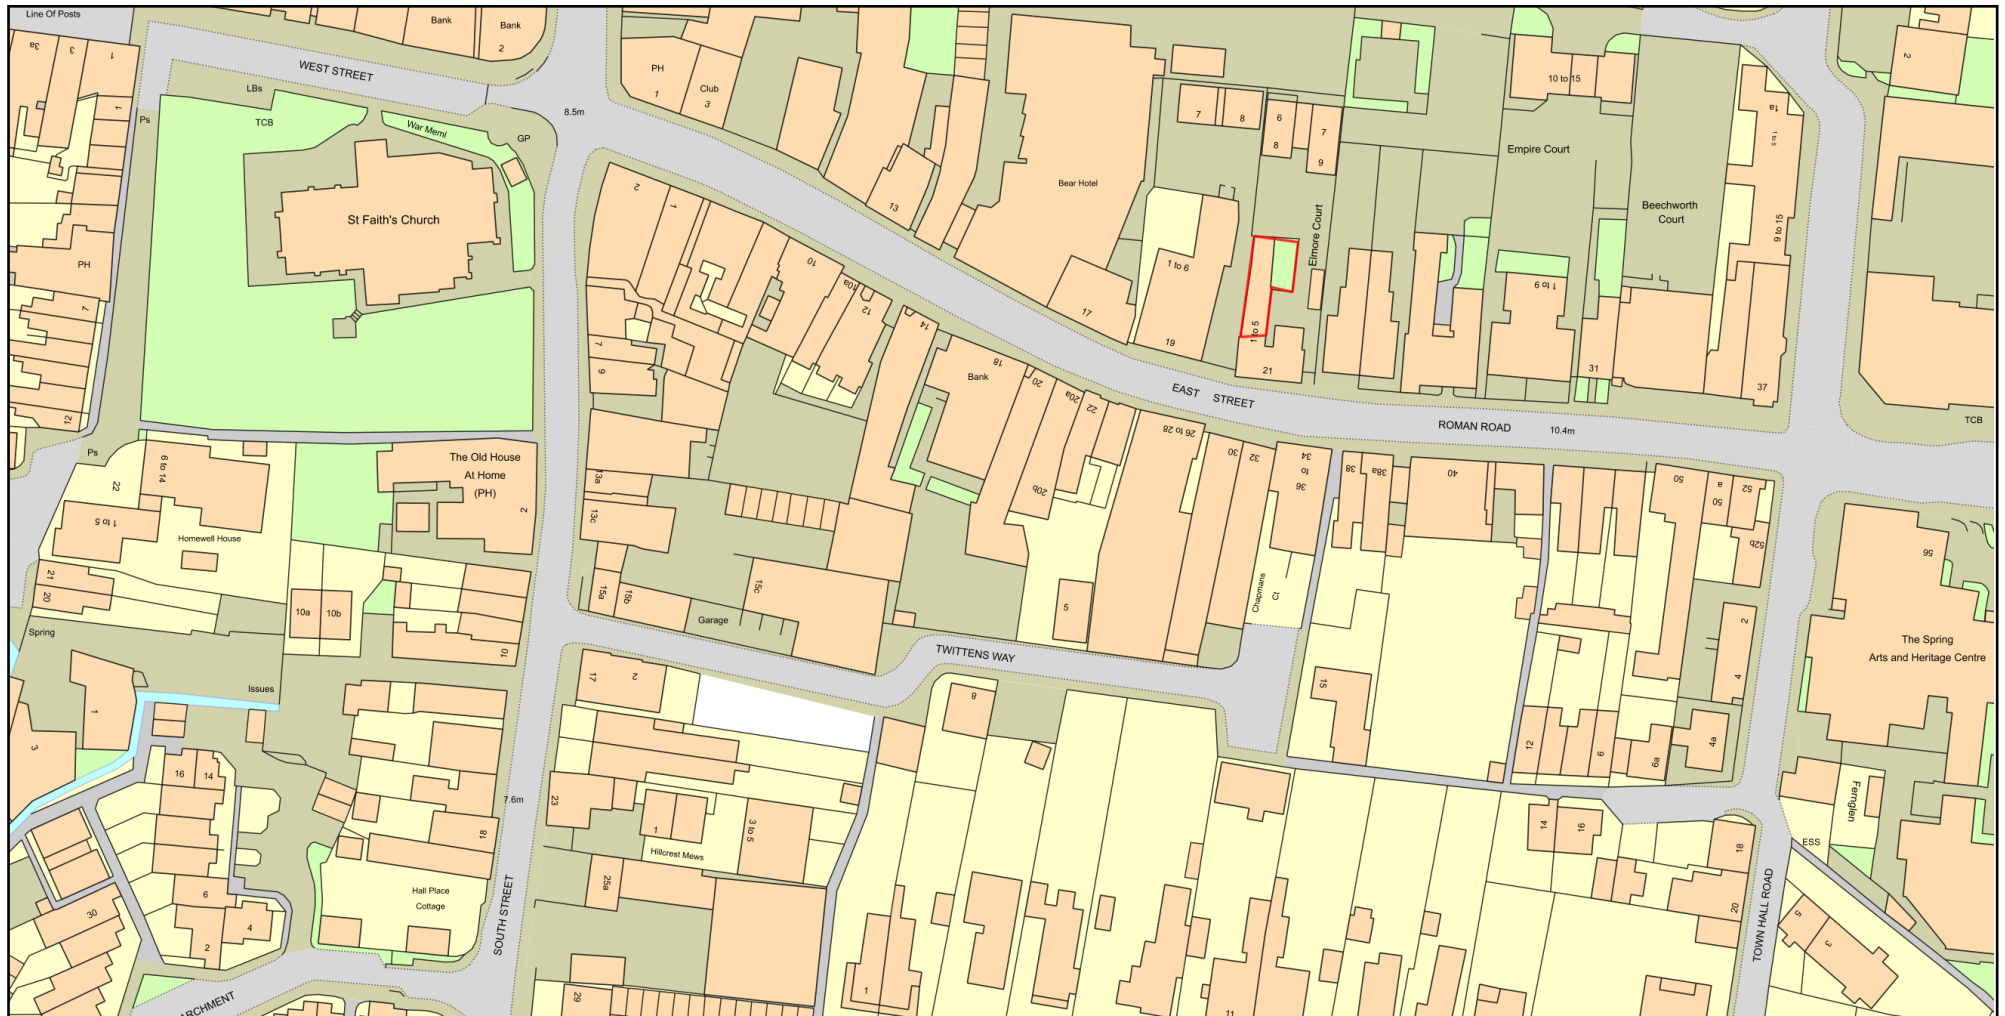

0 50
Metres



Plan Produced for: Mrs Clare Saul & Mr Tom Saul

Date Produced: 26 Sep 2021

Plan Reference Number: TQRQM21269202907984

Scale: 1:1250 @ A4

© Crown copyright and database rights 2021 OS 100042766