


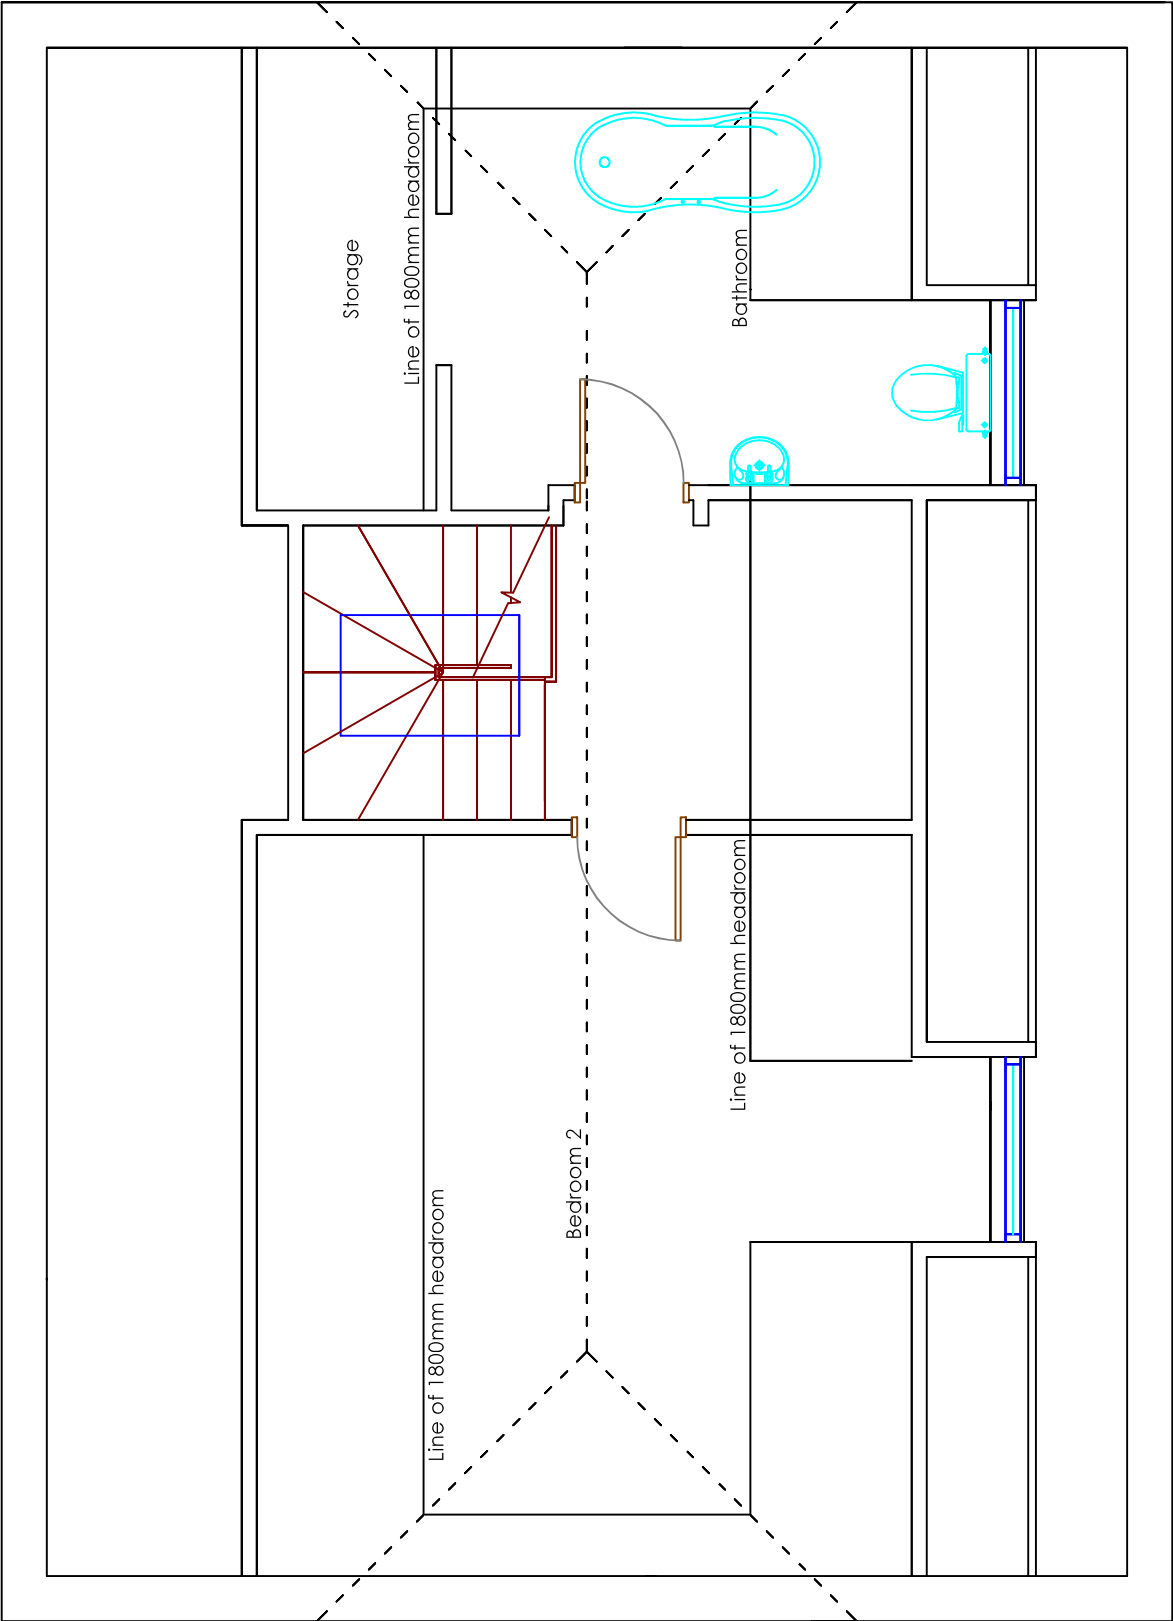

EXISTING FIRST FLOOR

Copyright is reserved by GBS Designs and is issued on the condition that it is not copied or disclosed by or to any unauthorised persons without prior consent in writing from GBS Designs.
All dimensions to be checked on site
All structural elements to be specified by a suitably qualified structural engineer.

REV	DESCRIPTION	DRAWN	DATE
-	Initial design	GBS	16.11.21

Scale Bar	
0	5
1	2
3	4

Drawing Ref	Drawing Title	
59 DEVERELL 03	59 Deverell Place, Widley, Waterlooville, Hampshire, PO7 5ED.	
Scale at A1	Scale at A3	Date
1:25	1:50	16 NOV 2021
Drawn by		GBS



CAD - ARCHITECTURE - DESIGN

6 Shillinglee Waterlooville
Hampshire PO7 5RW
Tel 023 9225 8315
www.gbsimages.co.uk