


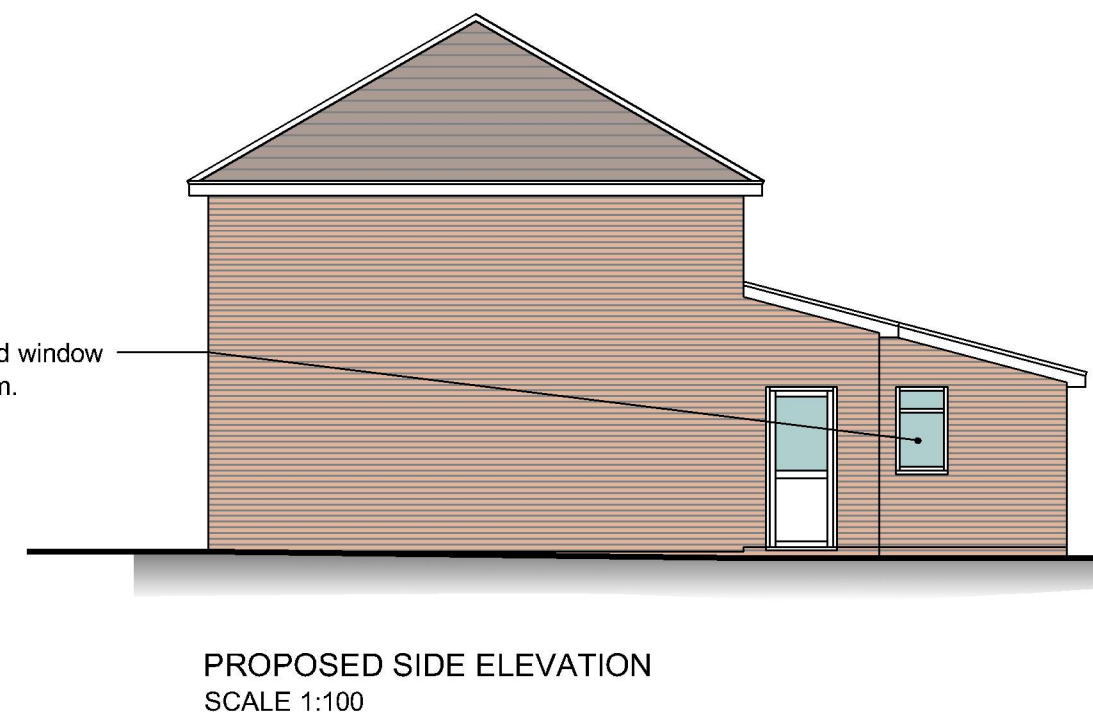
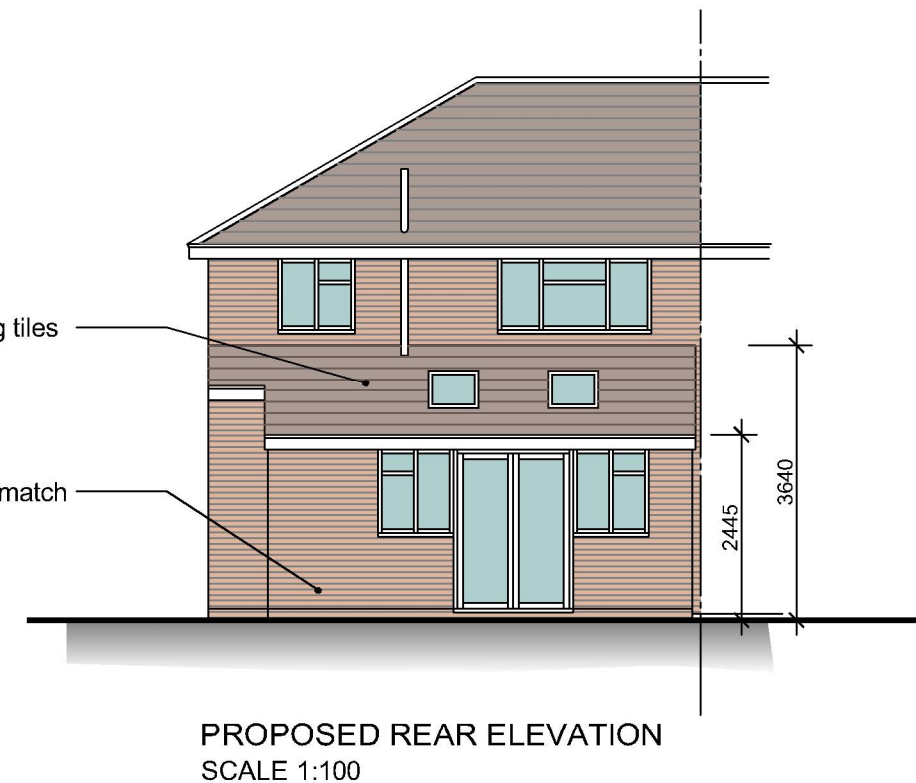


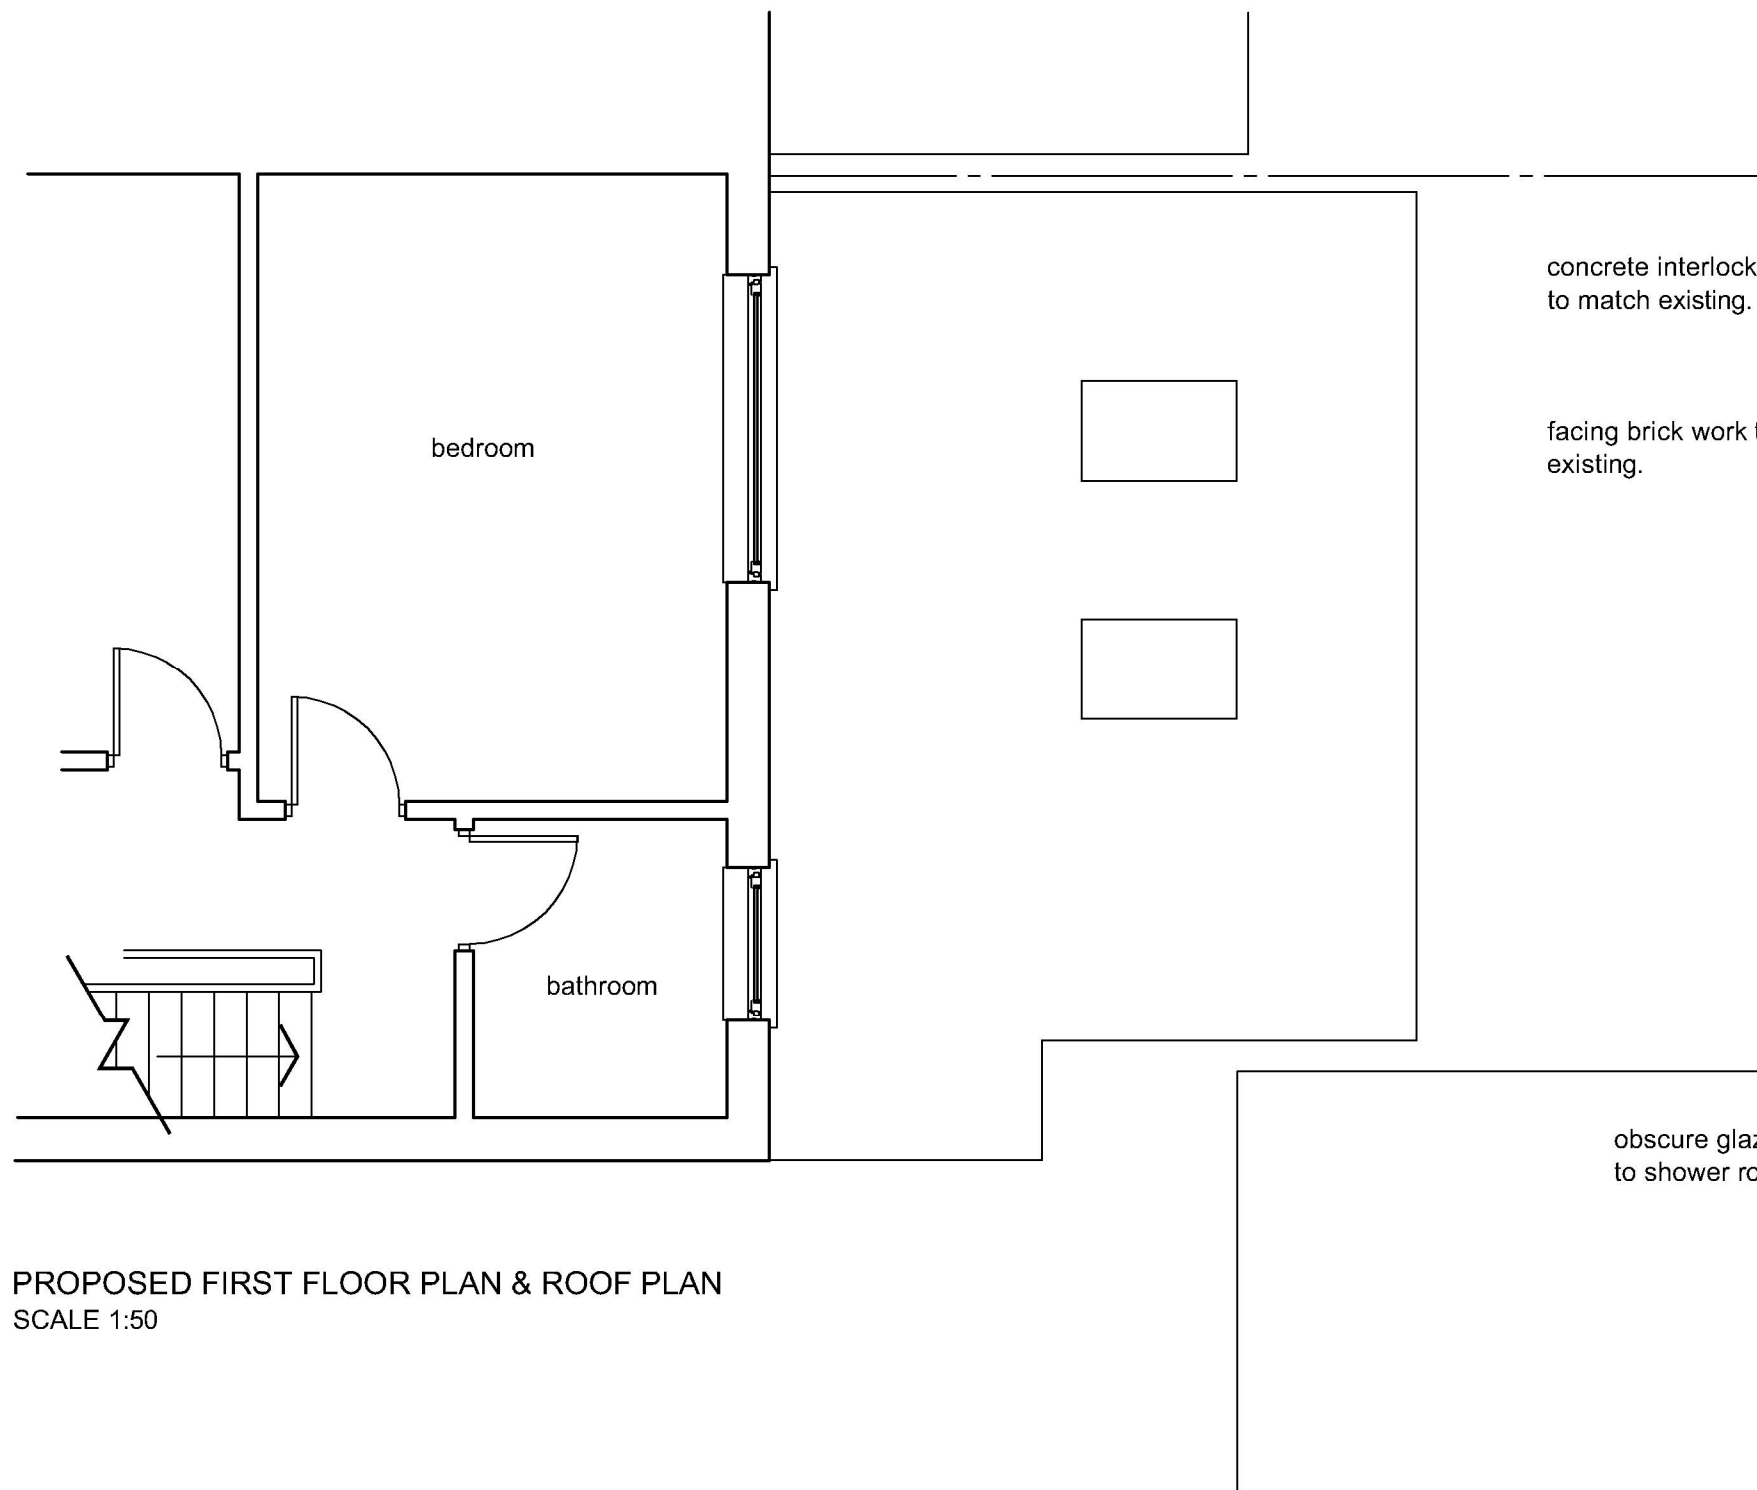

SCALE BAR 1:50

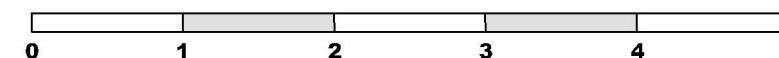

SCALE BAR 1:100

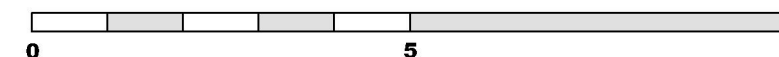

Note:
Do not Scale from this Drawing (except for planning approval).
All dimensions are in millimetres and to be checked on site.
All Dimensions relating to subcontractors or suppliers work must be checked and agreed between the main contractor and the sub-contractors and suppliers.

DRAWING TITLE -

PRIOR APPROVAL APPLICATION
PROPOSED FIRST FLOOR & ELEVATIONS

CLIENT -

Mr & Mrs Tebbs, 46 Westways, Bedhampton, Hants, PO9 3LN.

DATE -
Nov 2021

DRN -
gp

CHK -
-

SCALE -
1:50 @ A3

DRAWING REF -
21188 PL301

Rev
-

Gavin Page BA(hons)
tel. 07747 011252
email. gavin.page77@gmail.com

grp architectural design