


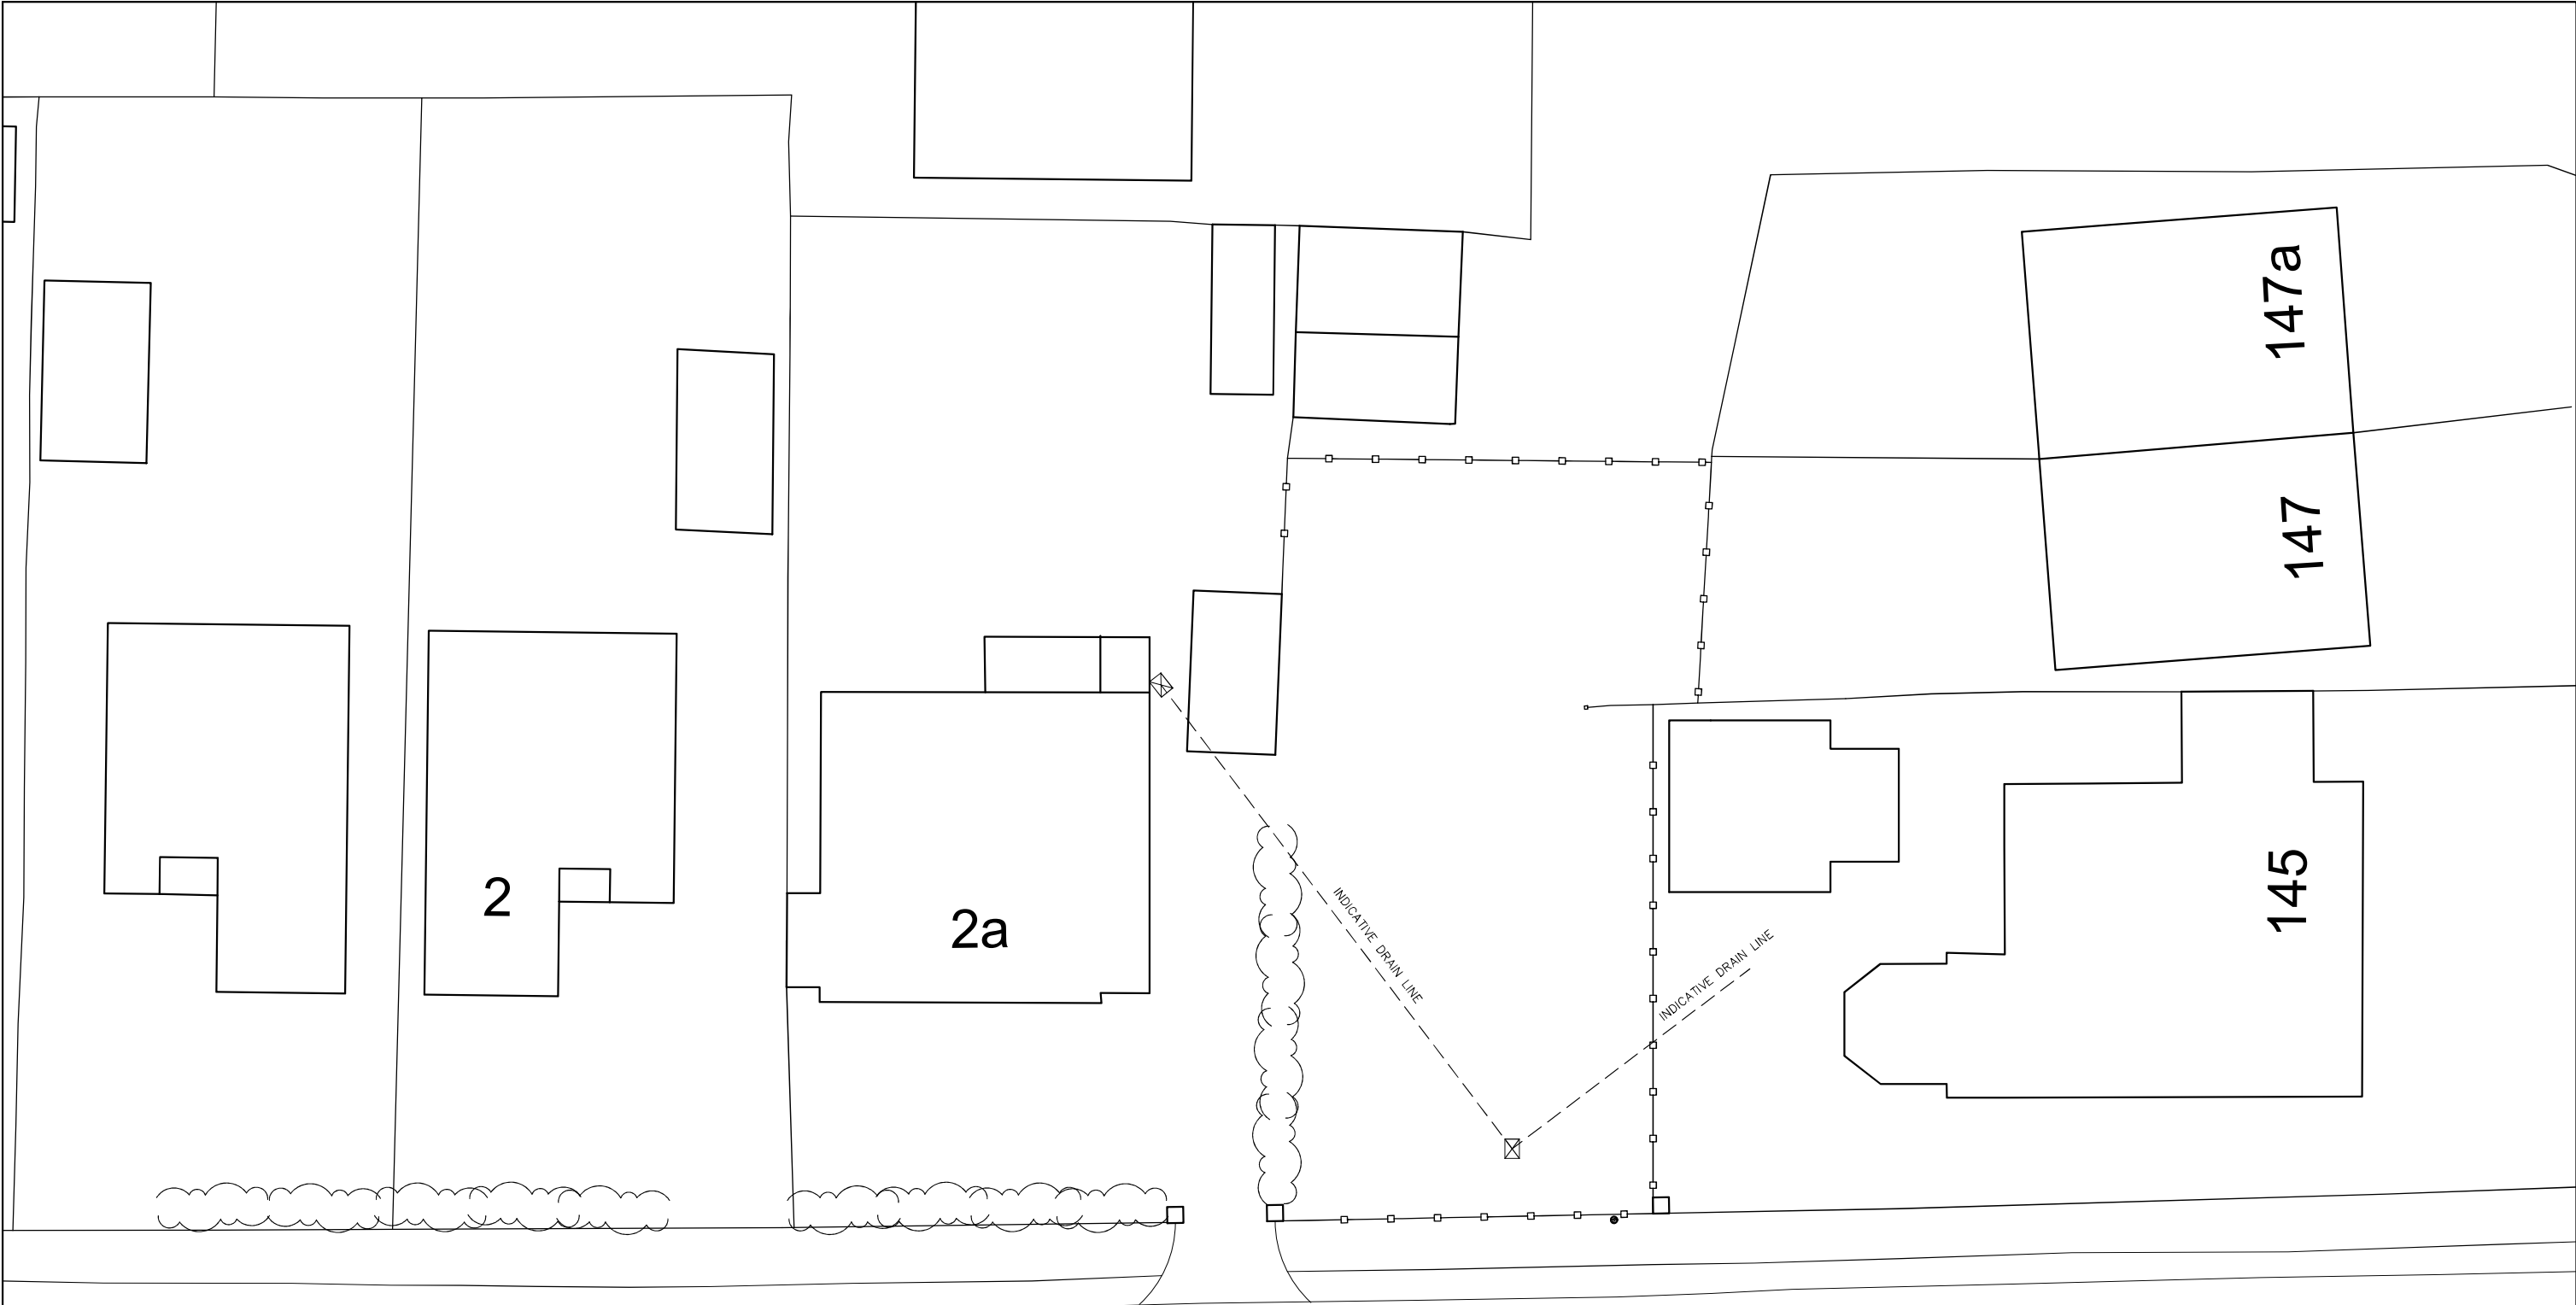

LONGWOOD AVENUE

 Critchley Architecture And Design Ltd. Contact: 02392 474 919 info@caad.online The Old Brewery, 15E South Street, Havant, PO9 1BU		EXISTING SITE PLAN		Land Adjacent 2A Longwood Avenue, Waterlooville, PO8 8HX	Scale A1=1:100, A3=1:200 Drawn JHL Date 24/08/2021 21090-201 ⁰
		Revisions	a) Note/Date/Initial b) c) d)		
					