




PROPOSED PLANS

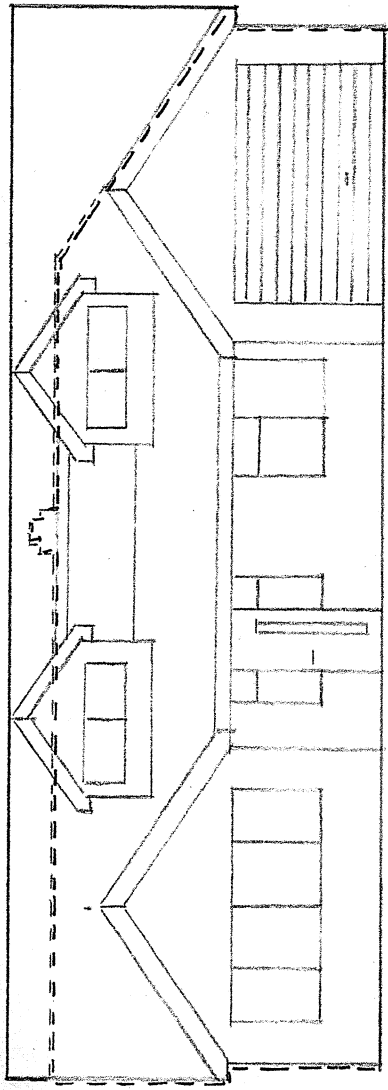


FRONT (SOUTH) ELEVATION

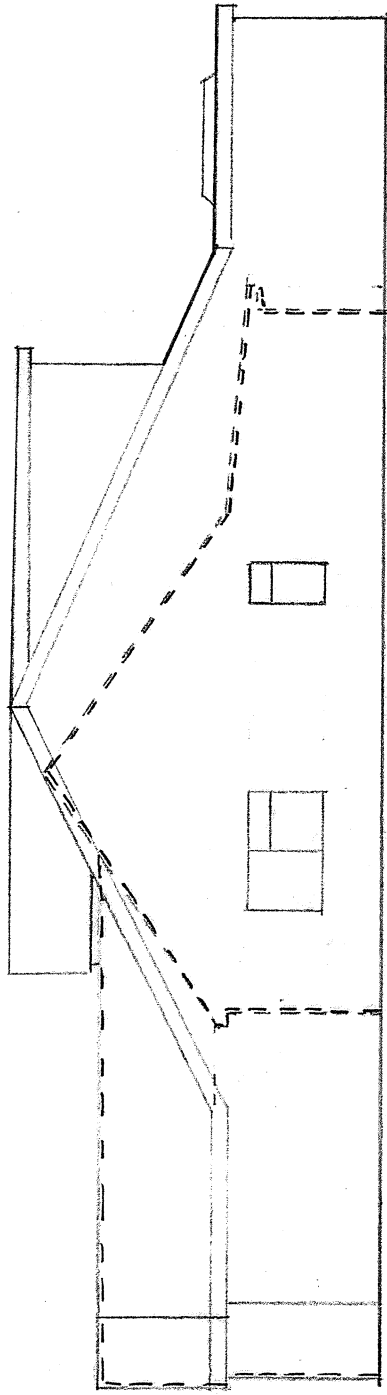

SIDE (EAST) ELEVATION

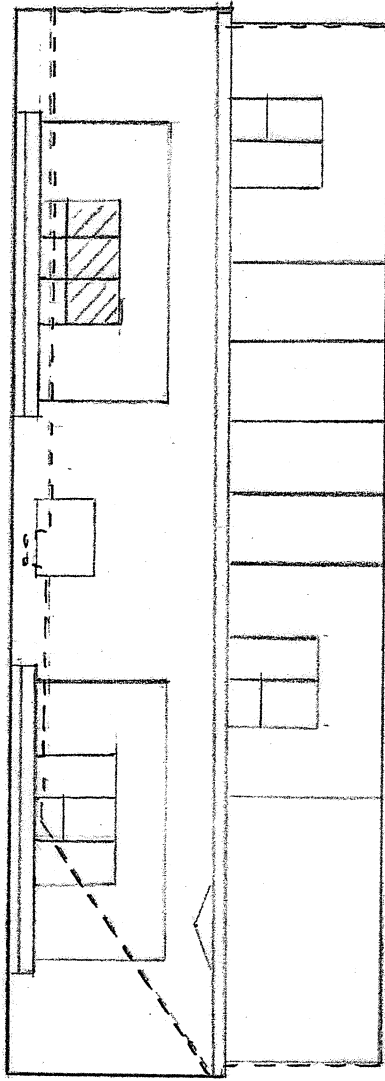

REAR (NORTH) ELEVATION

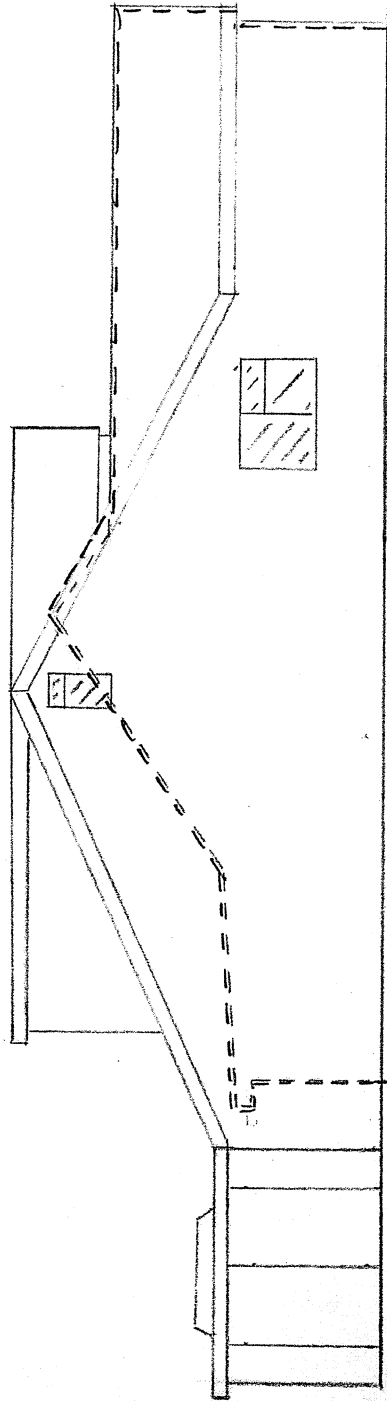

SIDE (WEST) ELEVATION

1 : 100