



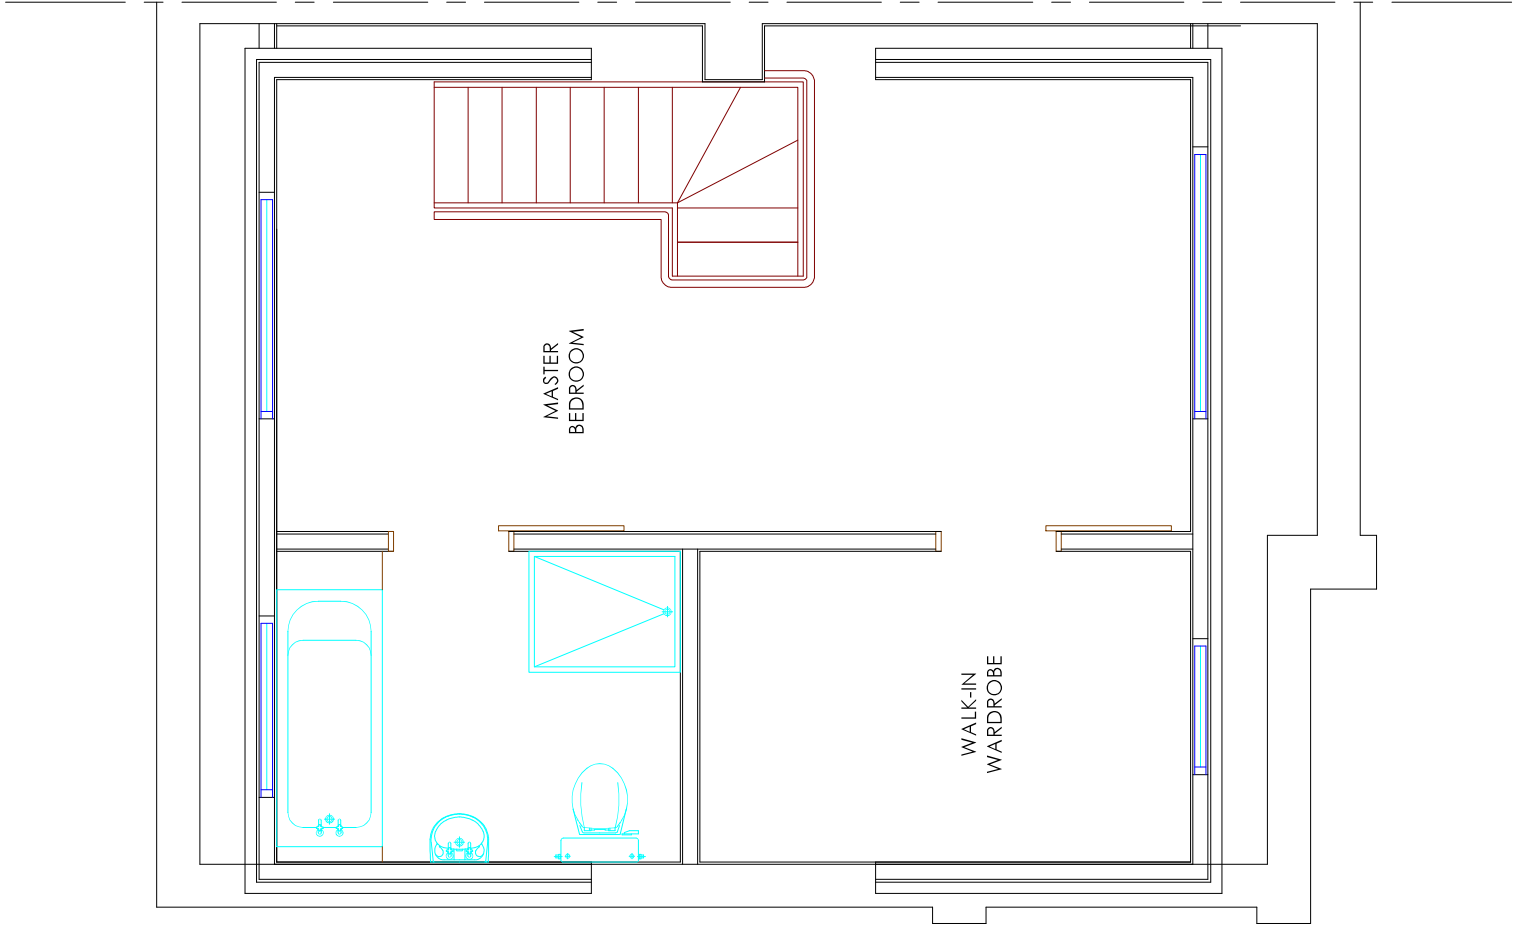

PROPOSED LOFT / SECOND FLOOR

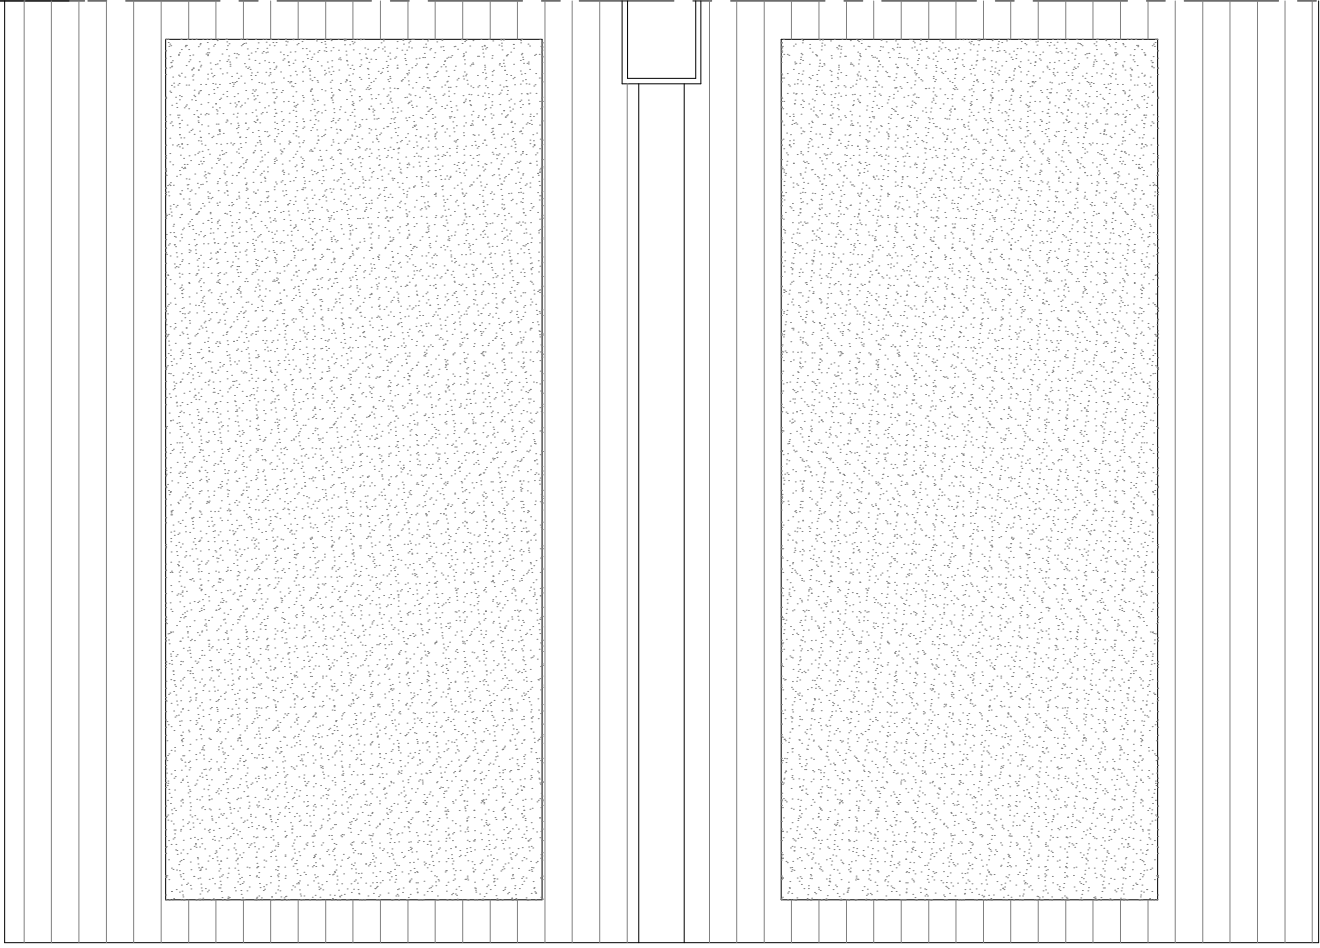

PROPOSED ROOF


Copyright is reserved by GBS Designs and is issued on the condition that it is not copied or disclosed by or to any unauthorised persons without prior consent in writing from GBS Designs.

All dimensions to be checked on site

All structural elements to be specified by a suitably qualified structural engineer.

REV	DESCRIPTION
-	Initial design
A	Proposed scheme
B	Loft conversion revised with front dormer increased

DRAWN	DATE
JLR	01.09.21
GBS	24.09.21
GBS	01.10.21

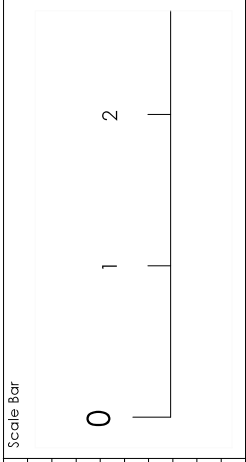

Drawing Ref	Drawing Title
74 HAZLETON 05	74 Hazleton Way, Cowplain, Waterlooville, Hampshire PO8 9BT
Scale at A1	Scale at A3
N/A	1:50
Date	Drawn by
01 SEP 2021	GBS