


12 St James Road PO10 7DN - Location Plan

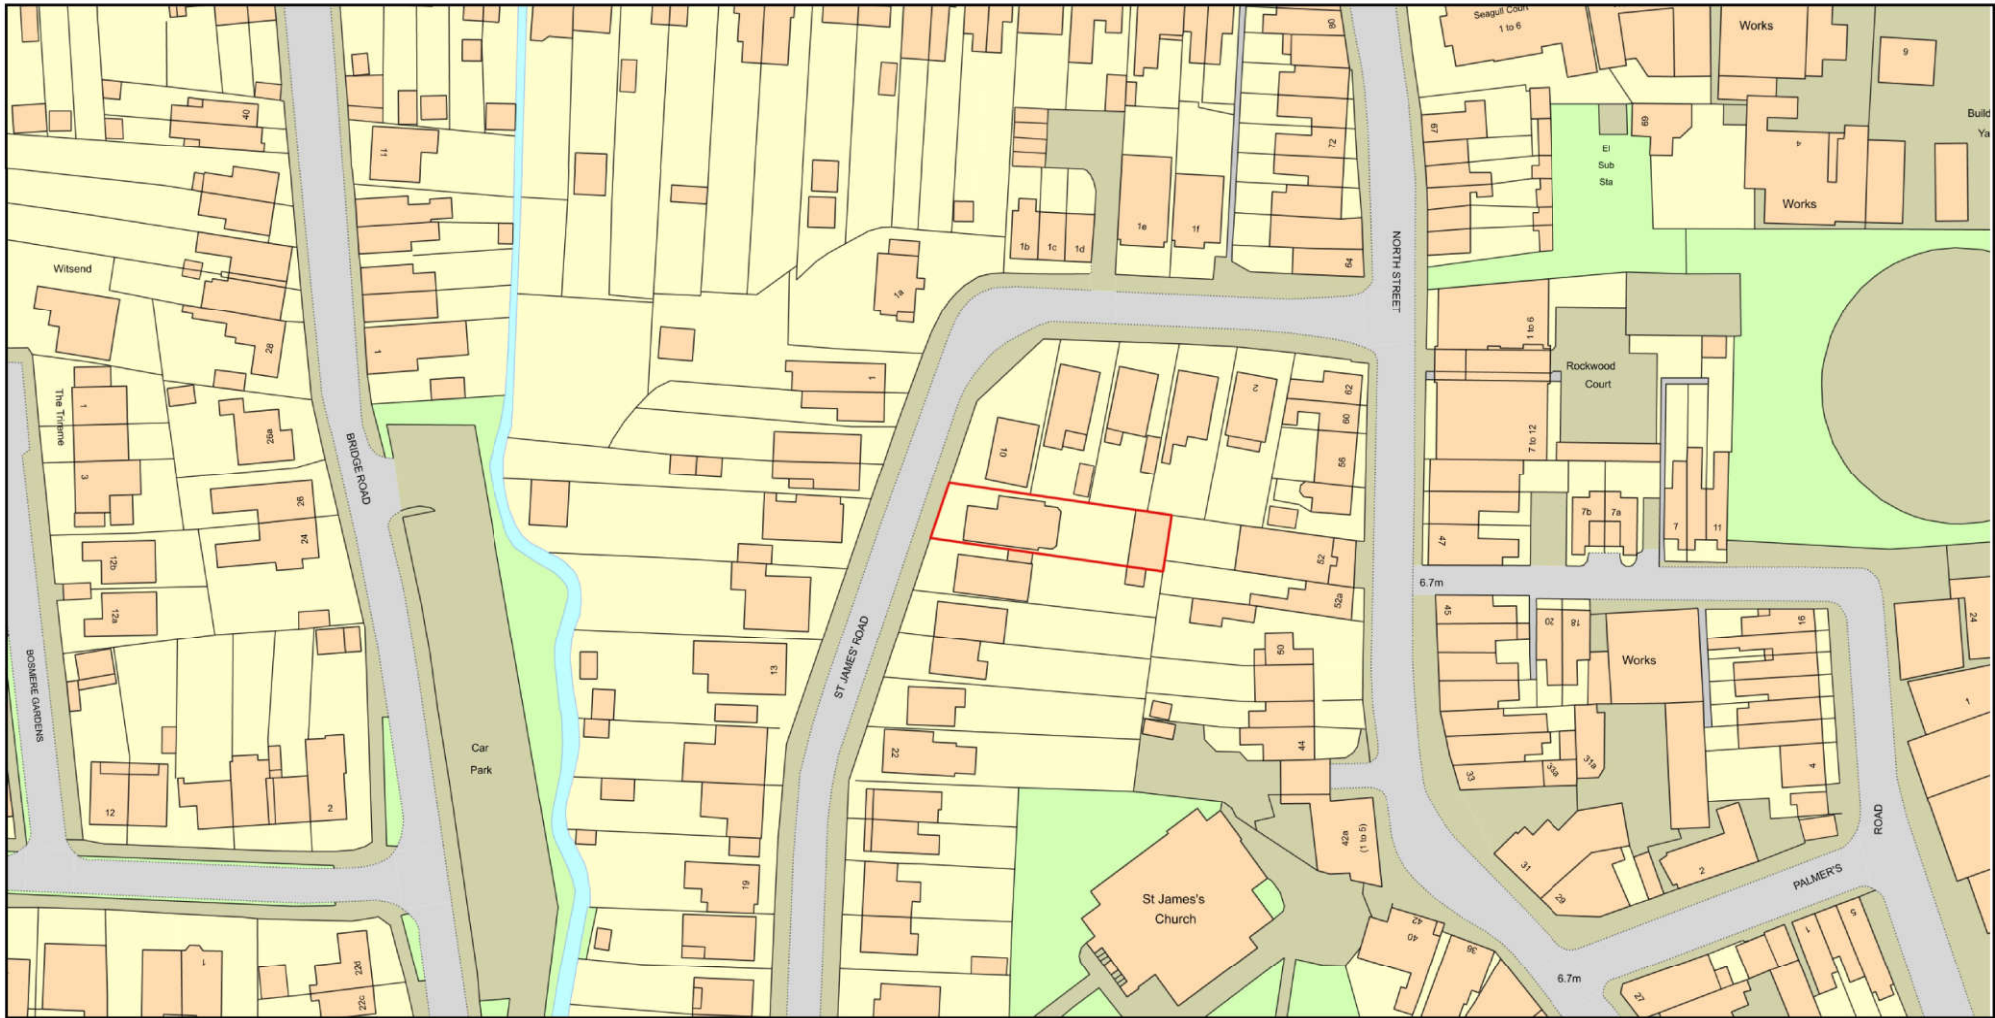

Plan Produced for: Parkers Design

Date Produced: 28 May 2021

Plan Reference Number: TQRQM21148104706636

Scale: 1:1250 @ A4

© Crown copyright and database rights 2021 OS 100042766

1:500		50
1:200		20
1:100		10
1:50		5



All measurement to be checked on site prior to any comment.
(C) Copyright of Parkers Design (Southern) Limited. Any reproduction of these drawings will require written authority from the copyright owner.

Parkers Design Limited - The Studio @ 90, PO9 2PR

www.pexd.co.uk - info@pexd.co.uk - 07776 008822

PROJECT

12 St. James Road PO10 7DN

SHEET

Location

CLIENT

Burden

Date

Issue Date

Scale (@ A3)

Drawn by

SW

DRAWING NUMBER

REV

Checked by

SR

P 8