

No.5


No.7

No.9

No.11 & 13

No.8

(Directly Opposite
No.8)

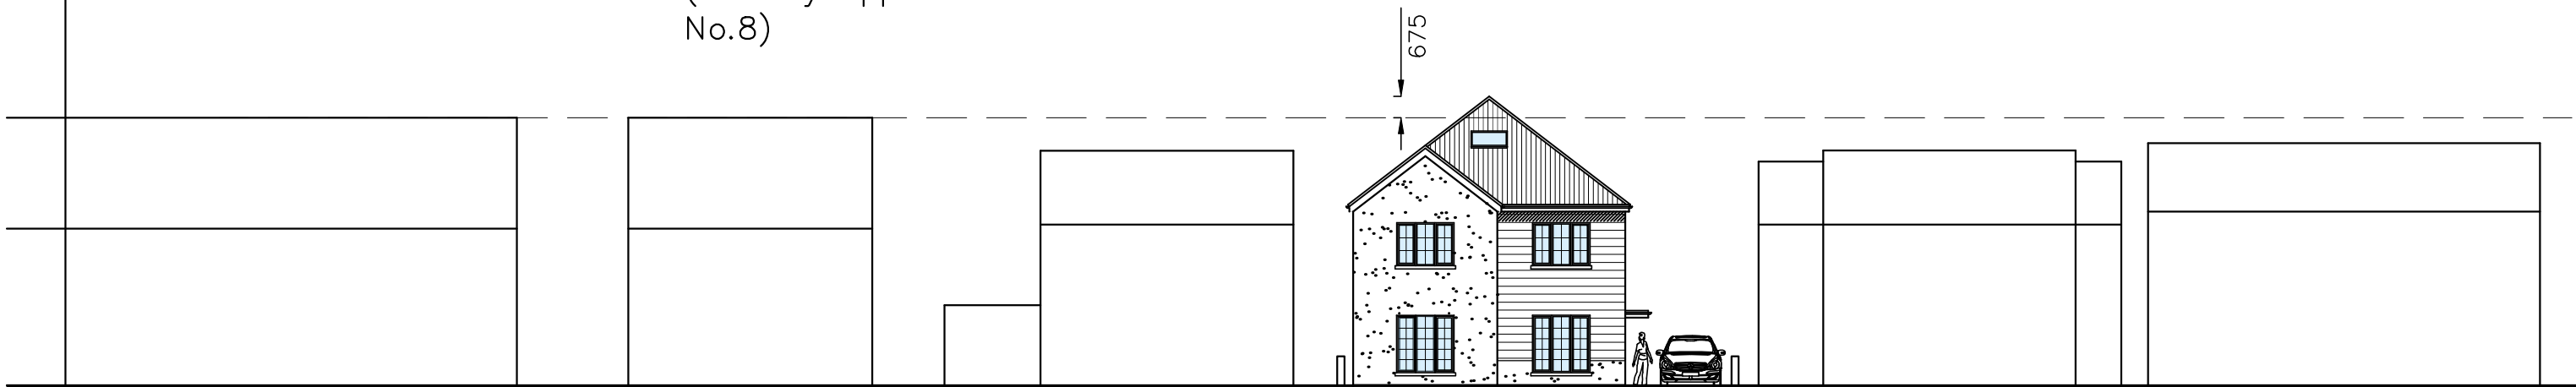

No.18

No.16

No.14

No.12

No.10

No.8


No.6

No.4

No.2



No.8

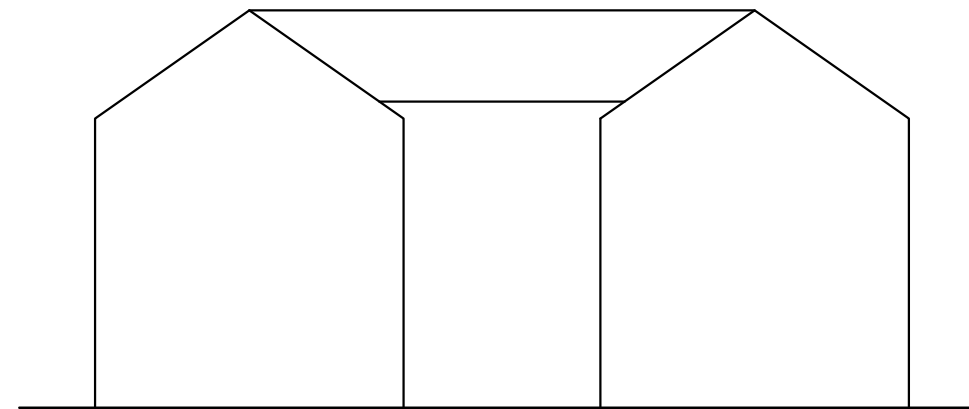

Montague House

CAD

Critchley Architecture And Design Ltd.
Contact: 02392 474 919 | info@caad.online
The Old Brewery, 15E South Street, Havant, PO9 1BU

Proposed

Street Elevation: Mass & Bulk Study

Revisions

- a) Drawing update/05.03.2021/SAR
- b)
- c)
- d)

8 Jubilee Road,
Waterlooville,
Hampshire,
PO7 7RD

Scale A1=1:100, A3=1:200
Drawn SAR
Date 22/02/2021

20102-512^A

20m

40m

60m

80m