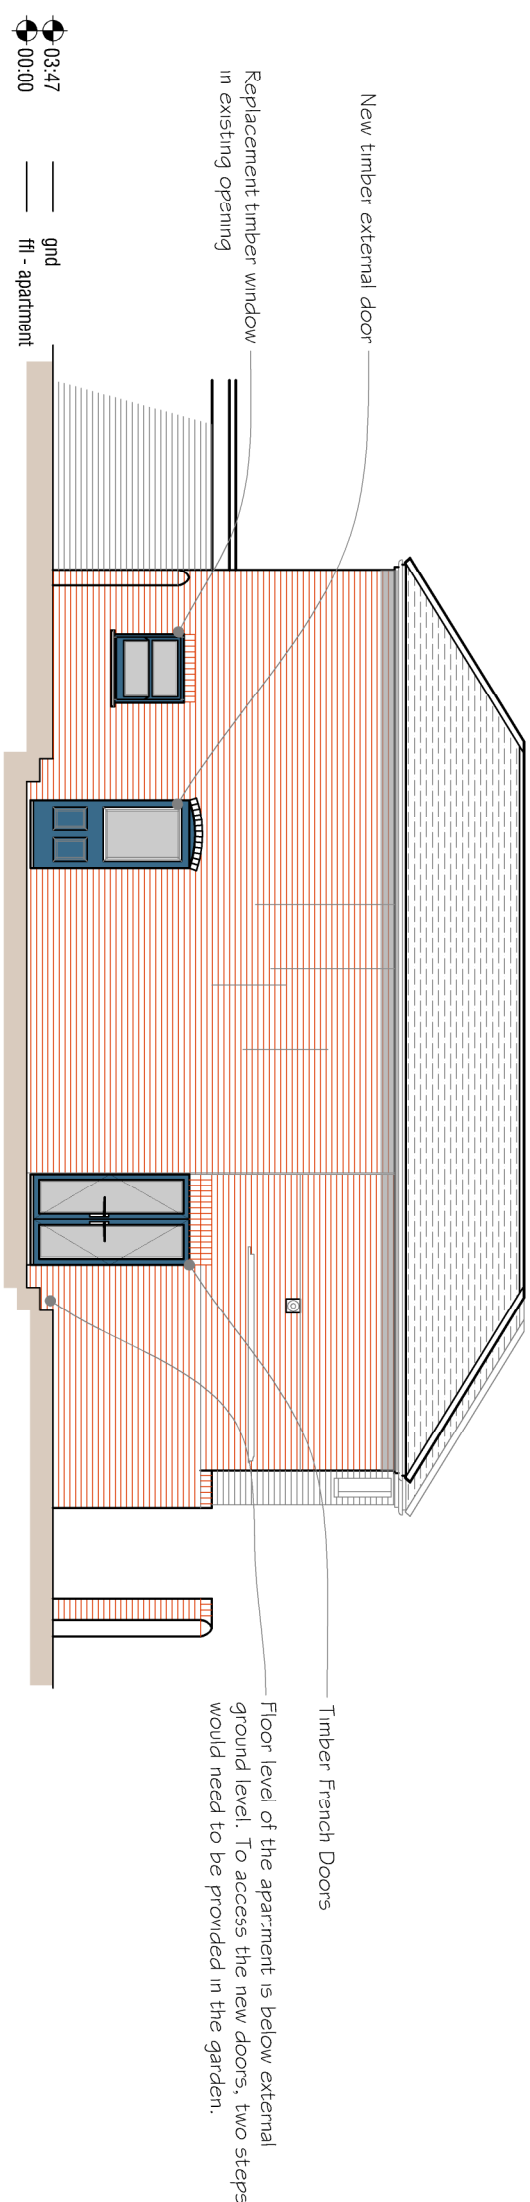
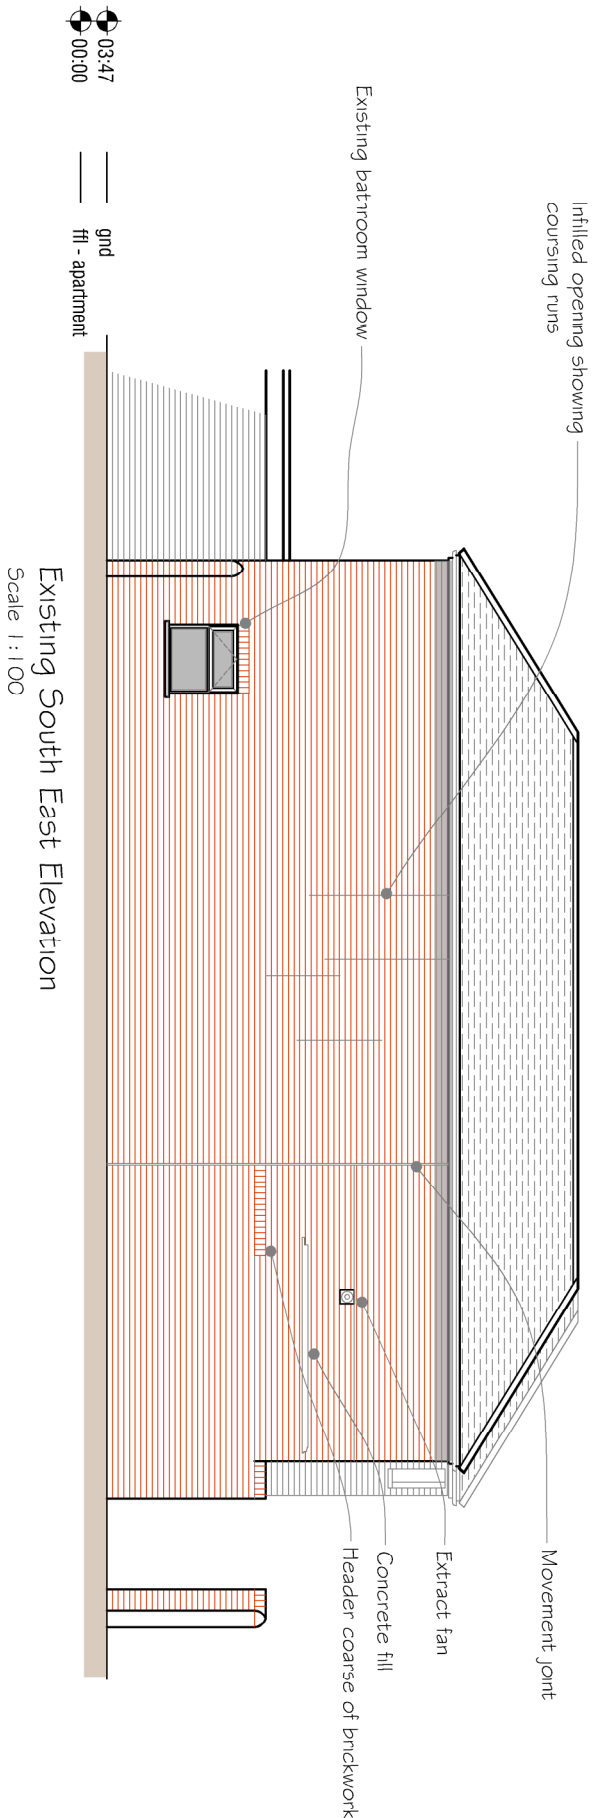
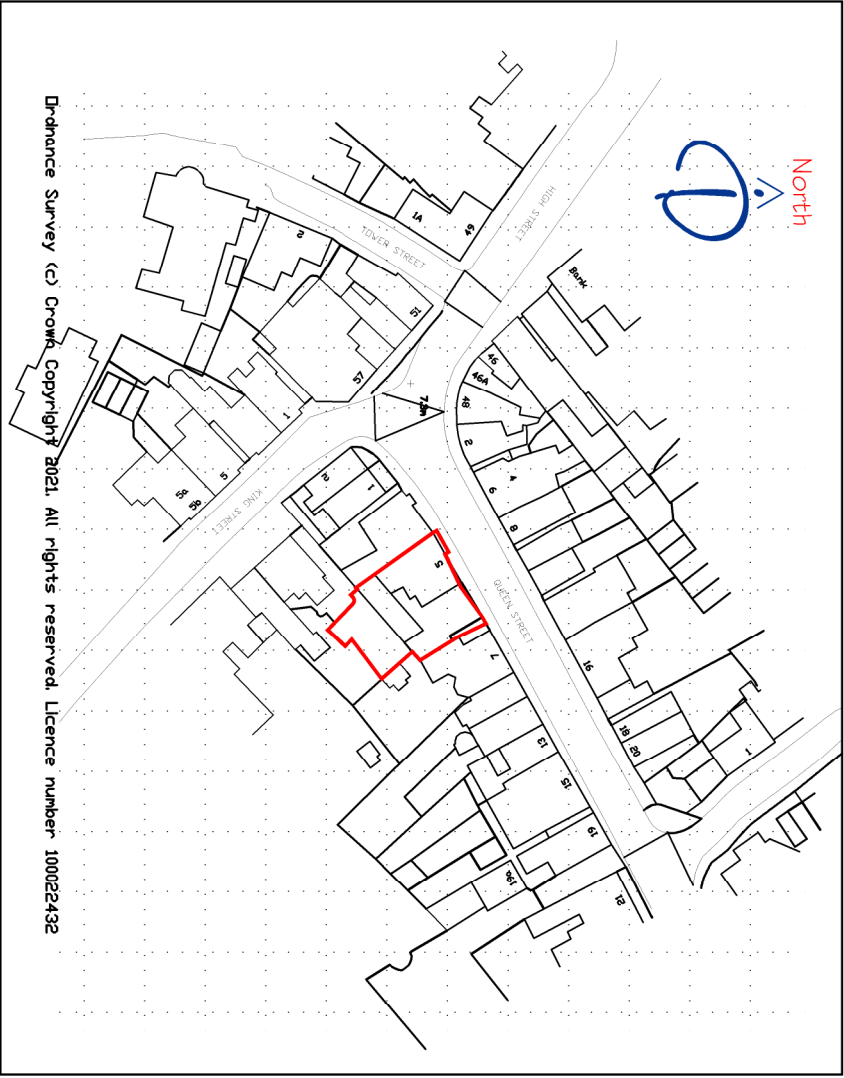


		CLIENT		PROJECT		TITLE			
		Mr & Mrs Wilkinson		Alteration to 5 Queen Street Emsworth Hampshire PO10 7BJ		Existing and Proposed South Elevation of Historic Barn Store			
								iDraw Ltd, 26 Southdown Road, Horndean, Hampshire, PO8 0ET Mob: 07810 518633 Tel: 02392 006 406 Email : idraw@live.co.uk Web: www.idrawarchitecture.co.uk	
Rev Description		Date		PM					
REVISIONS									
-									