


Hardstanding

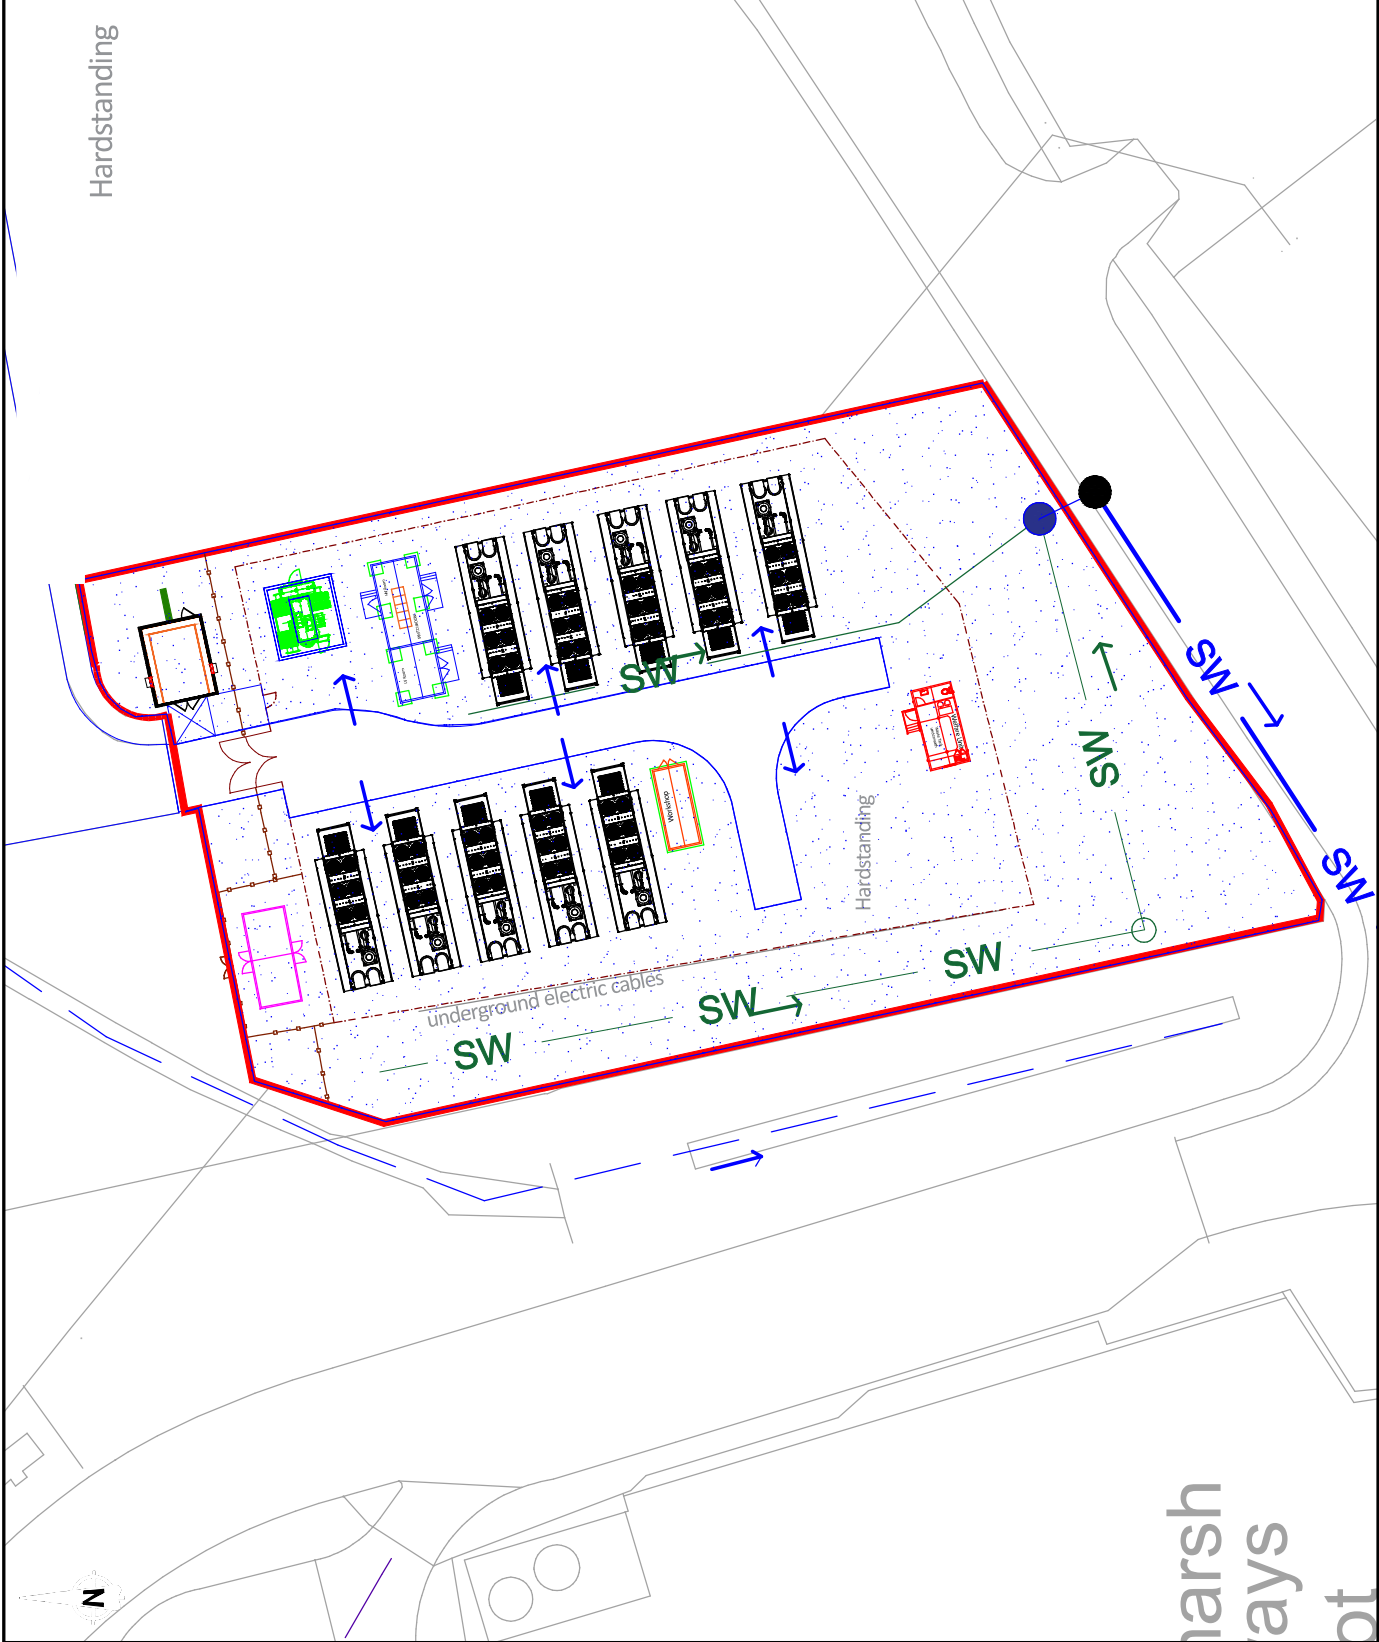

NOTES

1. ALL DIMENSIONS IN MILLIMETRES AND ALL LEVELS IN METRES ABOVE ORDNANCE DATUM UNLESS SHOWN OTHERWISE.
2. THIS DRAWING IS AN AMENDMENT OF A DEVELOPMENT PLAN PROVIDED BY GREENFLAG POWER LTD.
3. THIS DRAWING PROVIDES A CONCEPT ONLY AND IS NOT INTENDED FOR DETAILED DESIGN.

KEY

- PROPOSED PERMEABLE GRAVEL SURFACE MEASURING APPROXIMATELY 30m x 30m DEEP WITH A VOLUME OF 30% PROVIDES A TOTAL VOLUME OF 213.6m³.
- EXISTING WATERCOURSE
- EXISTING SURFACE WATER SEWER
- PROPOSED PERFORATED DRAIN
- EXISTING MANHOLE
- HYDRO-BRAKE CHAMBER RESTRICTING FLOW TO 2 L/S
- FLOW DIRECTION

SITE LOCATION
GRID REFERENCE
SITE ADDRESS

4706 6, 105236
HARTS FARM WAY, HAVANT, PO8 1HS

REV.	DATE	DESCRIPTION	DESIGN	CHKD	APPD
P01	11-02-23		HW	AW	VG

CLIENT

GFP11 LTD

PRINCIPAL DESIGNER



Watercoo Ltd, Eden Court,
Lon Parow Business Park, Ruffin, LL15 1NU
tel (+44) 1824 702220
www.watercoo.co.uk

SCHEME

HARTS FARM WAY, HAVANT

TITLE

CONCEPT DRAINAGE SKETCH

STATUS

PRELIMINARY

DESIGNED	CHECKED	APPROVED	SCALE / SHEET SIZE
HW	AW	VG	1: / A3

DRAWING NO.	KEY	P00
w10748		