PLOT 36 PLOT 37 PLOT 38 PLOT 39

FRONT ELEVATION

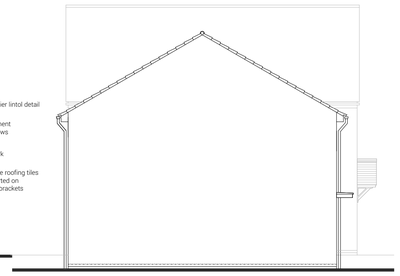

PLOT 36

SIDE ELEVATION

PLOT 39 PLOT 38 PLOT 37 PLOT 36

REAR ELEVATION

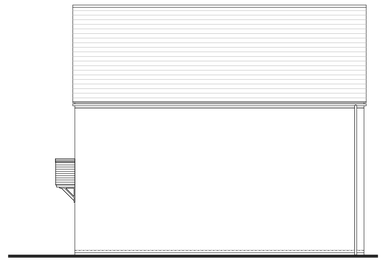

PLOT 39

SIDE ELEVATION

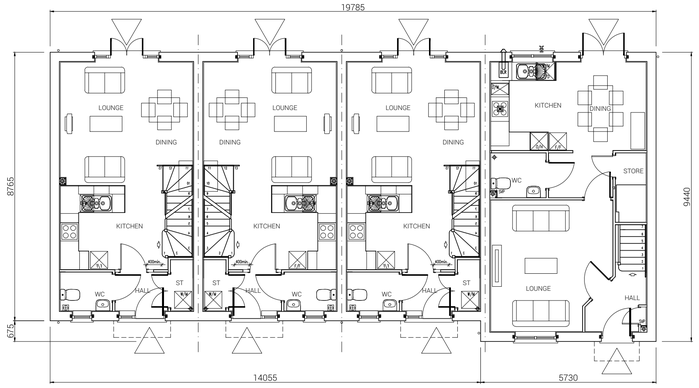

PLOT 36 PLOT 37 PLOT 38 PLOT 39

GROUND FLOOR PLAN

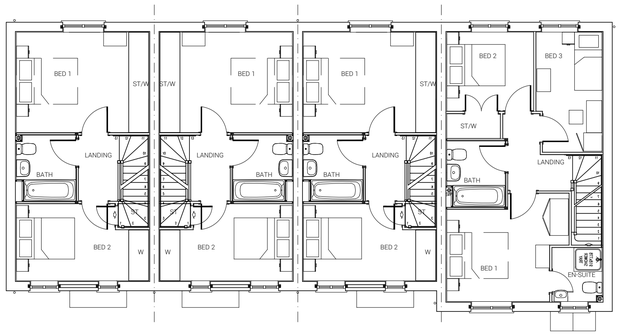

PLOT 36 PLOT 37 PLOT 38 PLOT 39

FIRST FLOOR PLAN

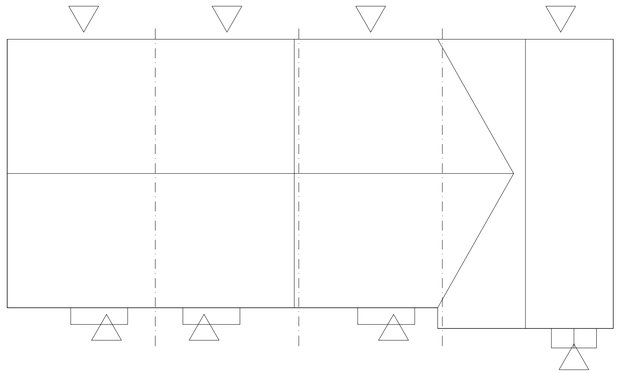

PLOT 36 PLOT 37 PLOT 38 PLOT 39

ROOF PLAN

Plots 36 - 39
Plots 36 - 38
2 BED HOUSE - NA20.
70.10 sq.m. / 754 sq.ft.
Plot 39
3 BED HOUSE - NA32.
90.76 sq.m. / 976 sq.ft.

Private

0 2 4 6 8 10m

Scale 1:100 at A1

Fathom's Reach
Hayling Island

Taylor Wimpey Southern Counties

+(44) 1962 589 030
designs@sdadesigngroup.com
Ground Floor Studio, Unit 2,
East Horton Business Park,
Knowle Lane, Fair Oak,
Hampshire, SO50 7HN

SDA DESIGN GROUP

DRAWING TITLE
Plots 36-39 House
Types NA20 & NA32
Floor Plans &
Elevations

SCALE	SHEET SIZE	DRAWN	CHKD	DATE
1:100	A1	ML		05/10/2021

DETAIL PLANNING

19-1105-040-1ST

THIS DRAWING IS THE COPYRIGHT OF SDA DESIGN GROUP AND MAY NOT BE COPIED, ALTERED OR REPRODUCED IN ANY FORM, OR PASSED TO A THIRD PARTY WITHOUT THE WRITTEN CONSENT. DIMENSIONS SHOULD BE CHECKED AND VERIFIED ON SITE AND ANY DISCREPANCIES SHOULD BE REPORTED TO THE ARCHITECT. DO NOT SCALE FROM THIS DRAWING, EXCEPT FOR PLANNING PURPOSES. USE FIGURED DIMENSIONS ONLY. IF IN DOUBT ASK FOR CONFIRMATION.

WWW.SDADESIGNGROUP.COM