



Ground floor plan

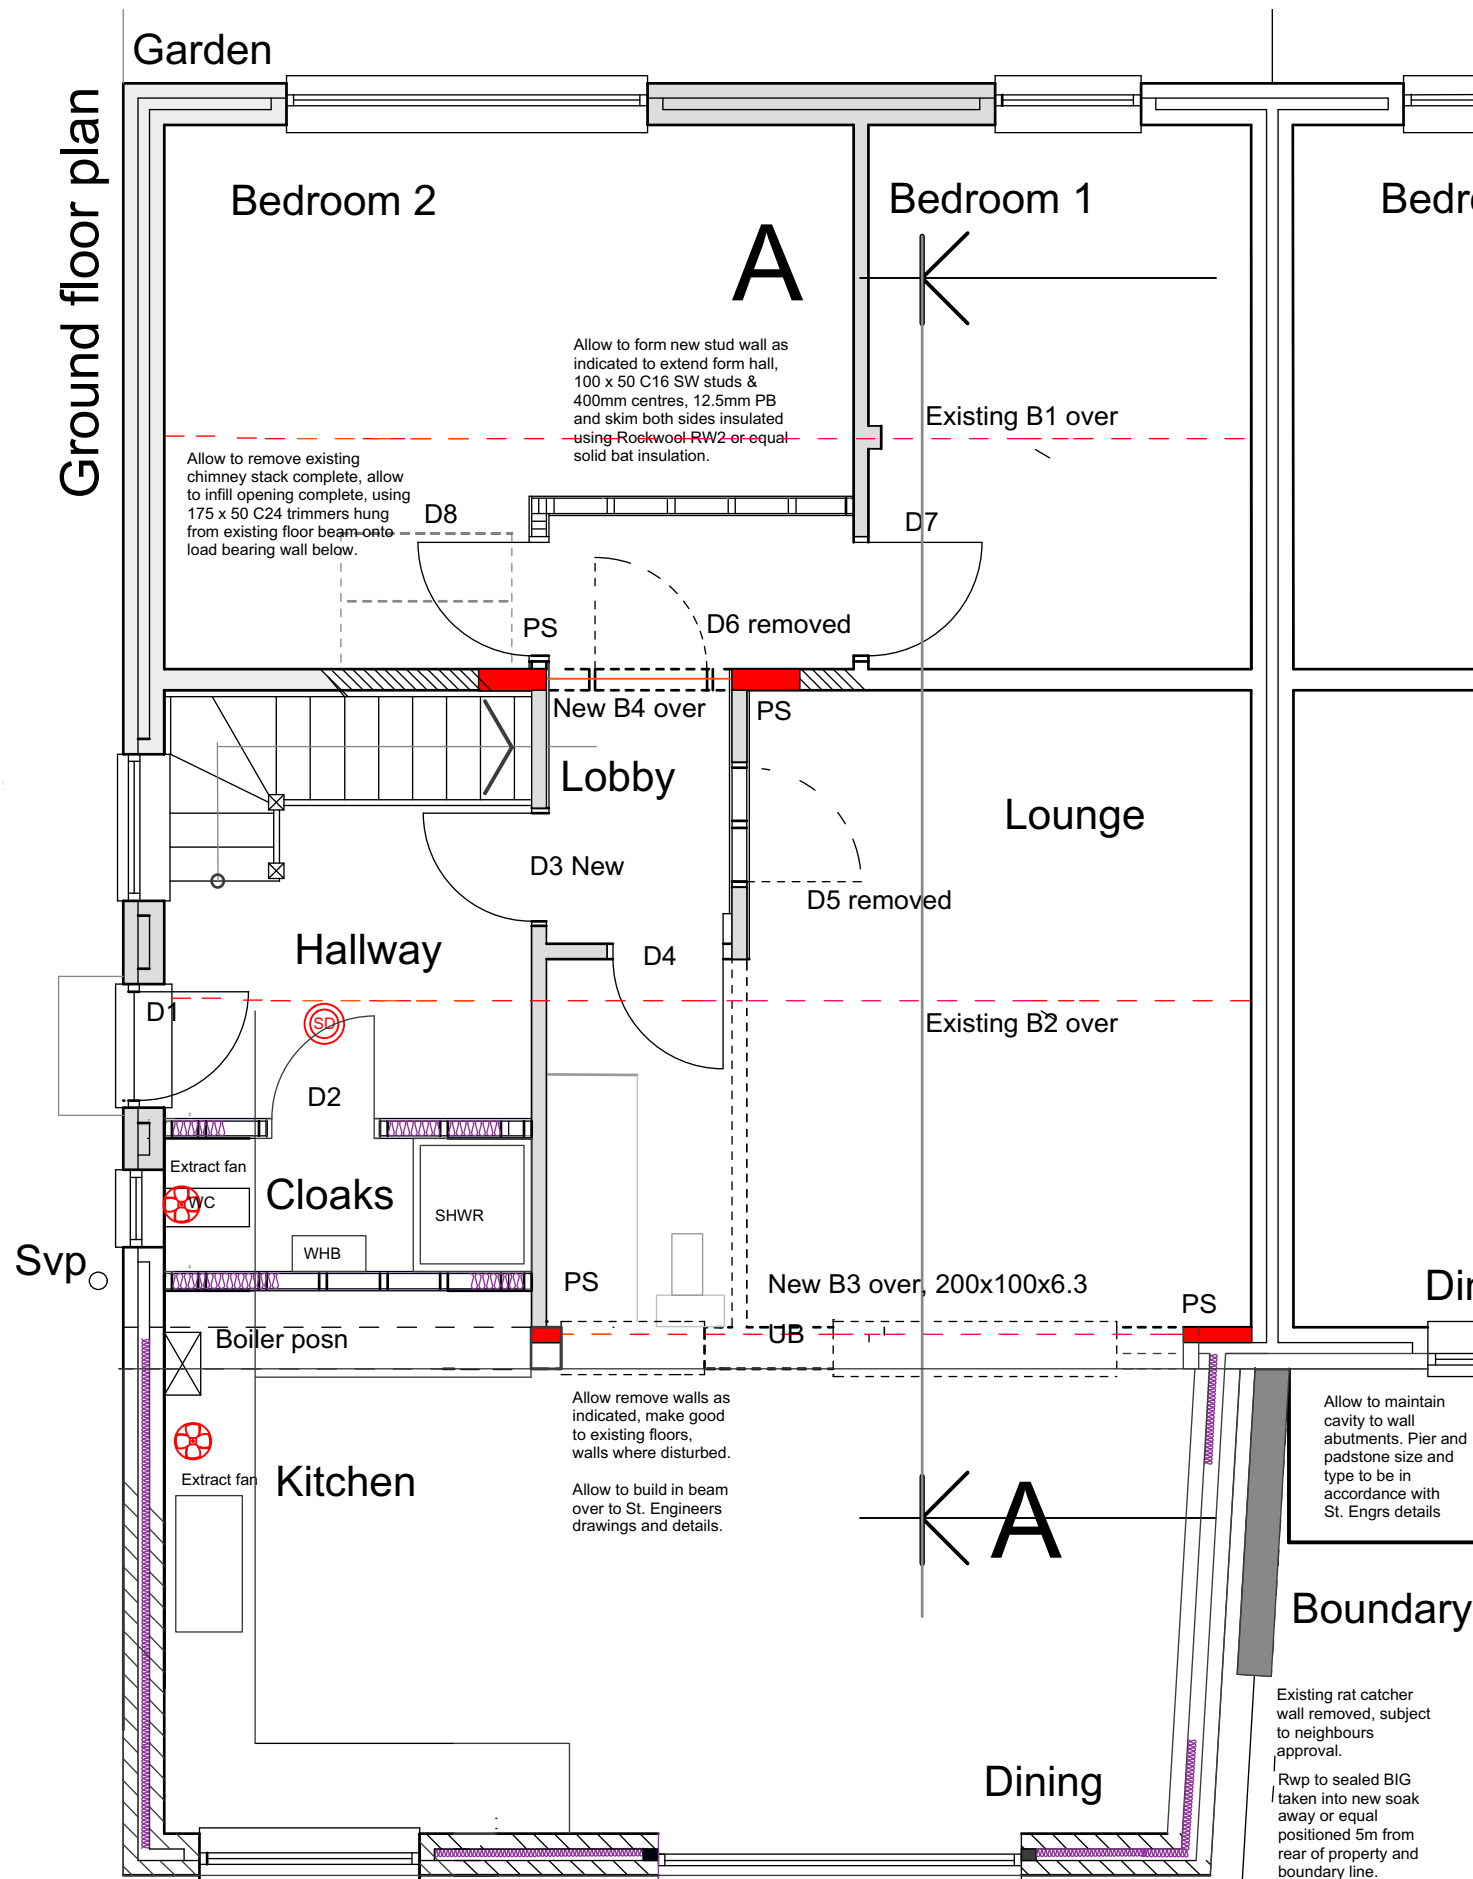

First floor plan

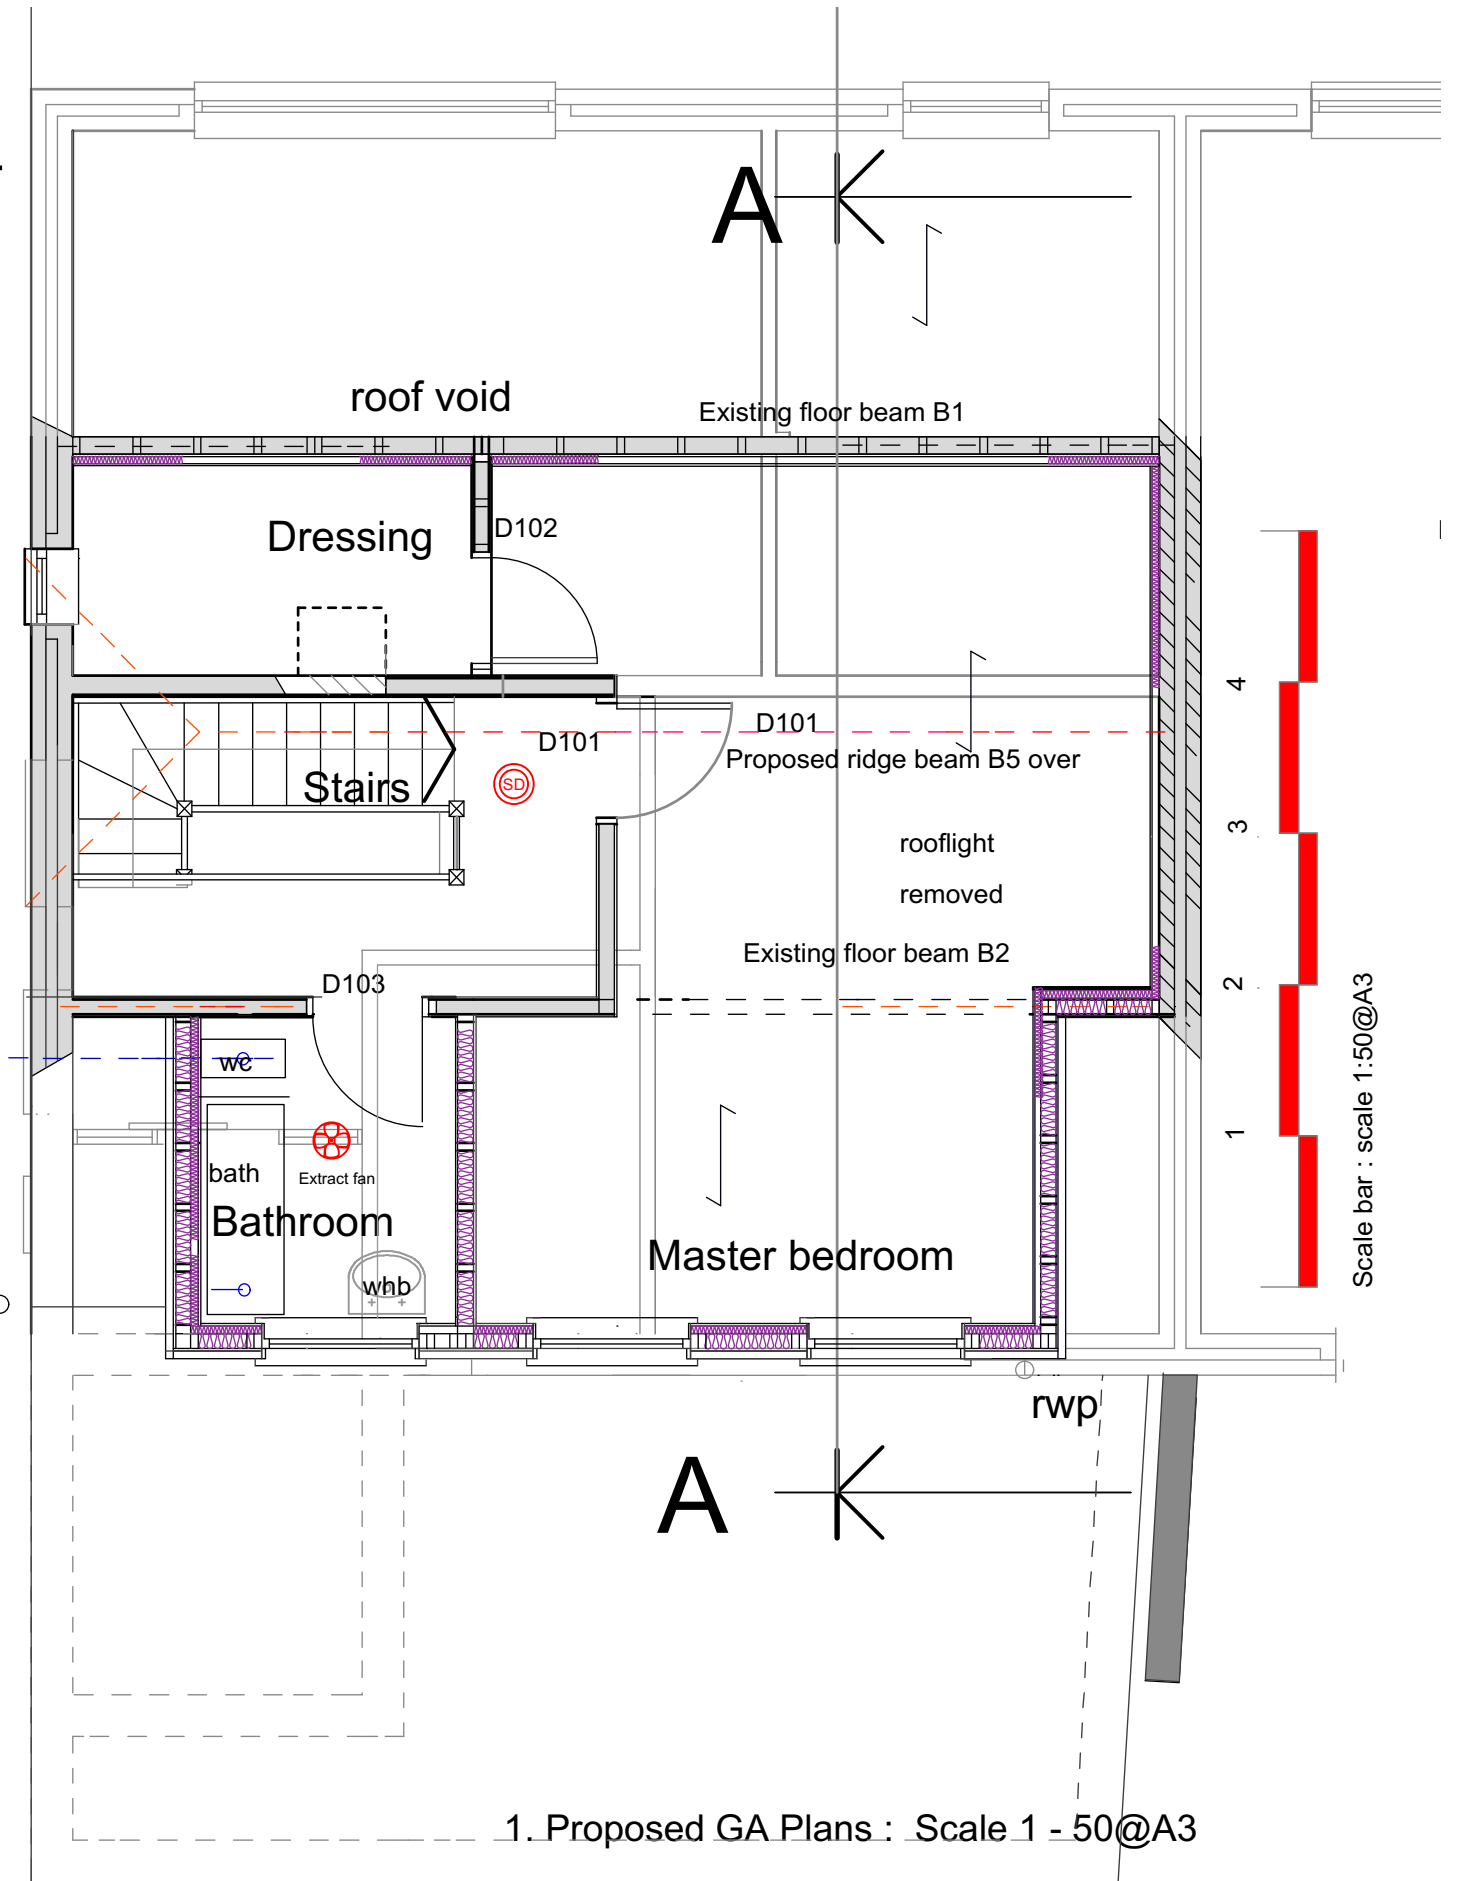

Notes

rev	description
A	Preliminary for comments
B	As built
C	Extension depth indicated

date	by
16.12.20	LIR
13.09.21	
29.09.21	

Project : Alterations & Improvements to :
3 Park Road, West Town, Hayling Island.

Client: Mr D. Rowland

Title : Proposed GA Plans & Elevations

Drawing : Y9020_A1203 / Rev C

Architectural Planning Ltd.

Building Surveyors, Designers & Project managers.

1a Nutbourne Road, Sandy Point, Hayling Island, Hants . PO11 9RT .

Telephone : 02392 463994, mobile : 07795 633100