


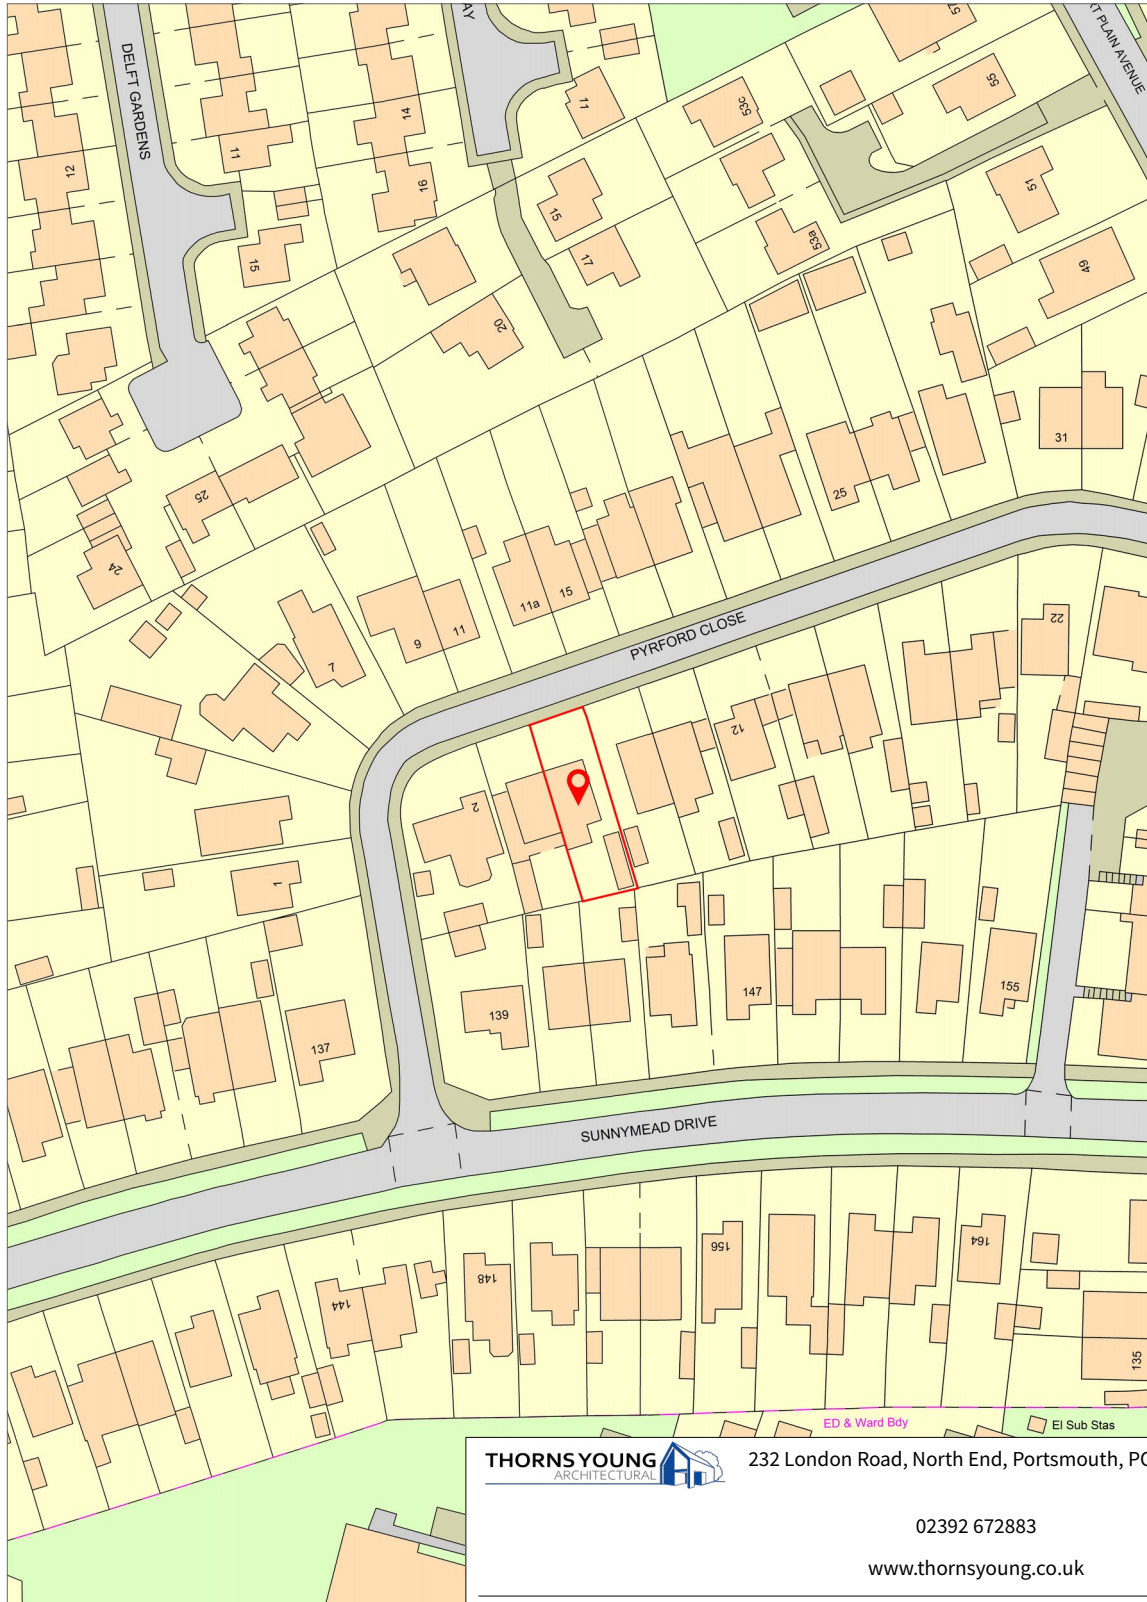

THORNS YOUNG
ARCHITECTURAL



232 London Road, North End, Portsmouth, PO2 9JQ

02392 672883

www.thornsyong.co.uk

Client: **Mr Ian Lowe**
Project: **Loft conversion**

Title: **6 Pyrford Close**

Scale: 1:1250 @A4
Drawn By: CC

Date: 08 Dec 2021
Drawing No: 5284.21.CC