



Existing Layout

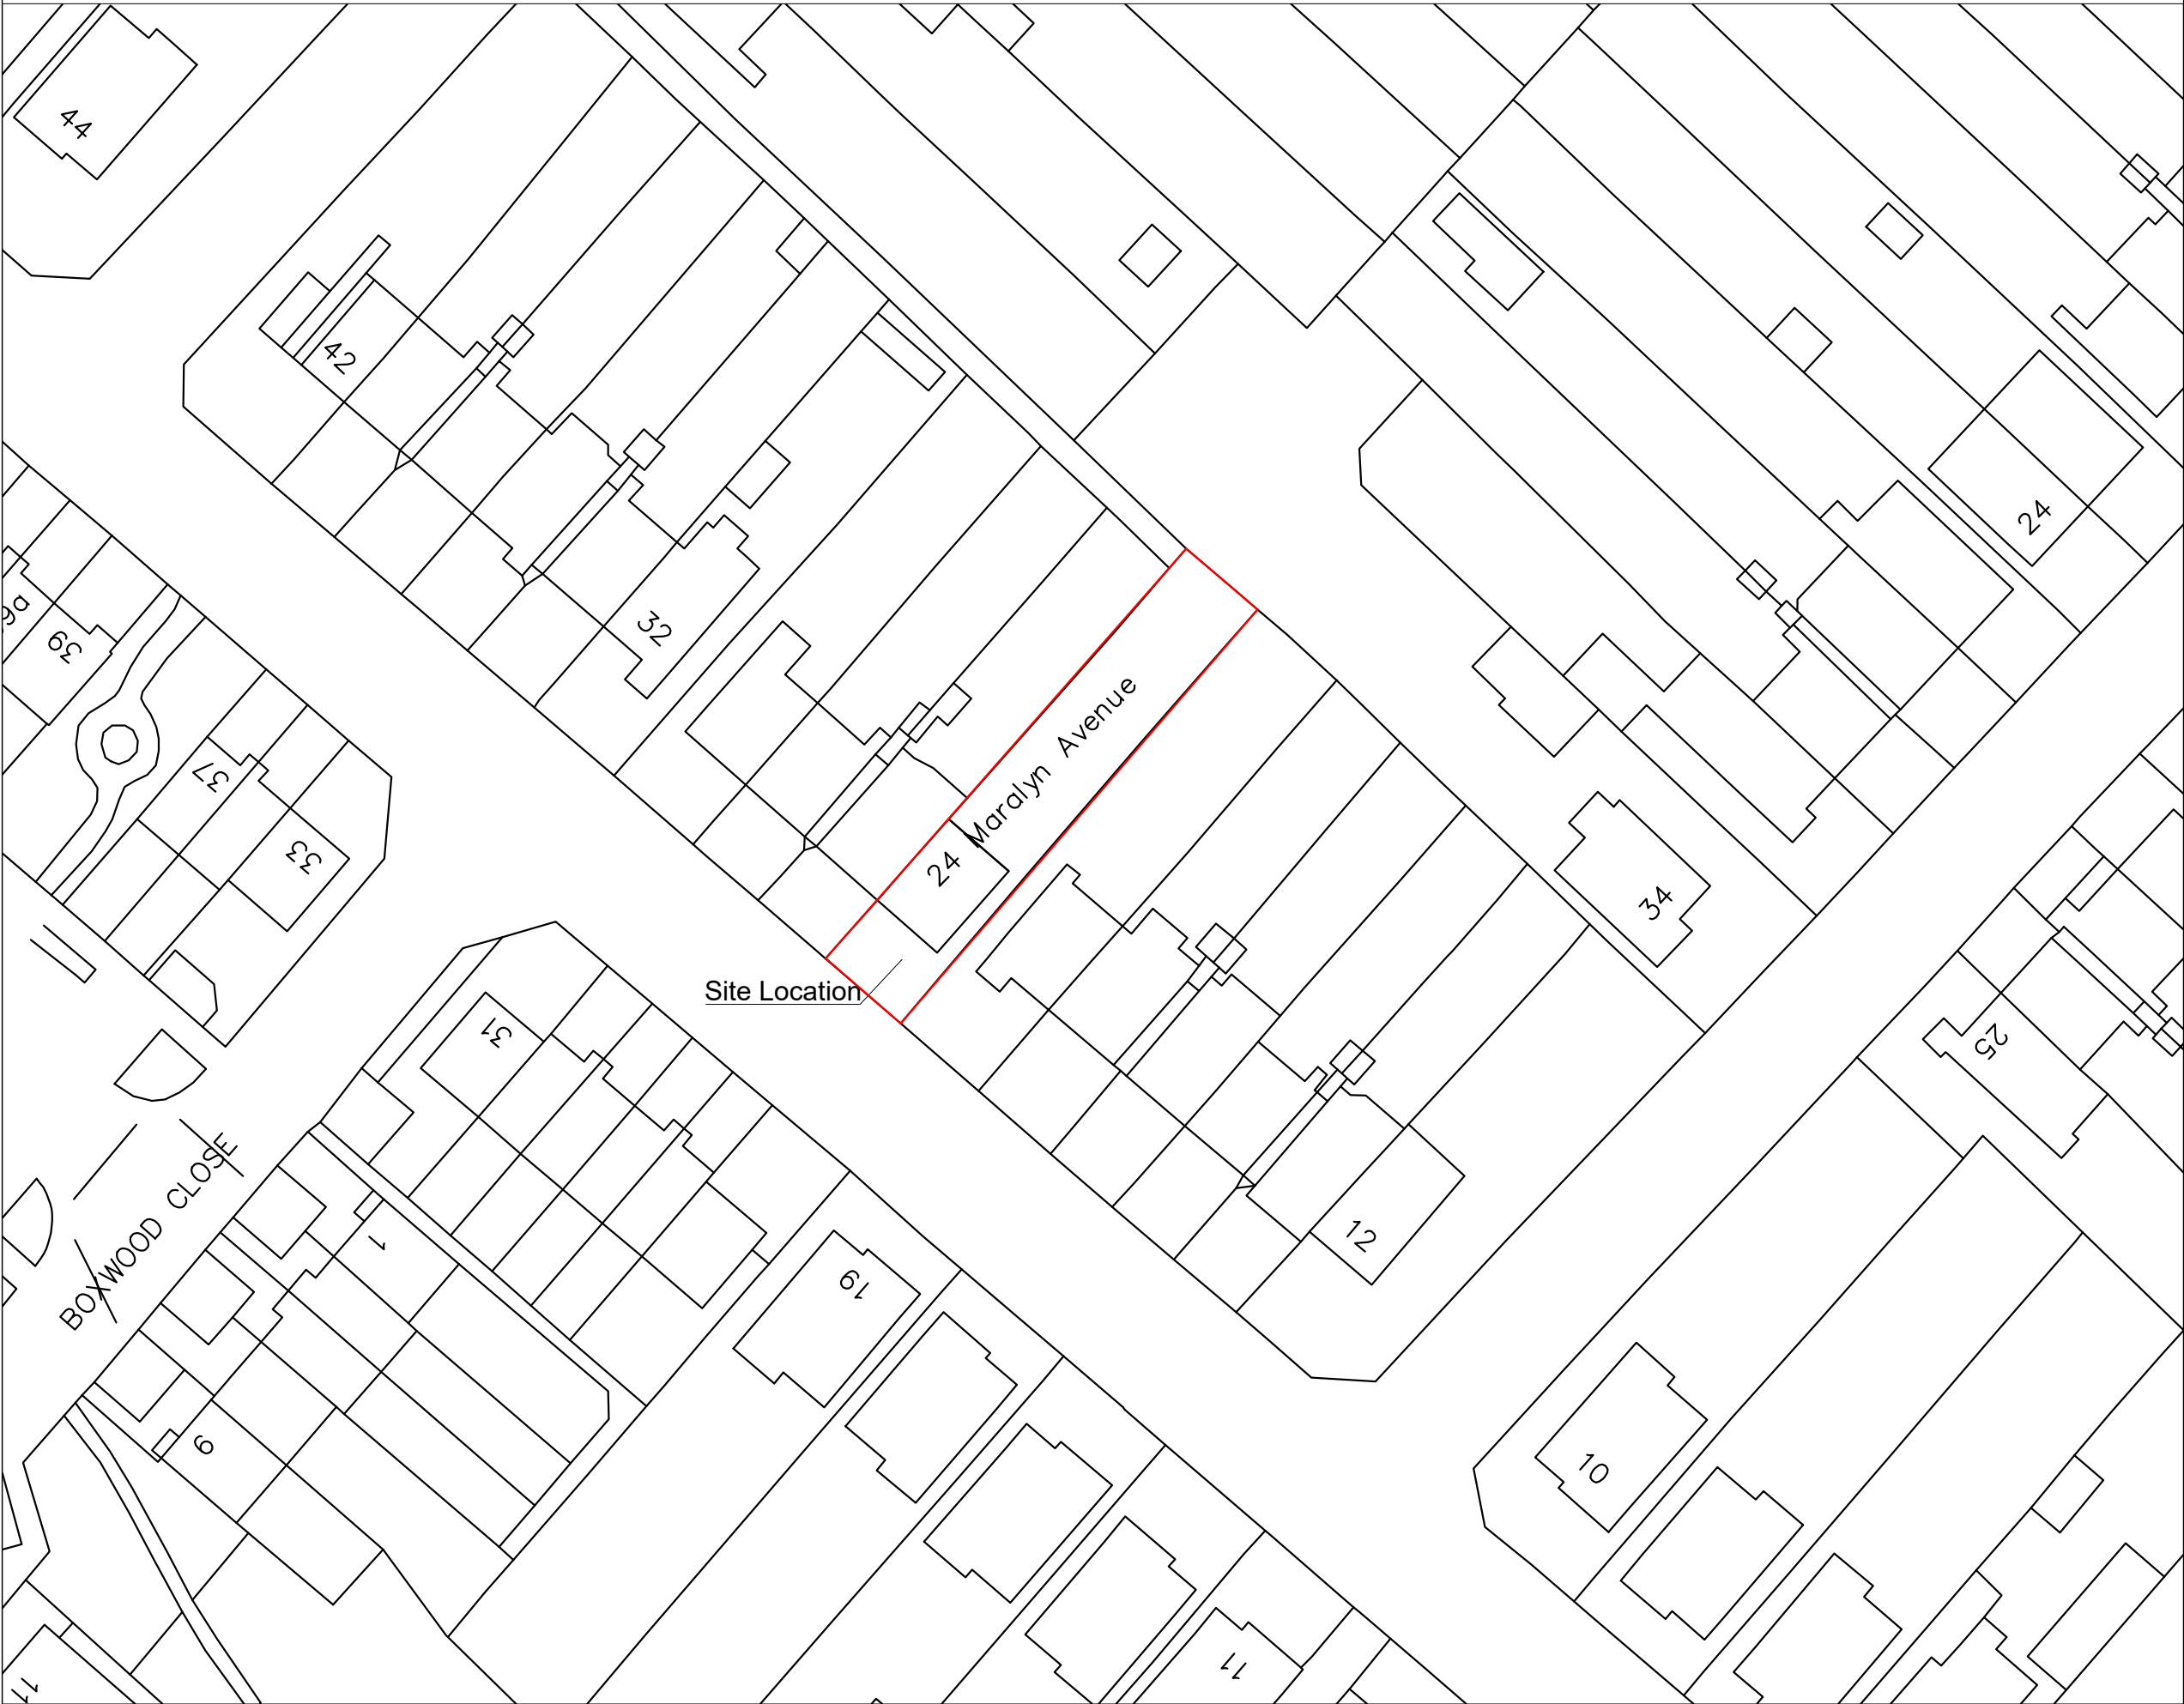

Do not scale from this drawing. Contractor to check all dimensions prior to setting out. Any discrepancies should be clarified with contract administrator.

Proposed Layout

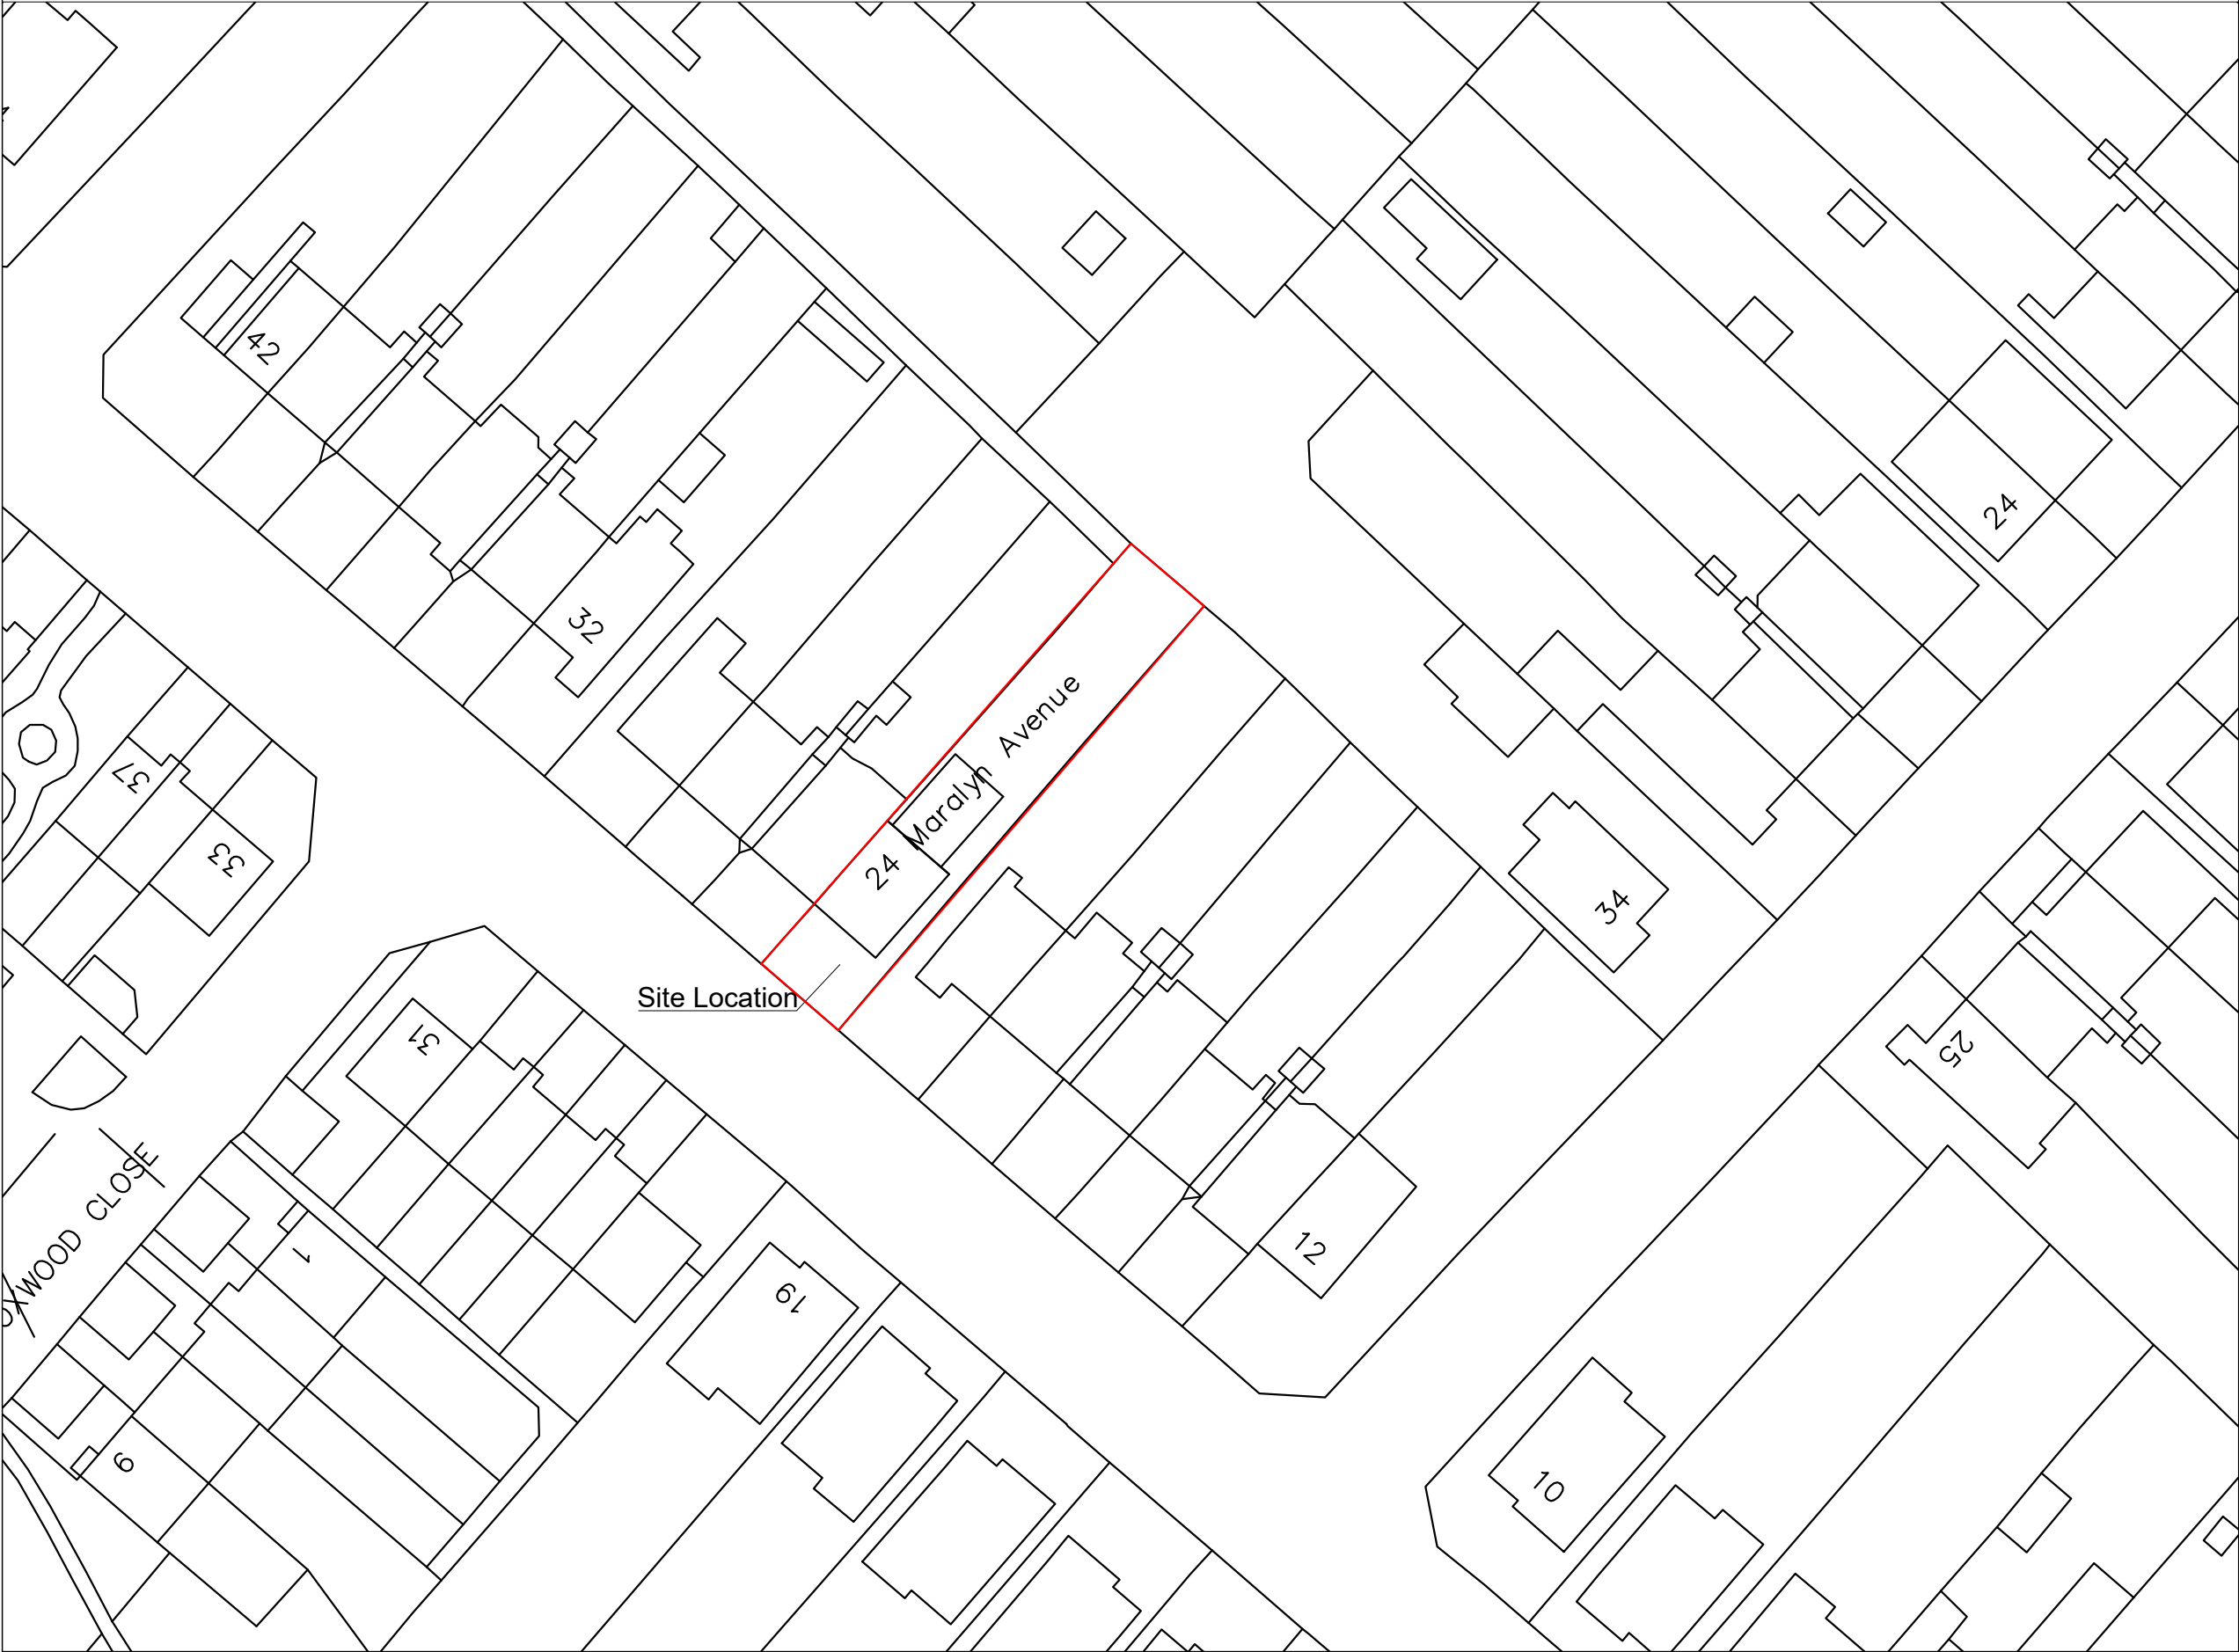

Key:

Boundary
of site

Note: Boundary
of site is not changed



PROJECT TITLE:
24 Maralyn Avenue
DFG Extension

DRAWING TITLE:
Existing and Proposed block plan

FEB-2022 Drawn by: D. Rudkovska

Date: 14/02/2021 DWG No. MA24-01

A2 - 1:500 REV No. 0

OS Licence No.: 100019671

REVISIONS: