


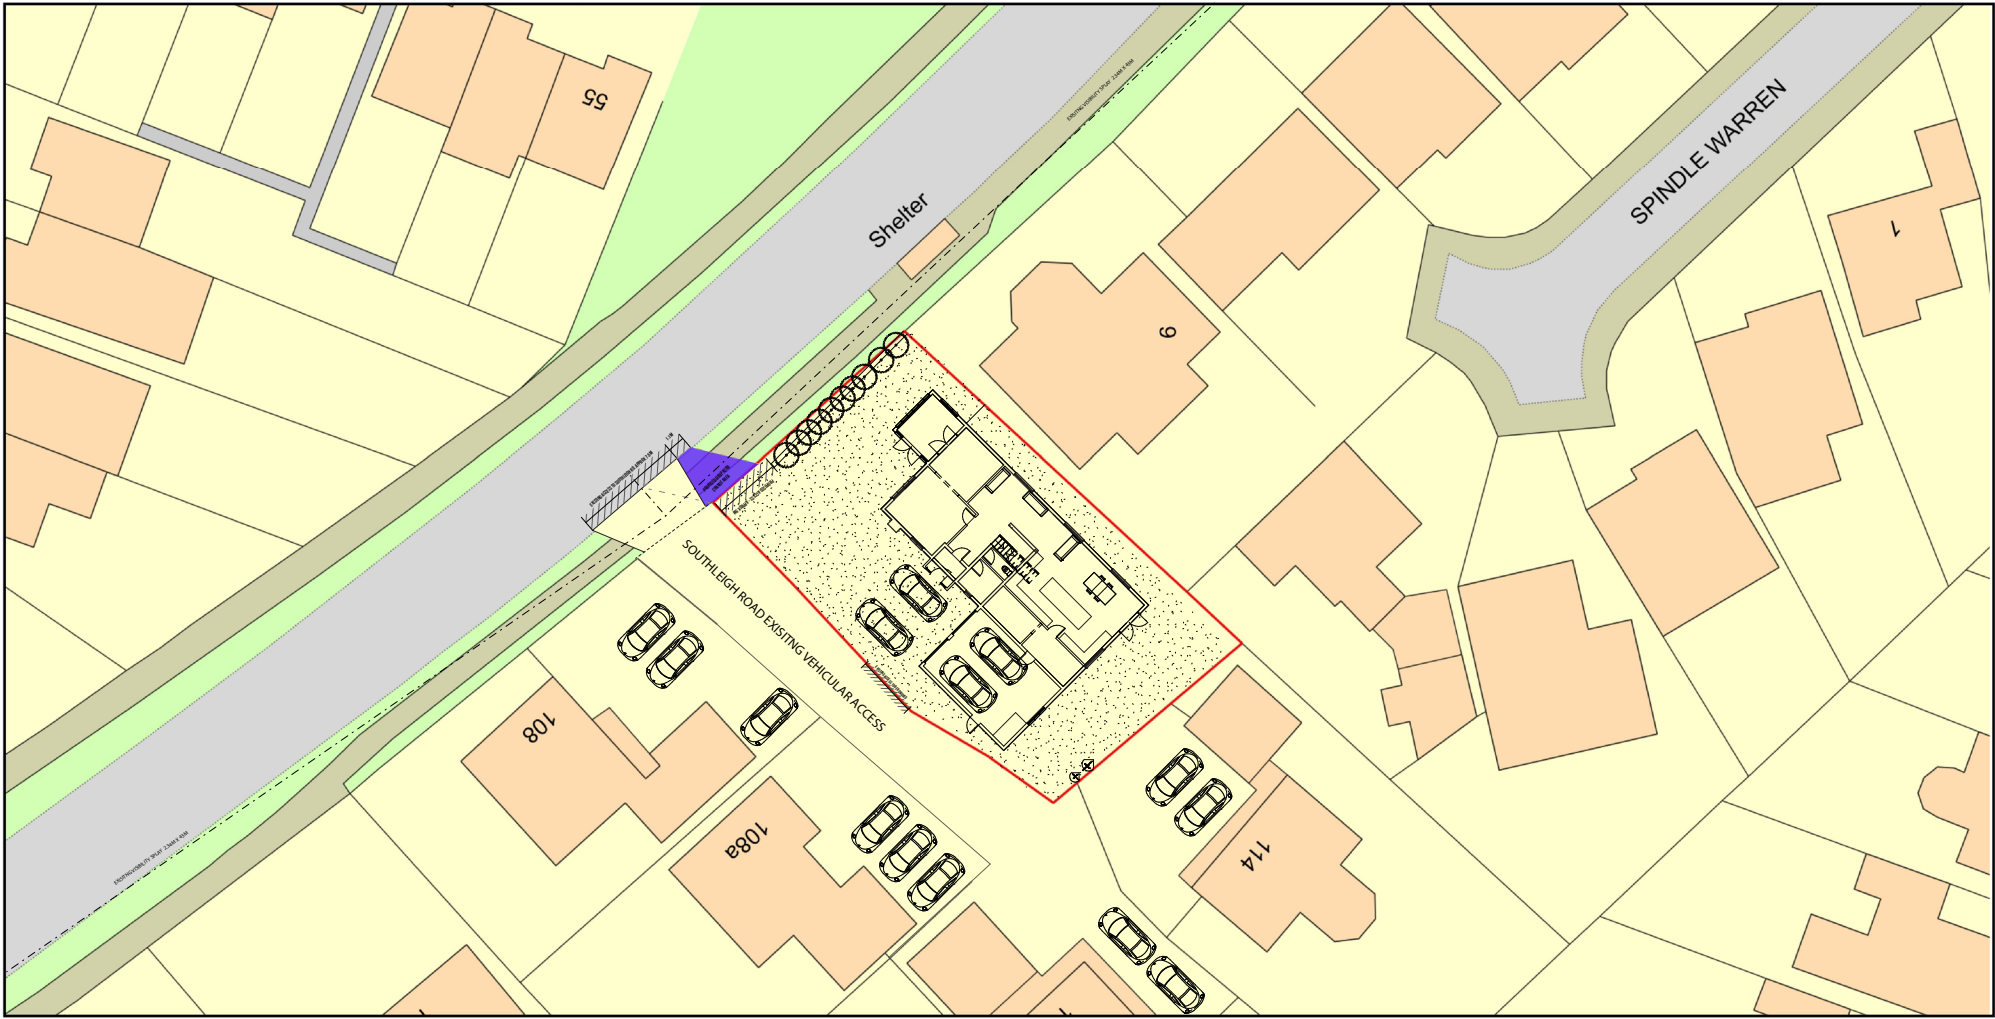

0 20  
Metres

|       |             |             |             |             |             |             |             |     |
|-------|-------------|-------------|-------------|-------------|-------------|-------------|-------------|-----|
| 1:500 | <div></div> | <div></div> | <div></div> | <div></div> | <div></div> | <div></div> | <div></div> | 100 |
| 1:200 | <div></div> | <div></div> | <div></div> | <div></div> | <div></div> | <div></div> | <div></div> | 20  |
| 1:100 | <div></div> | <div></div> | <div></div> | <div></div> | <div></div> | <div></div> | <div></div> | 10  |
| 1:50  | <div></div> | <div></div> | <div></div> | <div></div> | <div></div> | <div></div> | <div></div> | 5   |



(C) Copyright of Parkers Design (Southern) Limited. Any reproduction of these drawings will require written authority from the copyright owner.  
Parkers Design Limited - The Studio @ 90, PO9 2PR  
www.pexd.co.uk - info@pexd.co.uk - 07776 008822

|         |                             |
|---------|-----------------------------|
| PROJECT | 110 Southleigh Road PO9 2PS |
| SHEET   | Parking and Visibility Plan |

|            |             |                |     |
|------------|-------------|----------------|-----|
| CLIENT     | A Sakutukwa |                |     |
| Date       | Issue Date  | Scale (@ A3)   |     |
| Drawn by   | SW          | DRAWING NUMBER | REV |
| Checked by | SR          | A107           |     |