
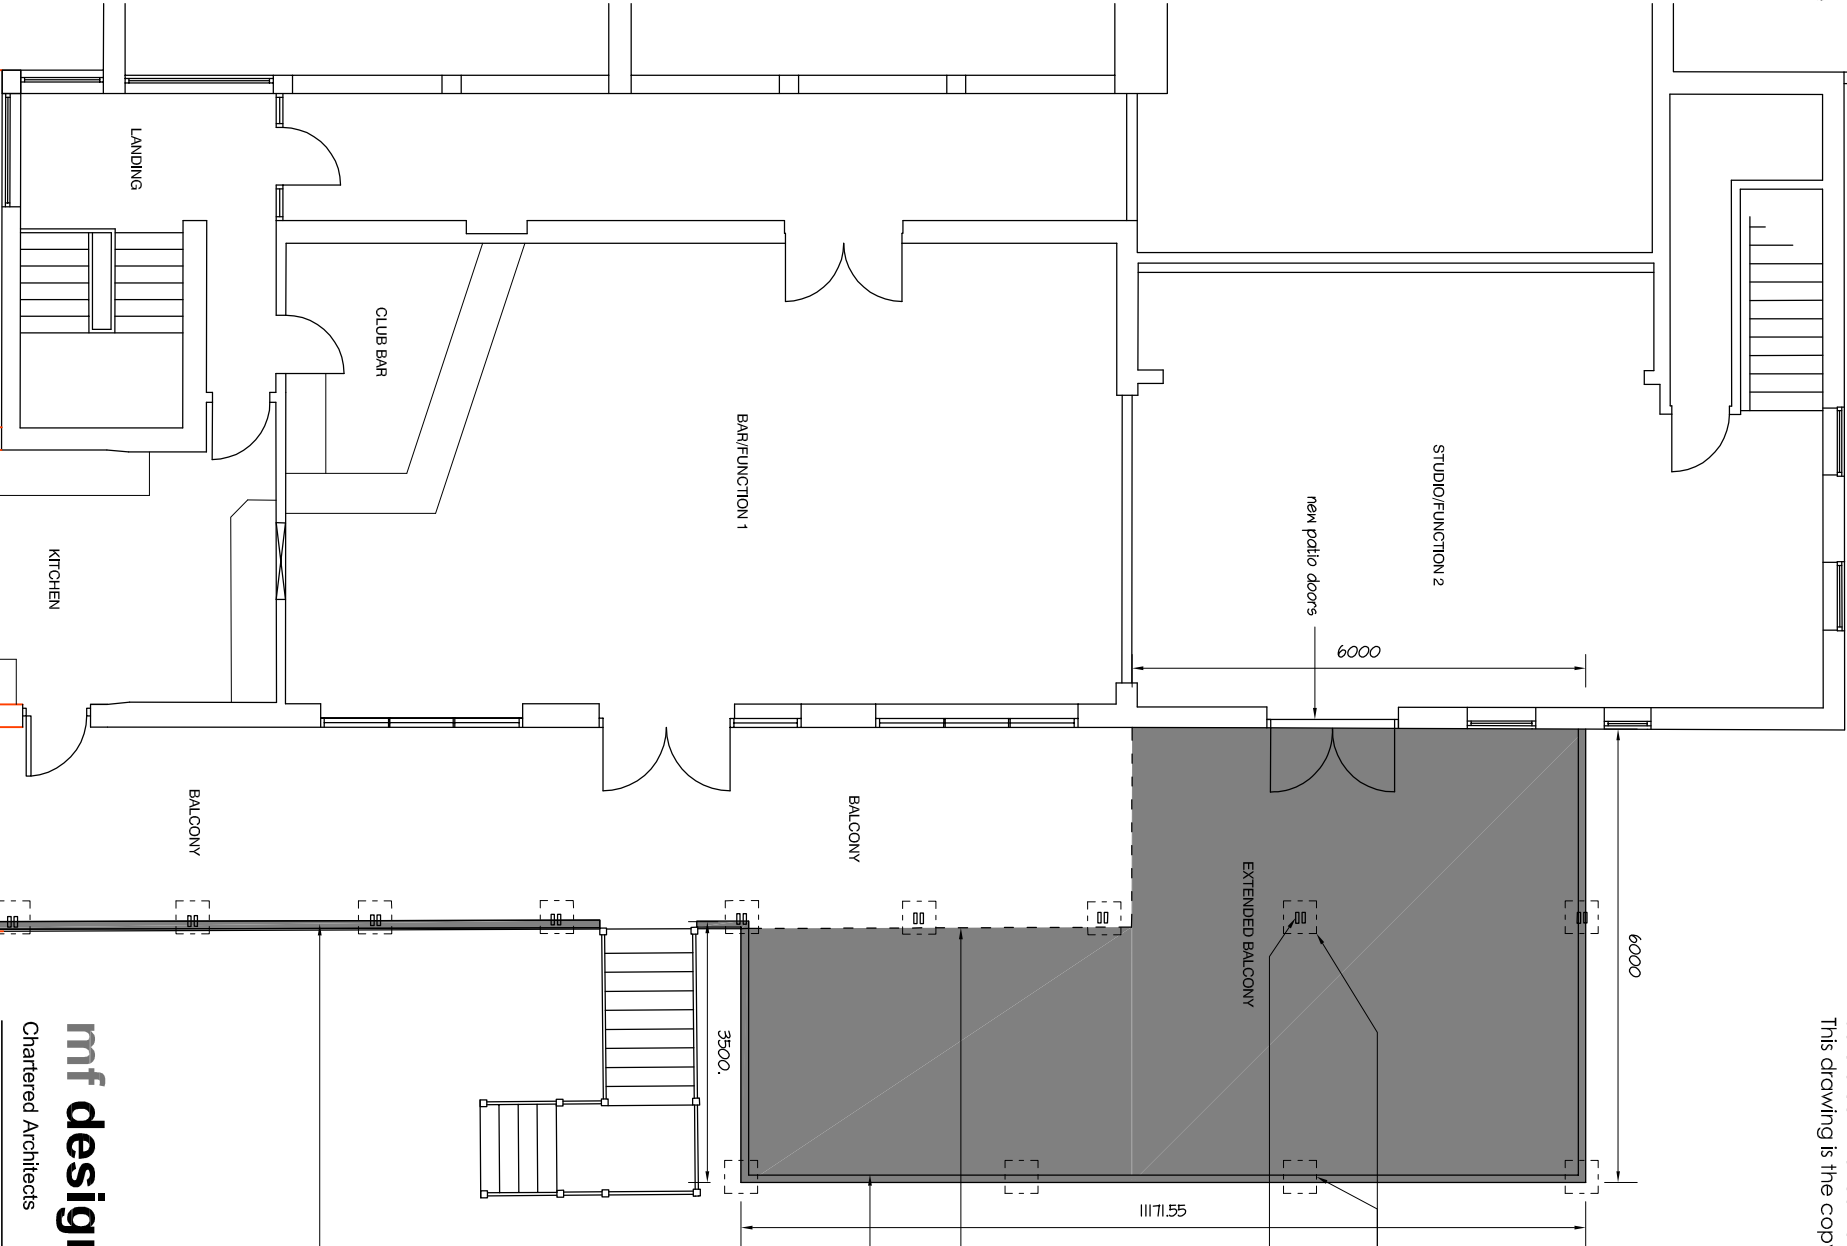


PHYSICAL SCALE IN METERS @ 1:100

KEY:

- = office extension under approval No. APP/20/01004
- = new structure

NOTES:
This drawing has been produced solely for PLANNING/DESIGN.
Do not Scale from this Drawing except for planning purposes.
Any change shown is presumed and to be checked on site
before commencement of works.
This drawing is the copyright of MF Designs Ltd.

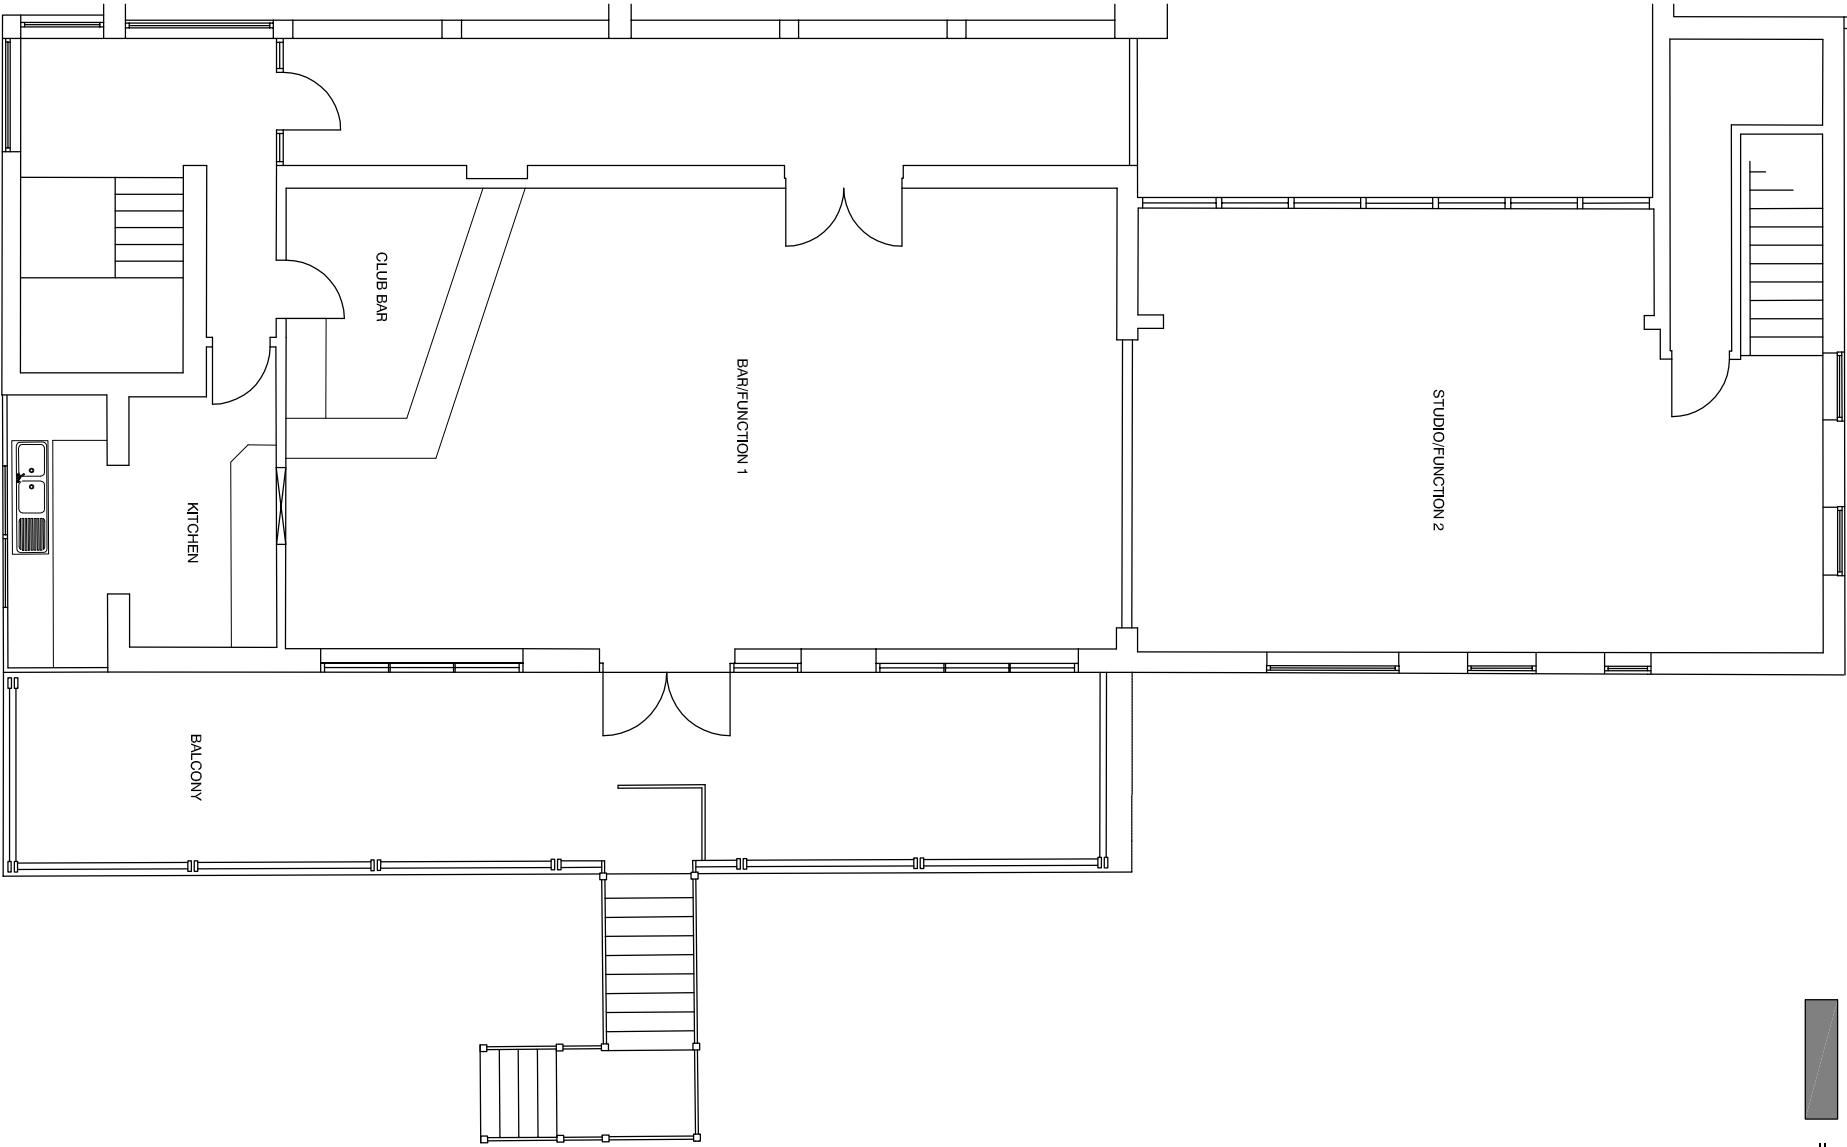

revised handrail to existing balcony and extended balcony under planning approval APP/20/01004



BALCONY EXTENSION THE AVENUE LAWN TENNIS SQUASH & FITNESS CLUB

Existing First

Proposed First

mf designs ltd
Chartered Architects



36 Grove Road • Havant • Hampshire • PO9 1AR
Director: Martin Farrer RIBA • Co Registration No.4507379

t/f 02392 470967
e admin@mfdesigns.org.uk

Date: Sep 2021
Scale: 1:100

Job No: 3223
Drg No: P_BAL_02