



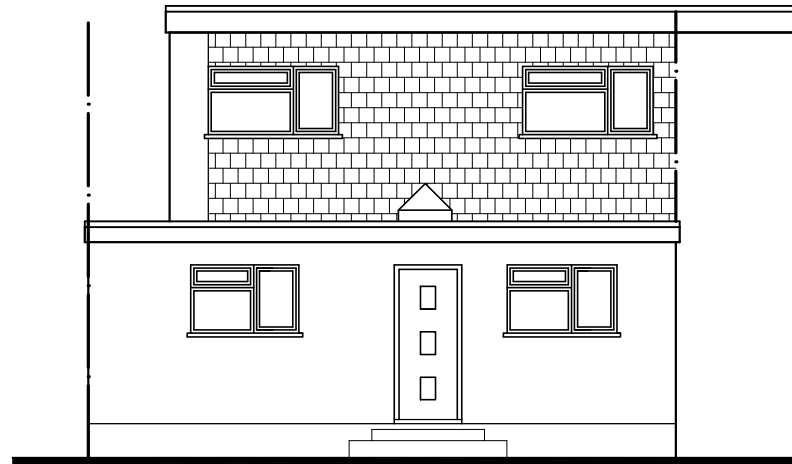


North

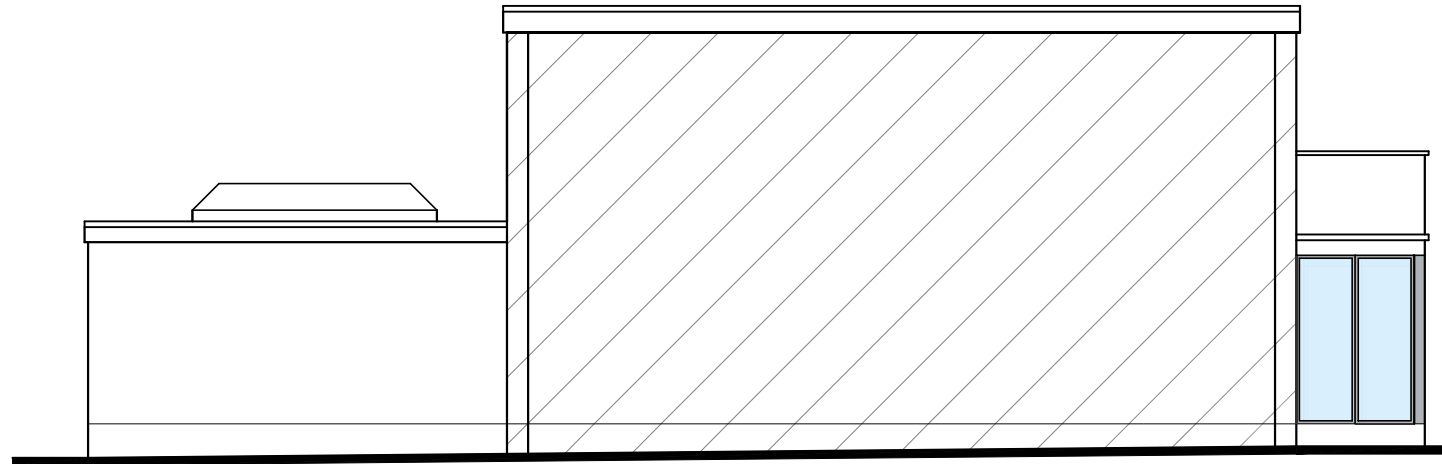

West



South

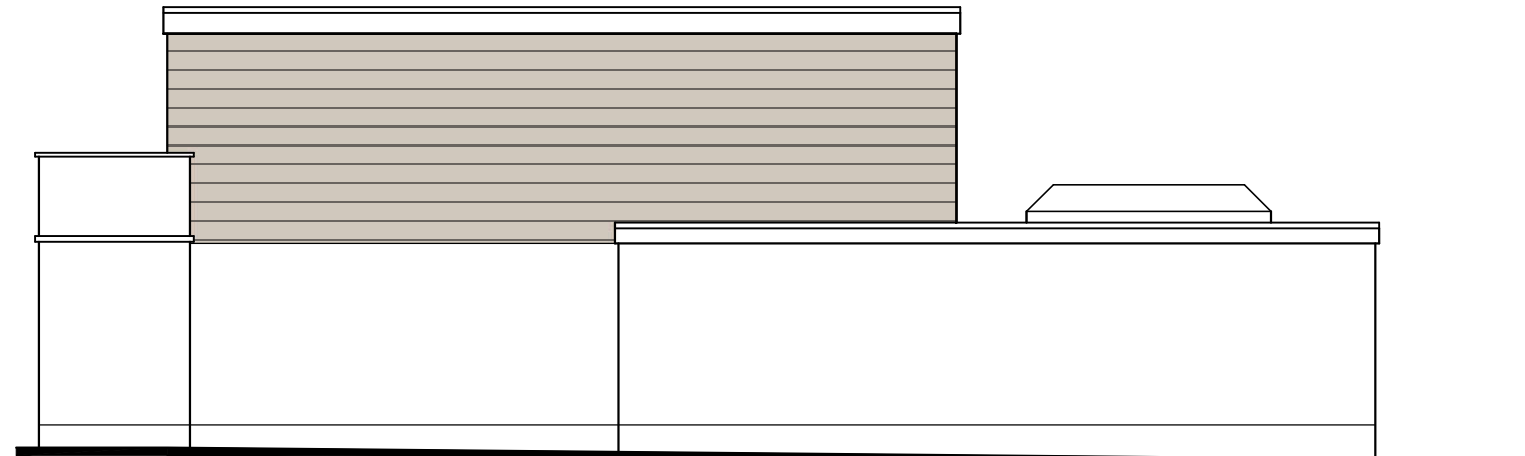

East

CAD

Critchley Architecture And Design Ltd.
Contact: 02392 474 919 | info@caad.online

The Old Brewery, 15E South Street, Havant, PO9 1BU

PROPOSED ELEVATIONS

Revisions

- a) Note/Date/Initial
- b)
- c)
- d)

39 Meath Close,
Hayling Island,
Hampshire,
PO11 9QN

Scale A1=1:50, A3=1:100
Drawn SAR/LNR
Date 16/12/2021

21091-521⁰

10m

20m

30m

40m