
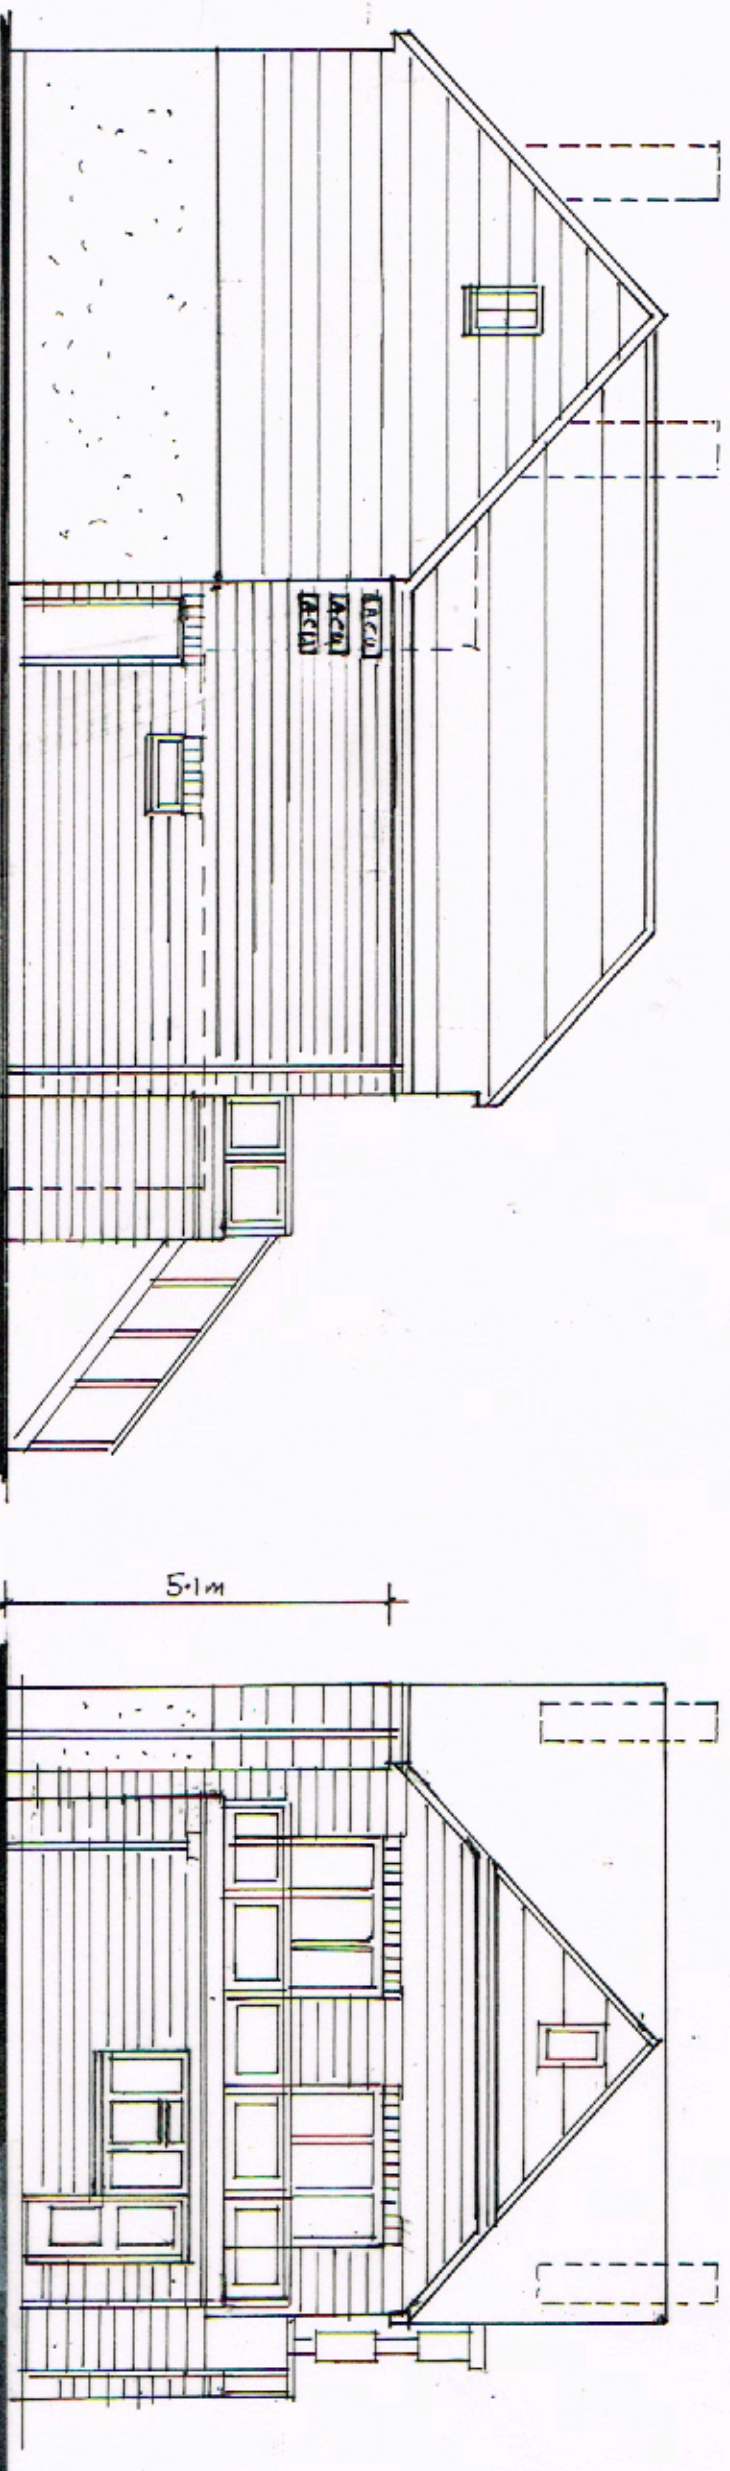


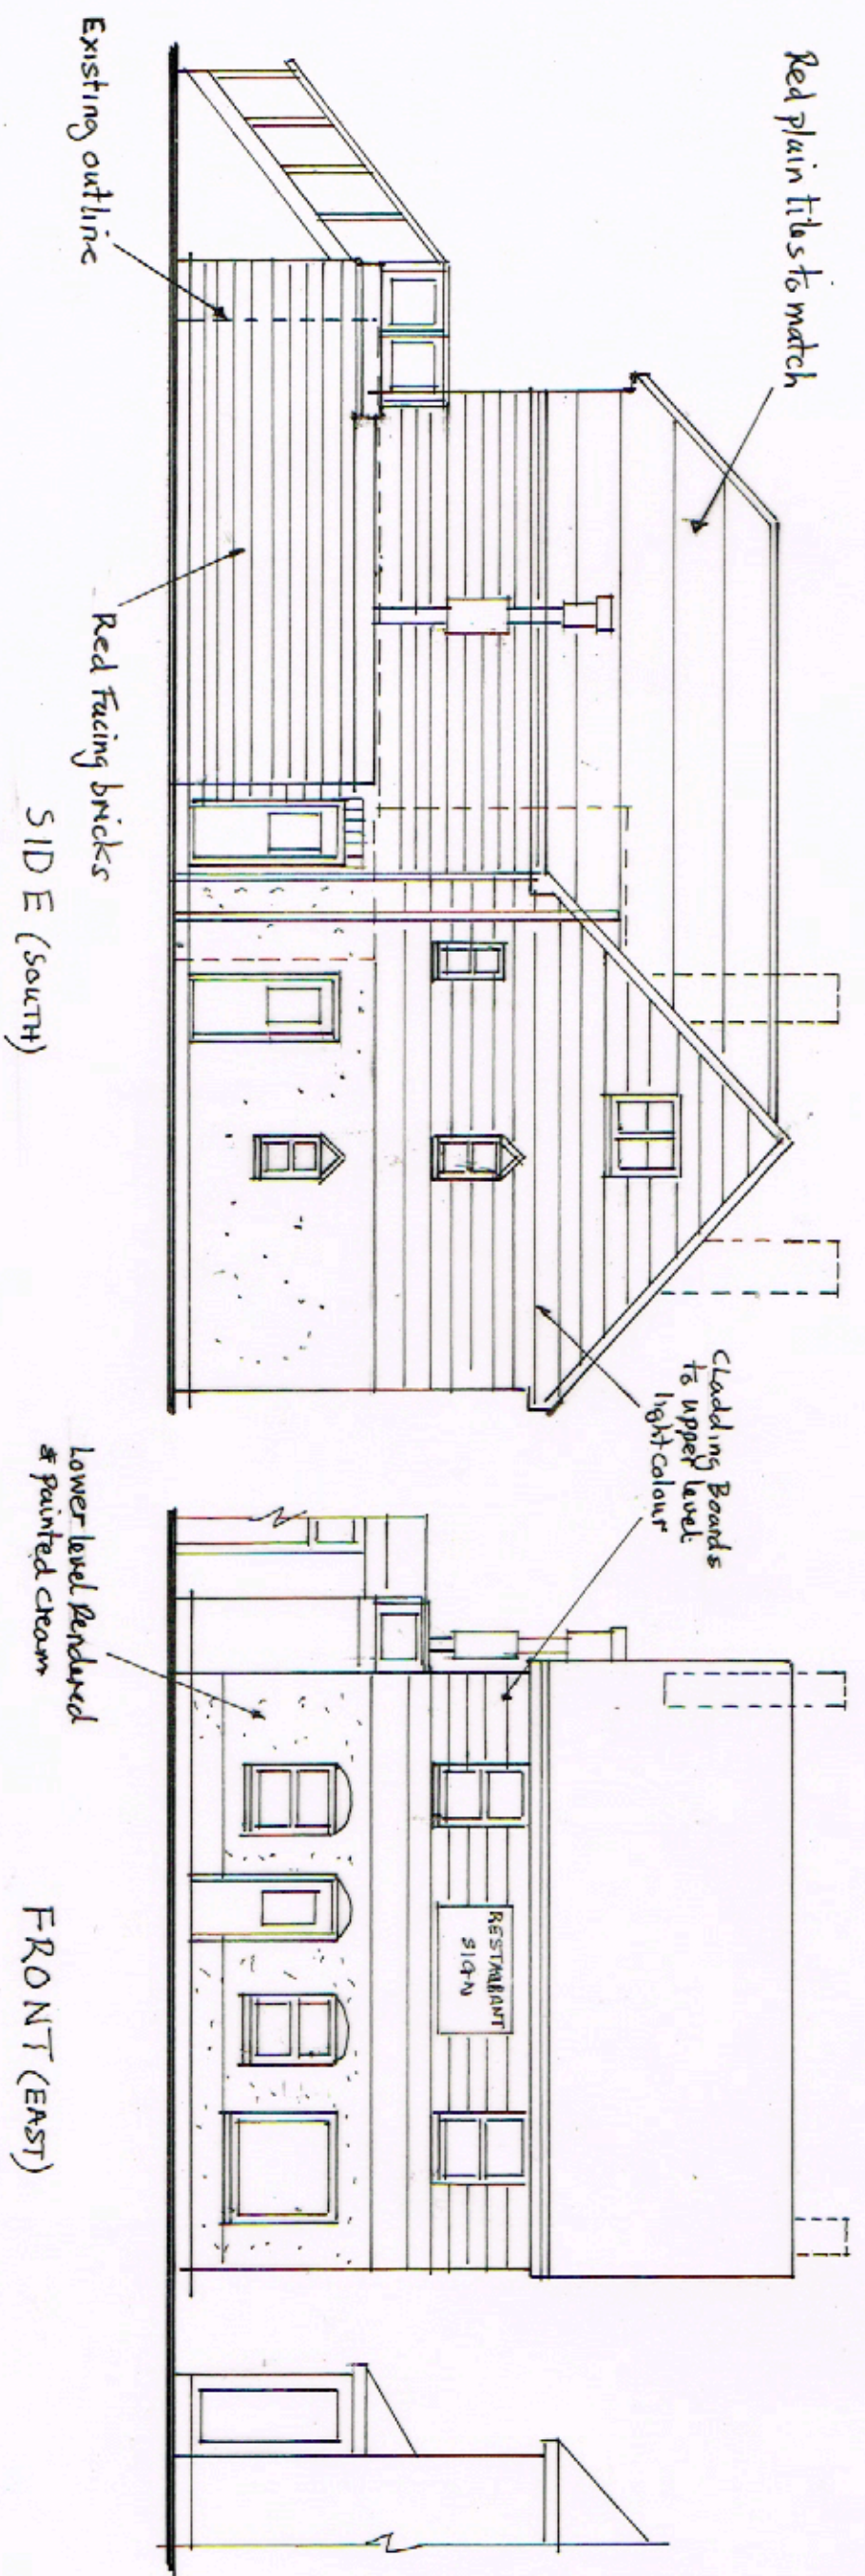


REV: 23/01/2014
1. All ACUs tested behind recess to side wall.

SIDE (NORTH)

PROPOSED ELEVATIONS

REAR (WEST)

SCALE: 1:100 @ A3

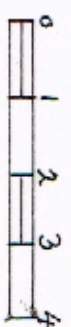

PROJECT: Proposed Extensions & Alterations

DRAWING: Proposed Elevations SCALE: 1:100

ADDRESS: 36-38 North Street
Emsworth PO10 7DG

CLIENT: Mr M Gupta TELE: 07710033565