


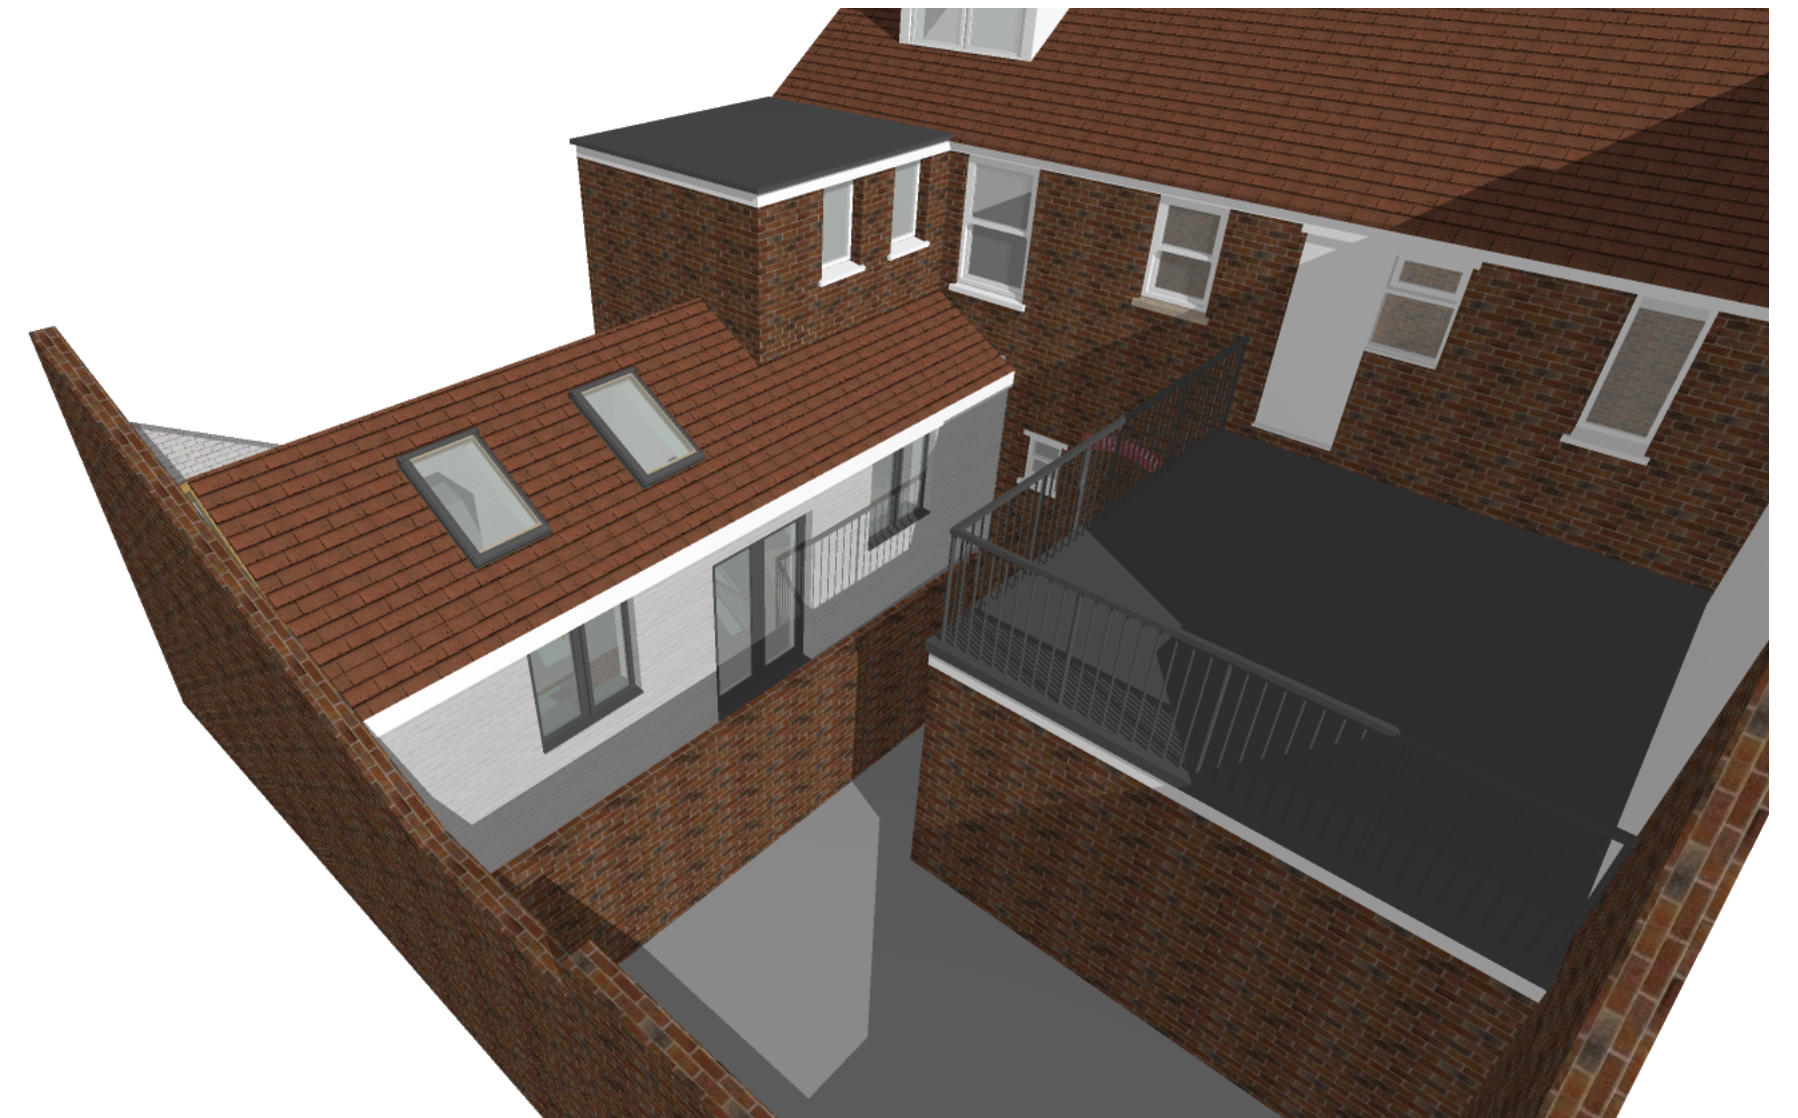


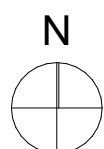

EXISTING

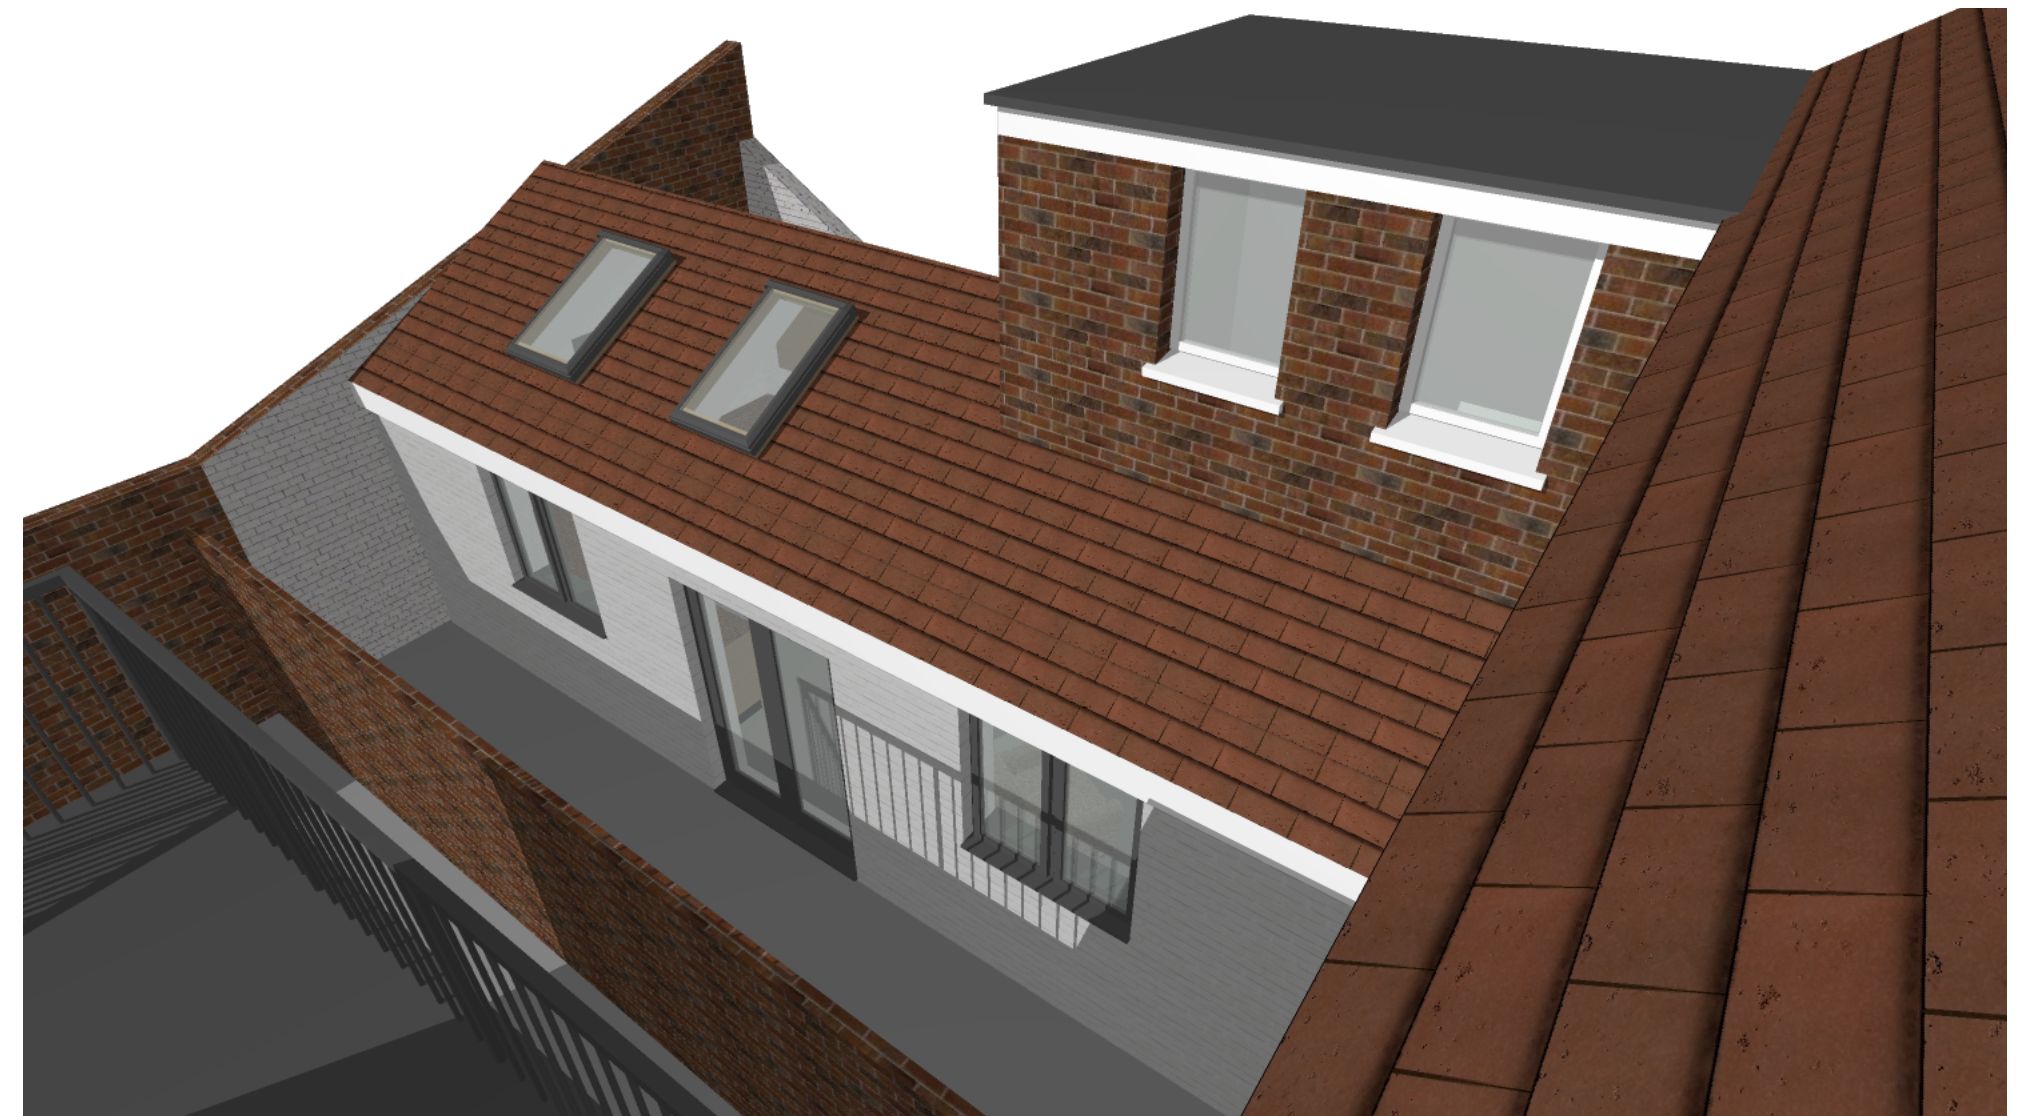

PROPOSED

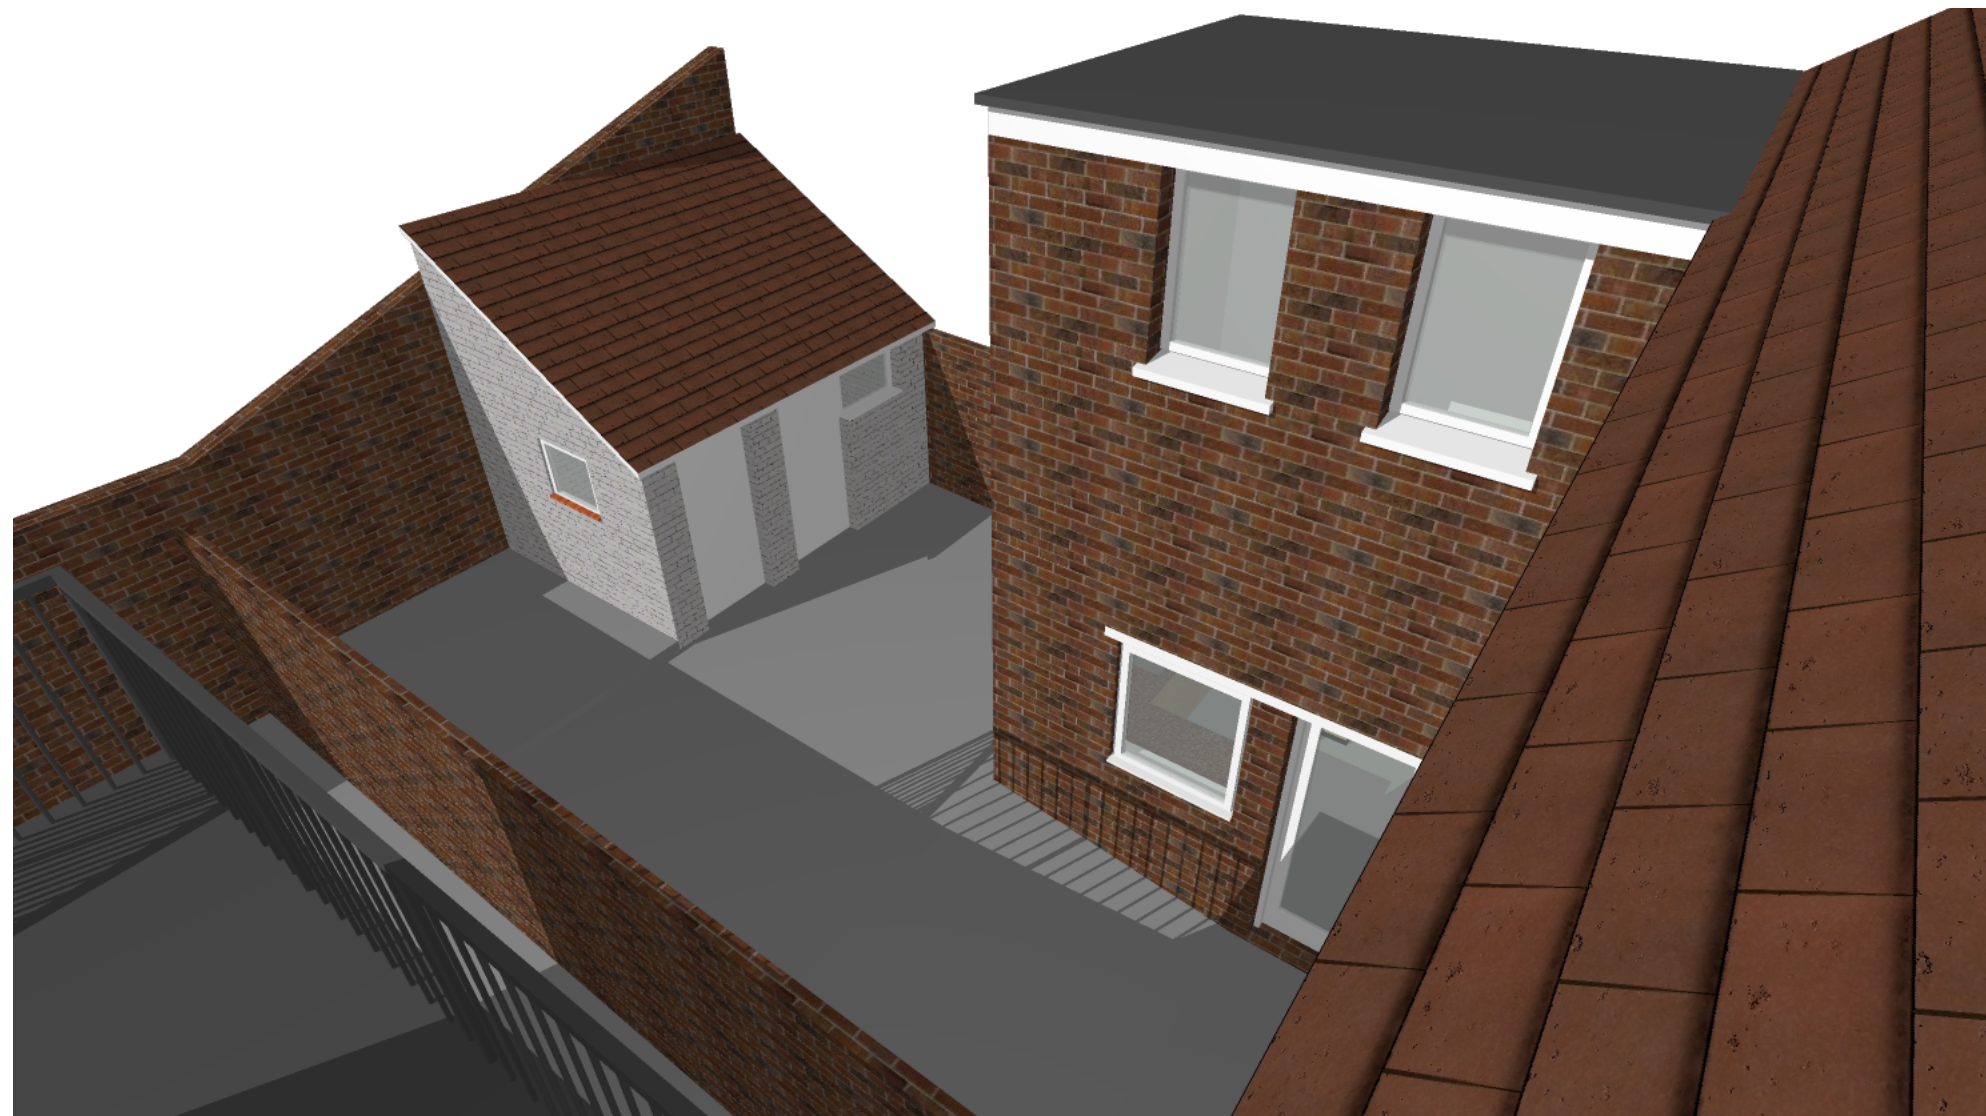

revisions & notes: A | JS | 20/12/2012 | Revised following clients comments

0

100mm @A2

Note: All dimensions to be checked on site by the contractor before fabrication and erection. Figured dimensions to be taken in preference to scaled dimensions. This drawing is the copyright of the architects and must not be reproduced or used without their express consent, except for the purposes of a planning application. Electronic issue of this drawing to be confirmed by paper hard copy only.

project: Crystal Young
Proposed Extension
9 North Street

drawing name: Perspectives
status: PRELIMINARY
date: November 2021
scale: 1:100
drawn: JS

pwparchitects
61 South Street, Havant, Hampshire PO9 1BZ
t: 023 9248 2494 f: 023 9248 1152
e: design@pwp-architects.com w: www.pwp-architects.com
Project No. **5816** drawing No. **1500** rev **A**