



Existing Section

Scale 1:100 @ A3

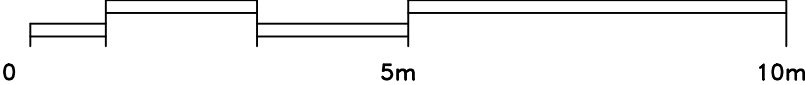

PLANNING

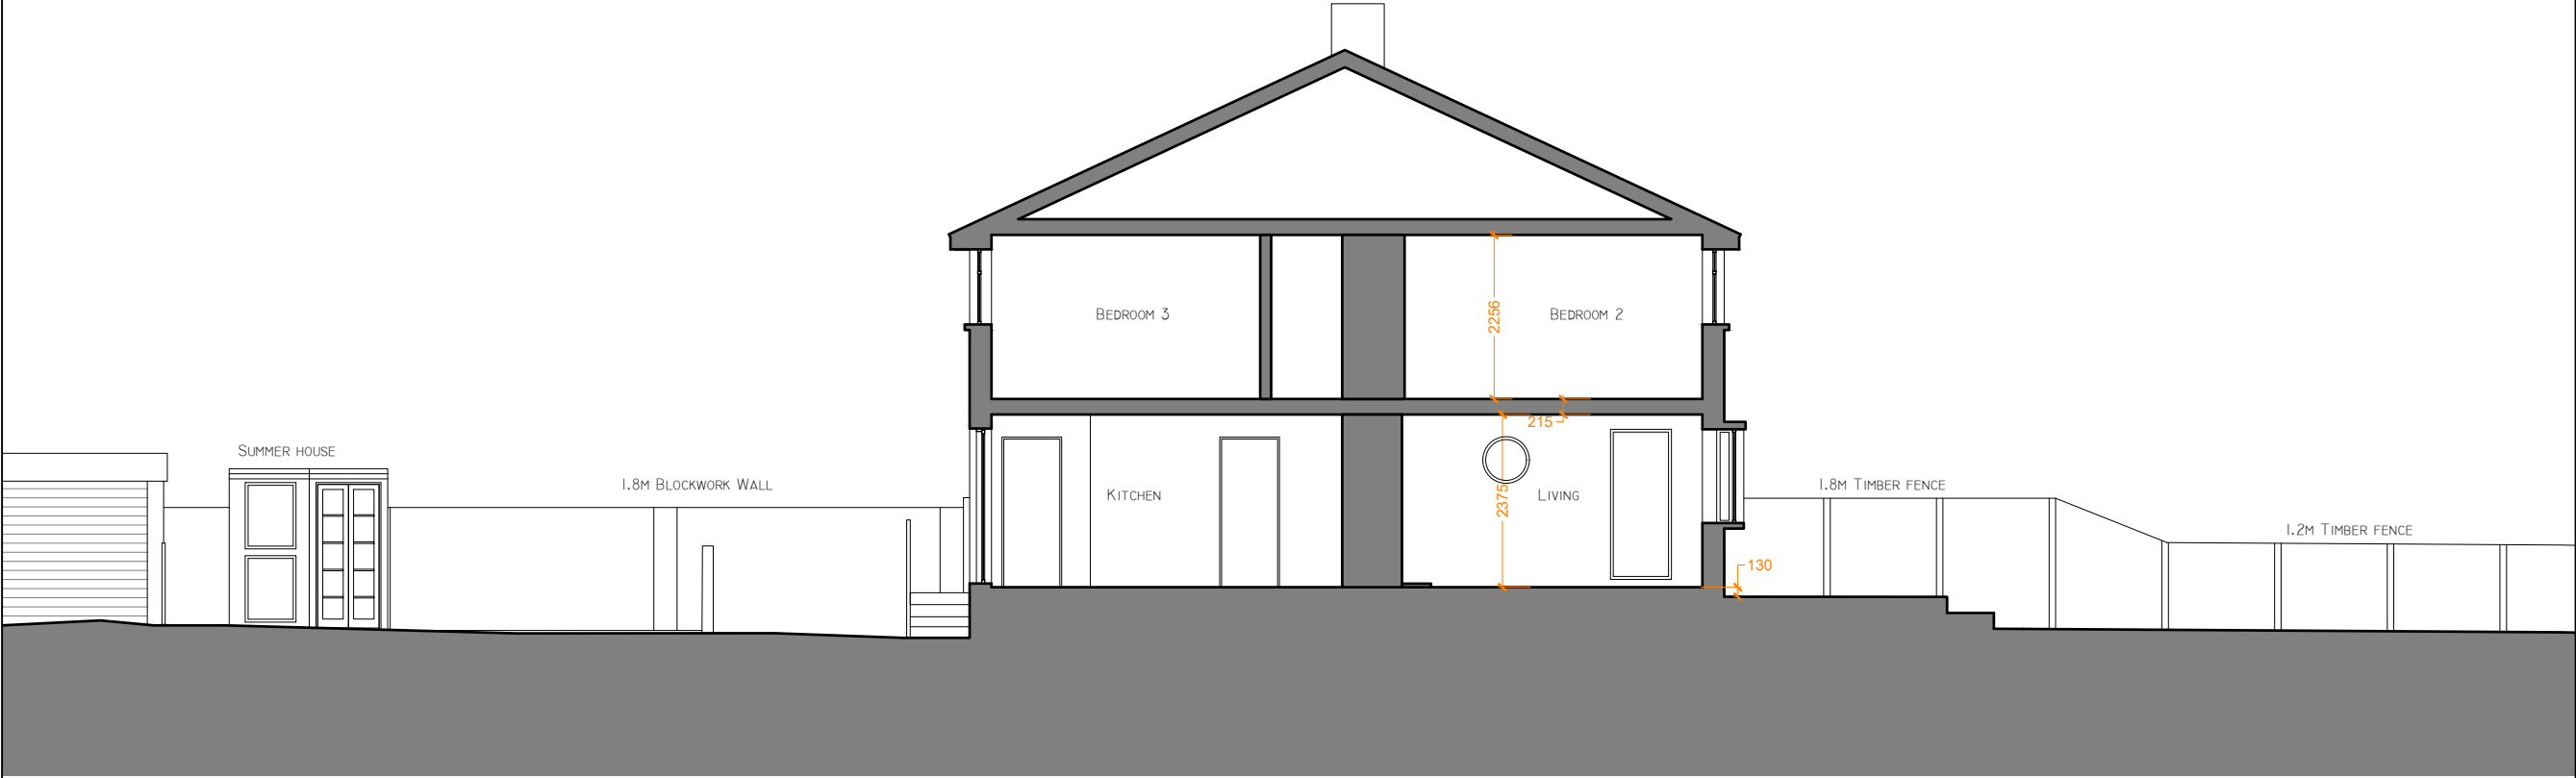

Existing Section 1:100

RS

ARCHITECTURE

CLIENT:

PROJECT:  
**134 Sea Front**

TITLE:  
Existing Section

DRAWING NUMBER : 026

Scale : 1:100 @ A3

DATE: 11/08/2021  
DRAWN BY: AS APPROVED BY: RS

194 Southwood Road, Hayling Island,  
Hampshire, PO11 9QL  
**07887933281**  
rob@rs-architecture.co.uk  
www.rs-architecture.co.uk