


Street Elevation: January 2021



Street Elevation: October 2021

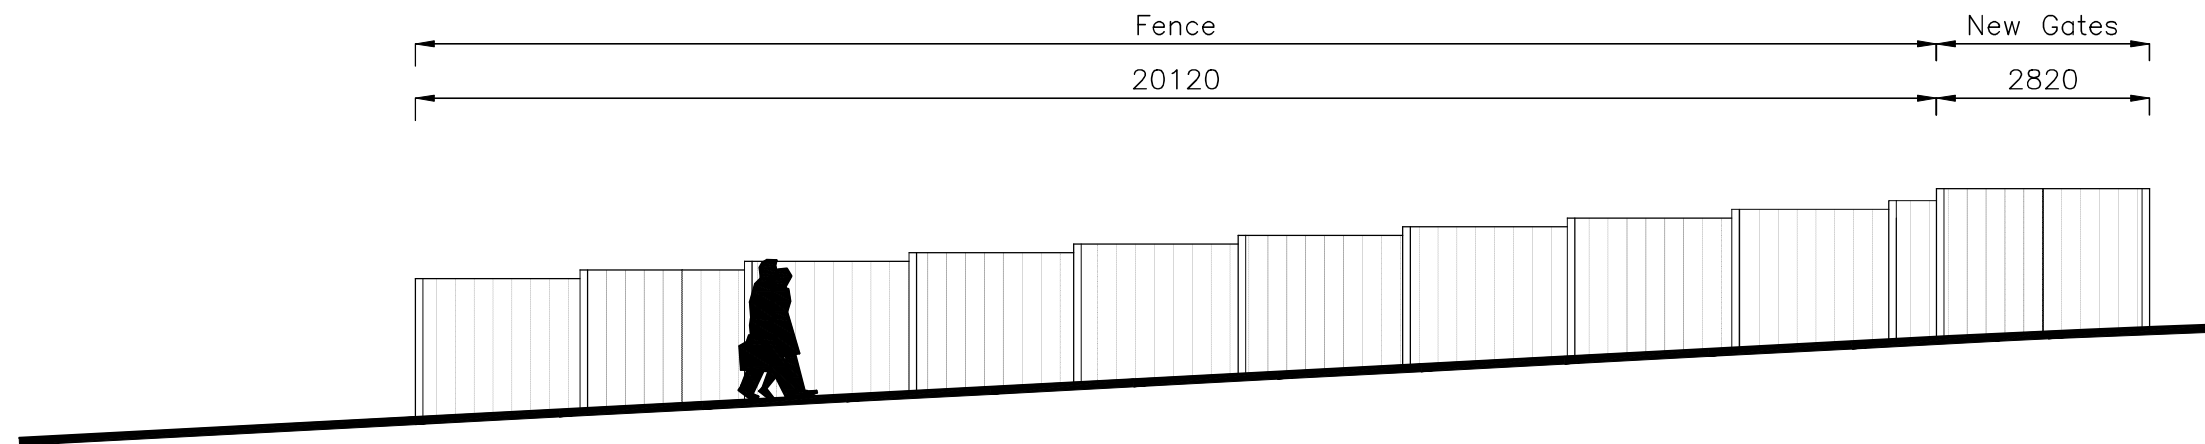

Street Elevation: Proposed



Critchley Architecture And Design Ltd.
Contact: 02392 474 919 | info@caad.online
The Old Brewery, 15E South Street, Havant, PO9 1BU

Elevations

Revisions	a) Note/Date/Initial
b)	
c)	
d)	

47 Brooklands Rd,
Havant,
Hampshire,
PO9 3NT

Scale A1=1:50, A3=1:100
Drawn OS/SAR
Date 23/11/2021

21120-301⁰

10m

20m

30m

40m