



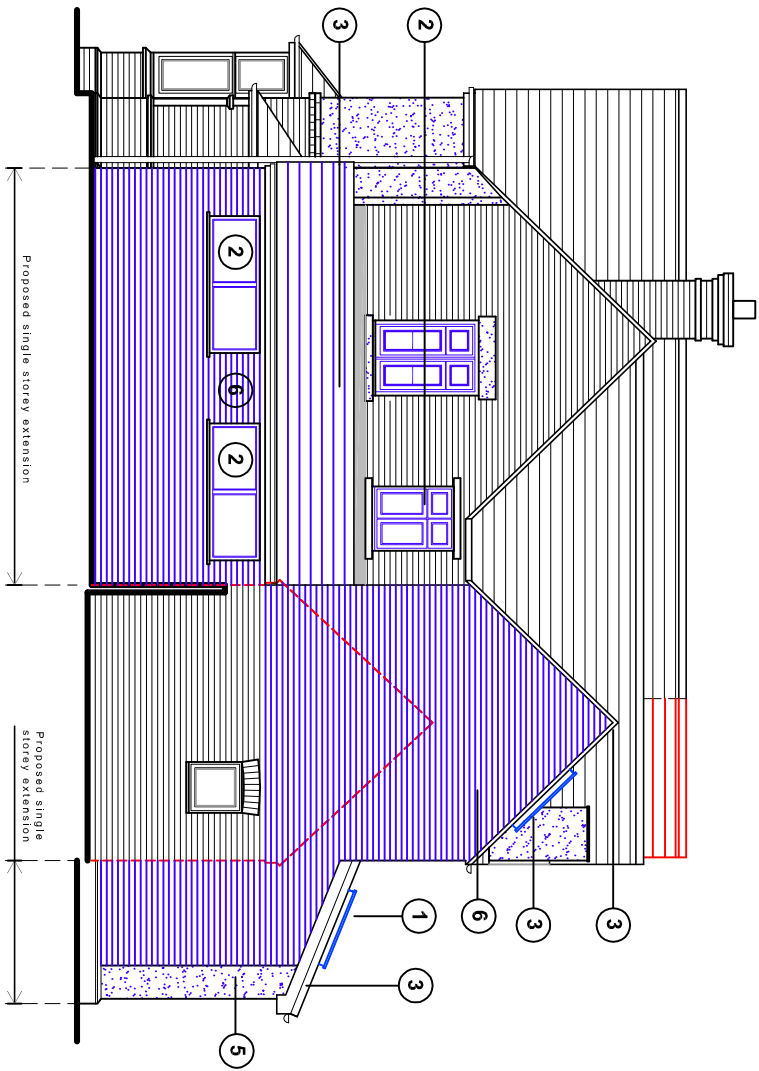

North (side) elevation

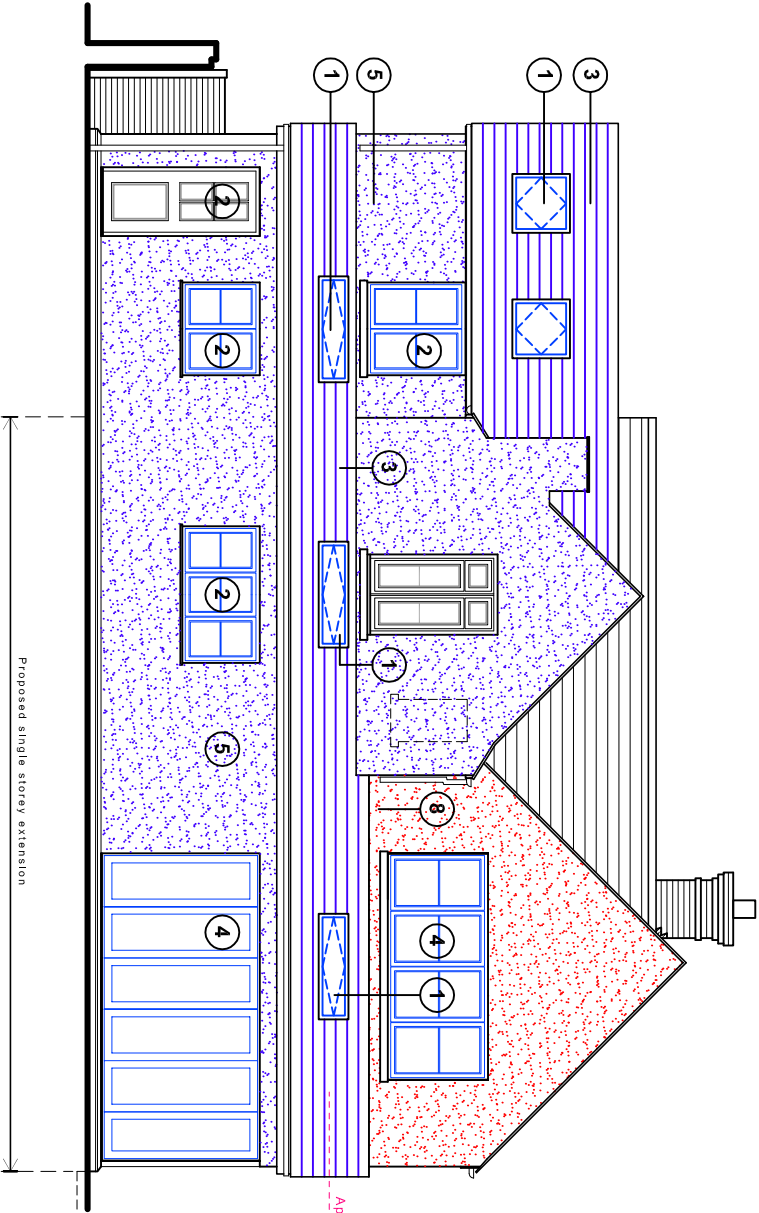

East (rear) elevation


Proposed schedule of materials:

- 1 Sky light
(Velux or similar product)
- 2 Timber effect UPVC
doors & windows
- 3 Roof tiles to match existing
- 4 Aluminum doors/windows
- 5 K-render to replace existing
pebble dash render
- 6 Bricks to match existing
- 7 Timber garage door
- 8 Single ply flat roof

KEY TO CHANGES:

AREAS OF DRAWING HIGHLIGHTED IN
BLUE INDICATE CHANGES UNDER
PLANNING APPLICATION APP/20/00870.

AREAS OF DRAWING HIGHLIGHTED IN
RED INDICATE CHANGES UNDER
THE VARIATION OF CONDITION
APPLICATION

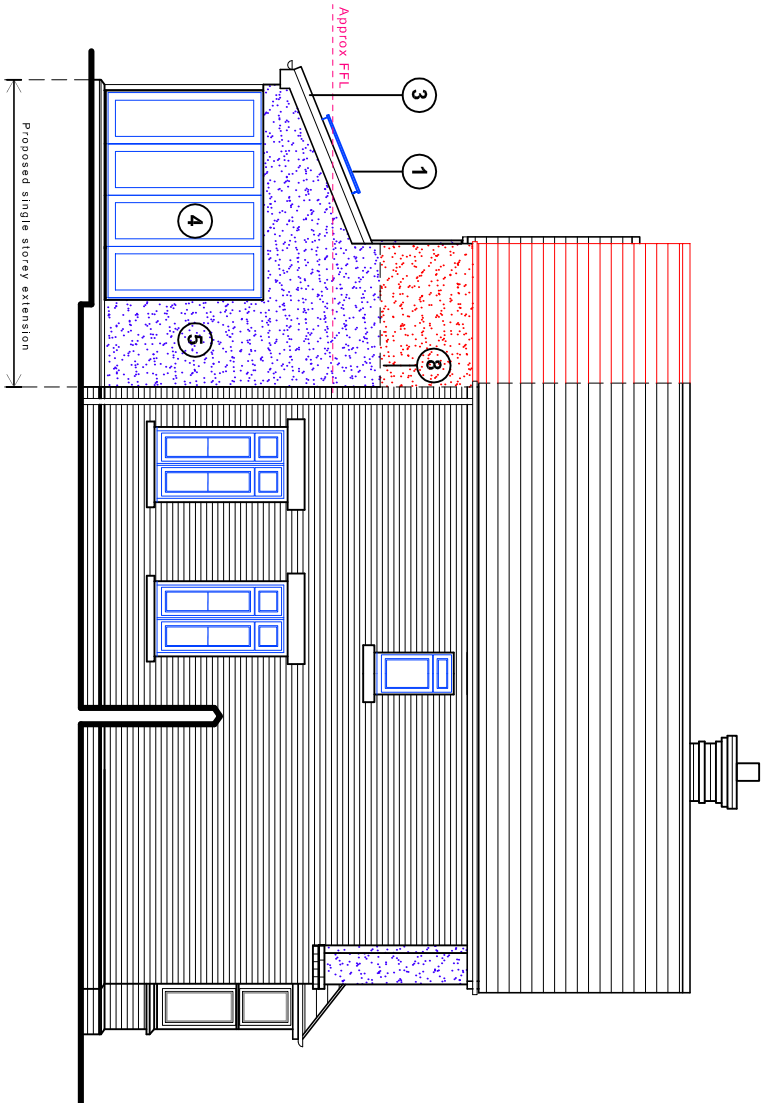

South (side) elevation



West (front) elevation

Proposed elevations scale 1:100



For MR & MRS HYDE		Title PROPOSED ELEVATIONS		Office Tel: 01243 933732	
Project PROPOSED ALTERATIONS & EXTENSION AT 63 WEST STREET, HAVANT, PO9 1ID		Date SEP 2020	Drawn JB	Scale 1:100 @ A3	Checked .
Job Number PLA/20		Drawing Number -d1		Revision E	
		Email: admin@jb-architecturedesign.com		Web: www.jb-architecturedesign.com	
				JB ARCHITECTURE	