


North ↗

Mr & Mrs Yearley
TALL TREES
Edward Gardens
Old Beelhampton
RD9-305
Scale 1-50 AA

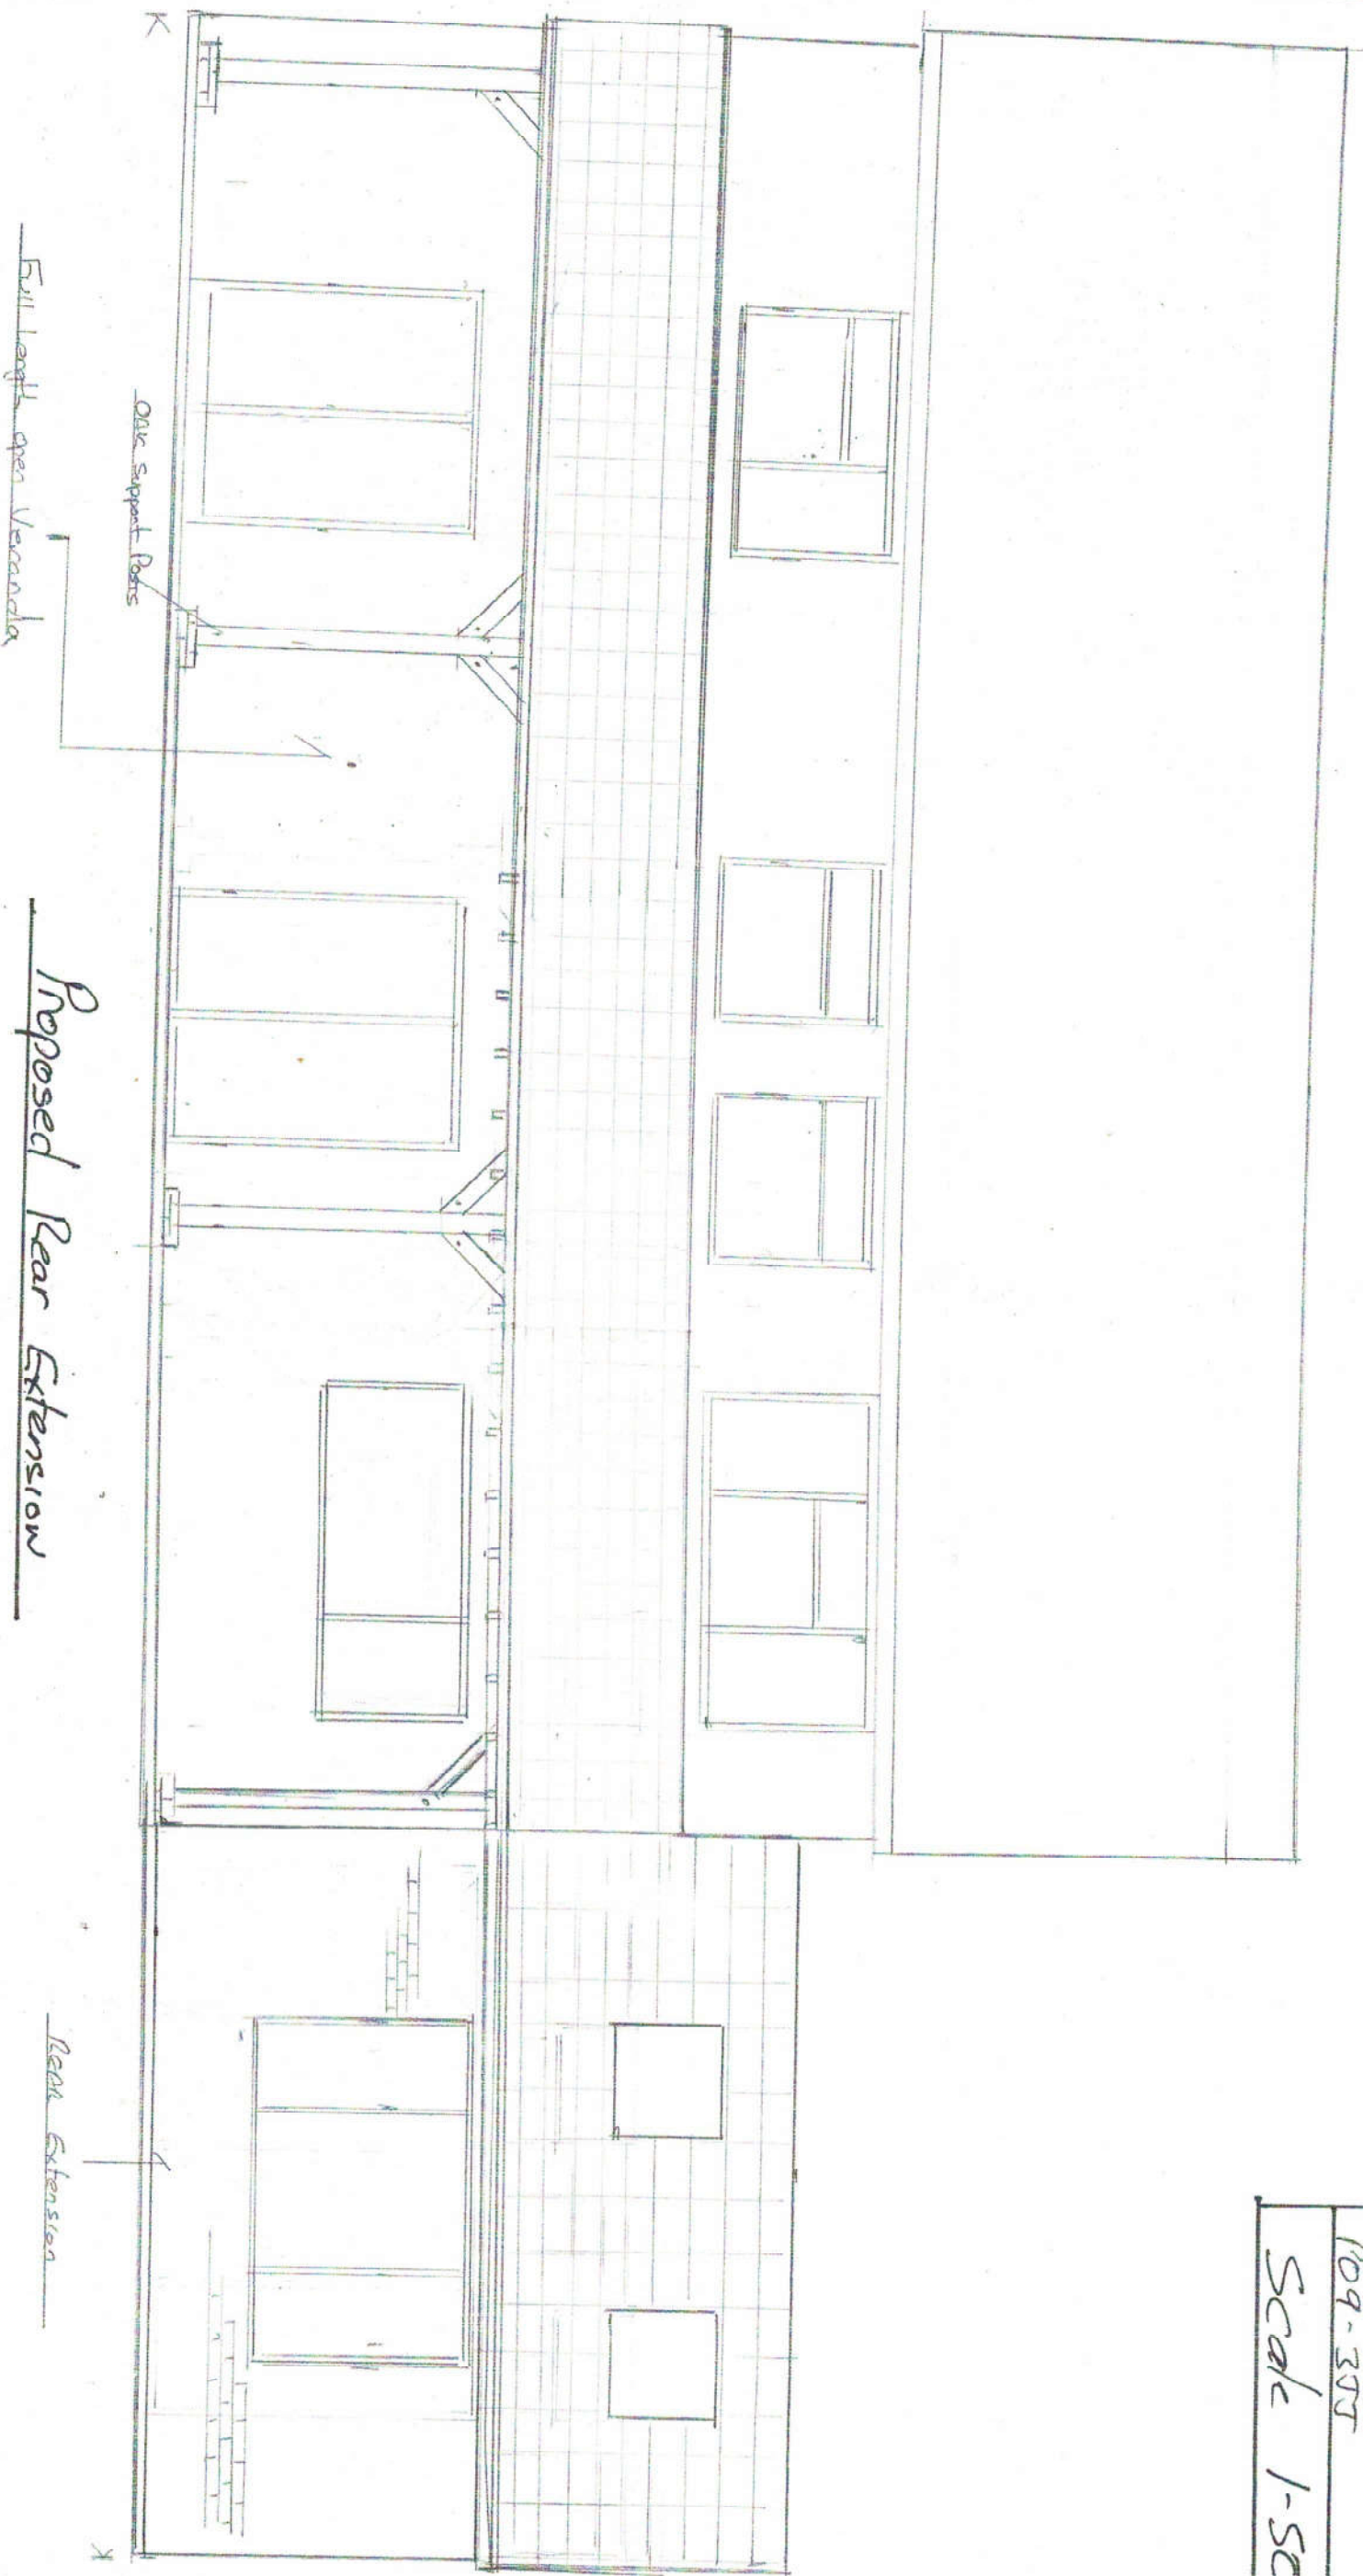

0 1 2 3 4 5
Scale - BAR

Proposed Rear Extension

Rear Extension