



Proposed schedule of materials:


- 1 Roof tiles to match existing
- 2 Critical style doors/windows
- 3 Flat roof with parapet wall detail
- 4 Render - K-render or similar product
- 5 UPVC doors & windows to match existing
- 6 Frameless balustrades
- 7 Velux roof light/lantern
- 8 Composite timber style bay window

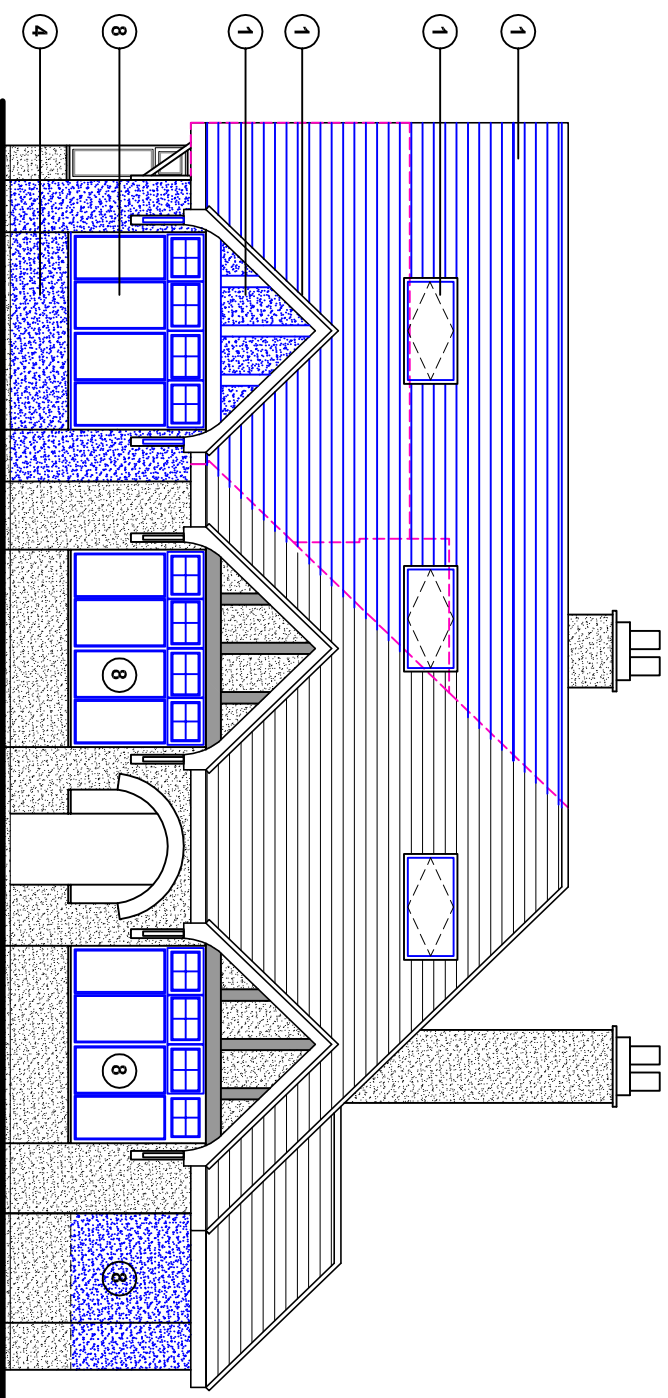


North (front) elevation

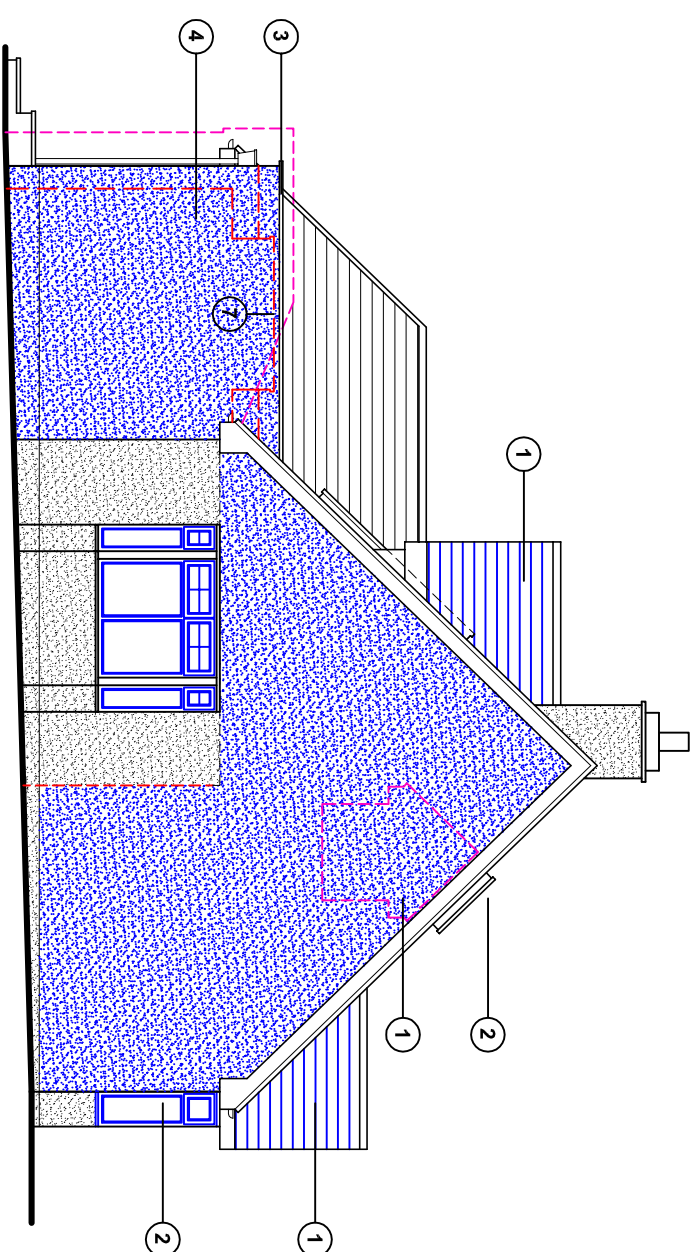

East (side) elevation

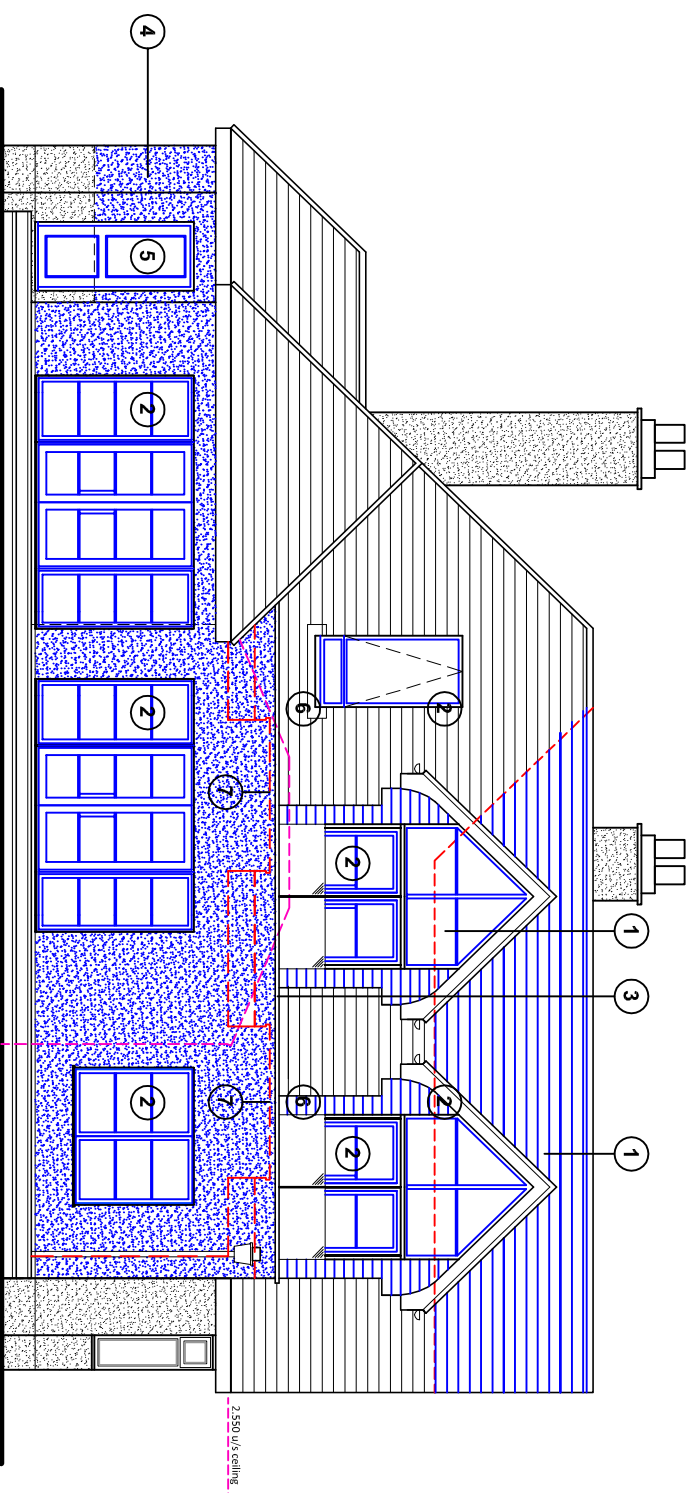

South (rear) elevation

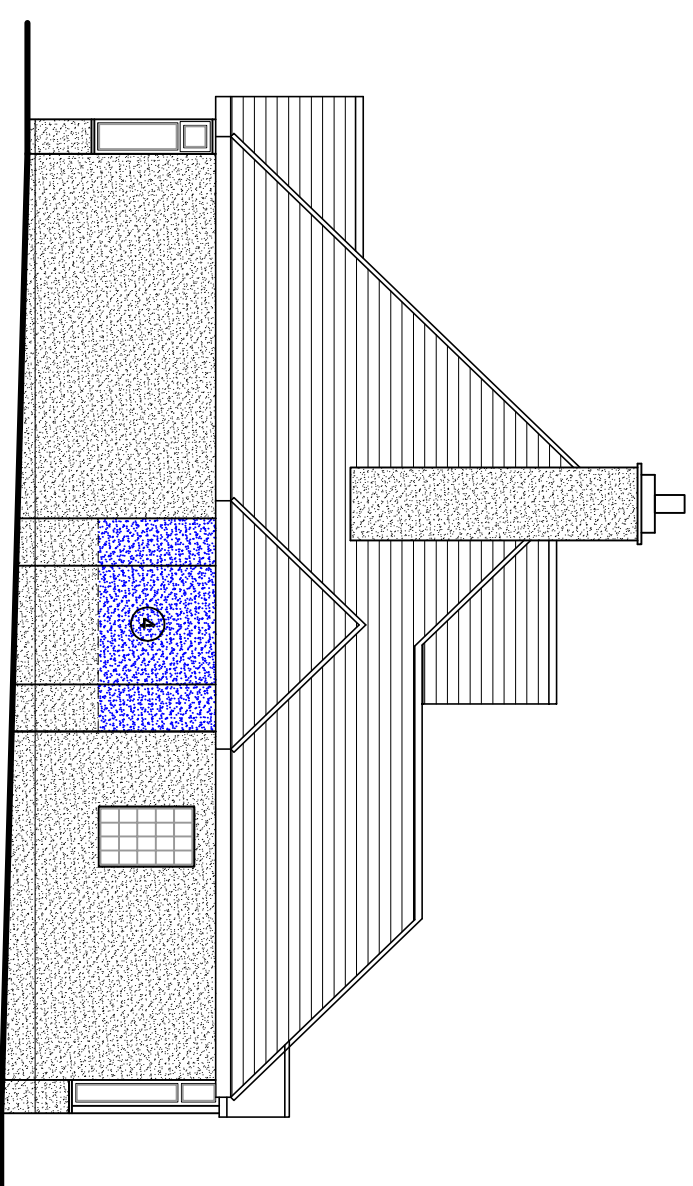

West (side) elevation

Proposed elevations scale 1:100



For MRS HUTT		Title PROPOSED ELEVATIONS		Office Tel: 01243 933732	
Project PROPOSED EXTENSION AT 25 LOVEDEAN LANE, WATERLOOVILLE, PO8 8HU		Date AUG 2021	Drawn JB	Scale 1:100 @ A3	Checked -
		Job Number PL-066.21	Drawing Number -05		Revision C
			Email: admin@jb-architecturedesign.com		
			Web: www.jb-architecturedesign.com		
 JB ARCHITECTURE					