



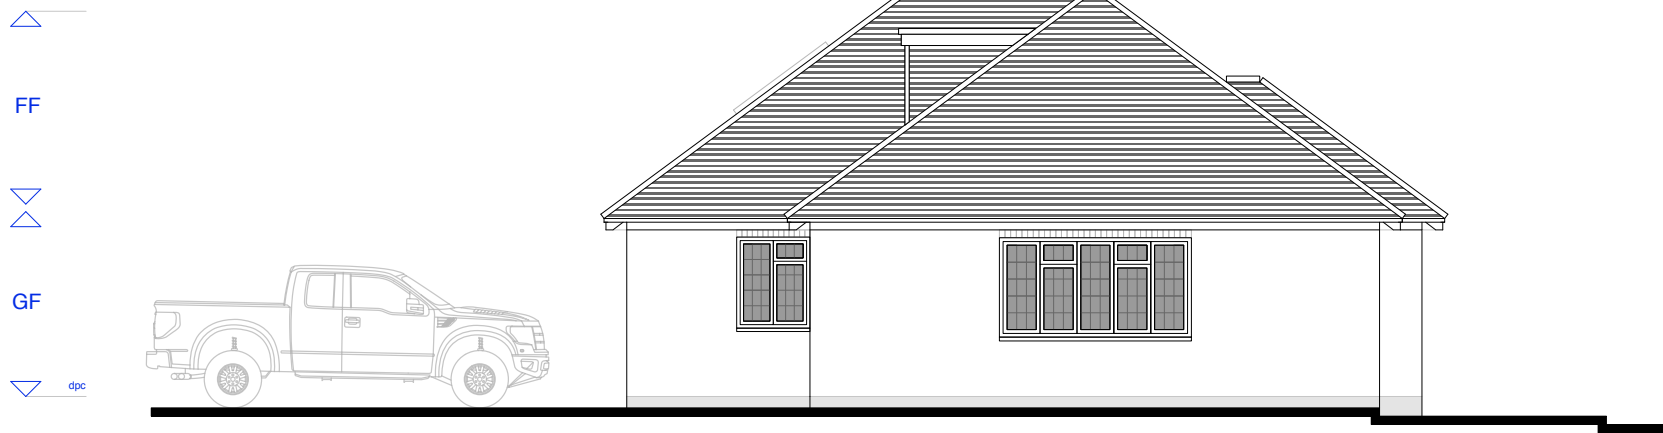

Proposed Side Elevation at 1:100 scale
SOUTH WEST



Proposed Side Elevation at 1:100 scale
NORTH EAST

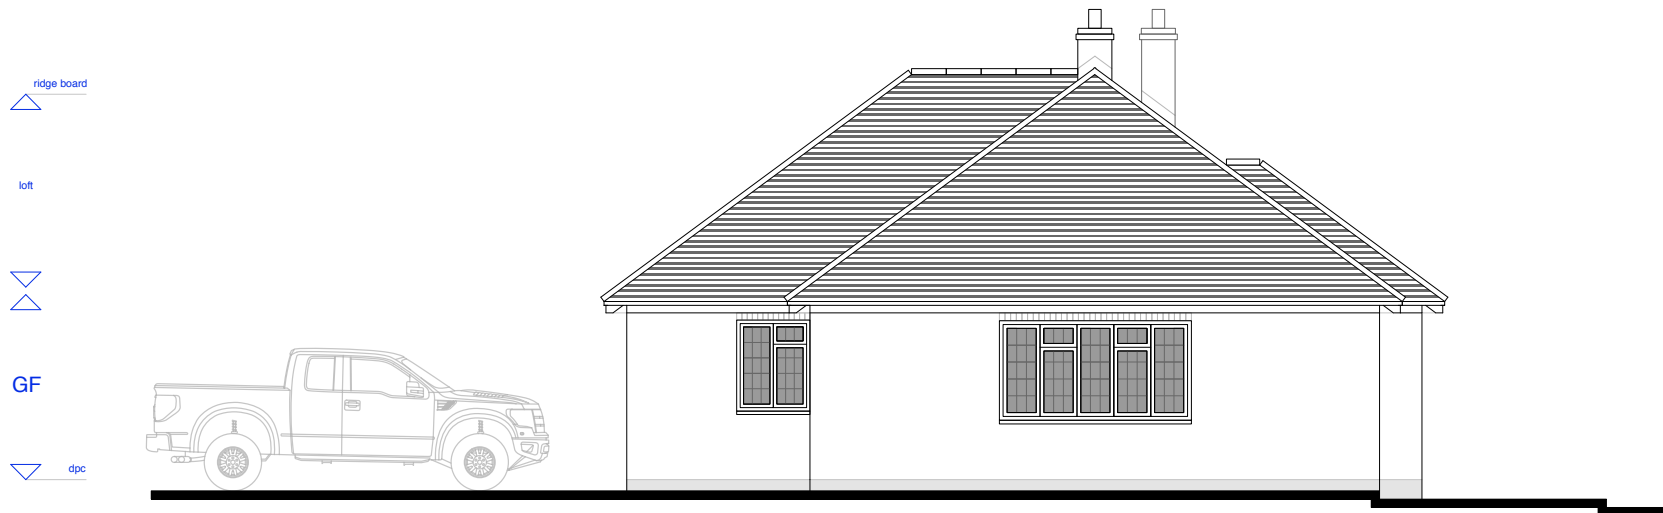

Existing Side Elevation at 1:100 scale
SOUTH WEST




Existing Side Elevation at 1:100 scale
NORTH EAST

0 1.5m
1:100 scale bar

DRAWINGS & SCALE BAR ARE FOR
PLANNING PURPOSES ONLY.
THESE ARE NOT SURVEY DRAWINGS

DESIGN INTENT

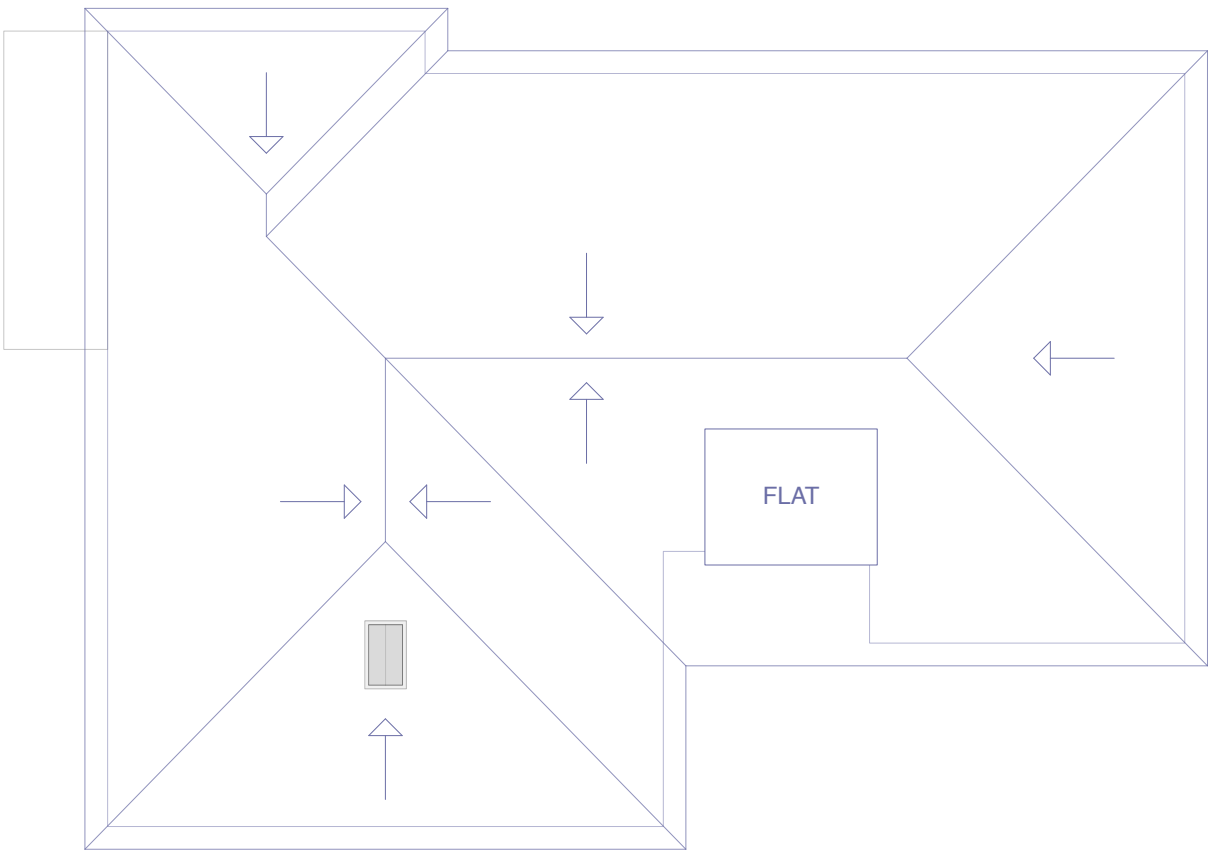

Proposed Roof Plan at 1:100 scale

CLIENT	Mr M Jackson	DRAWING	003 Proposed Plans & Elevations		CORINTHIAN ARCHITECTURAL DESIGN Main Road, Fishbourne, West Sussex. PO18 8BD 01243 576 078 > contact@corinthianan.co.uk > www.corinthianad.co.uk
SITE	128 Soutleigh Road, Havant	DATE	26 10 21	AUTHOR	
PROJECT	Proposed Loft Conversion	SCALE	1: 100 @ A3	STATUS	