


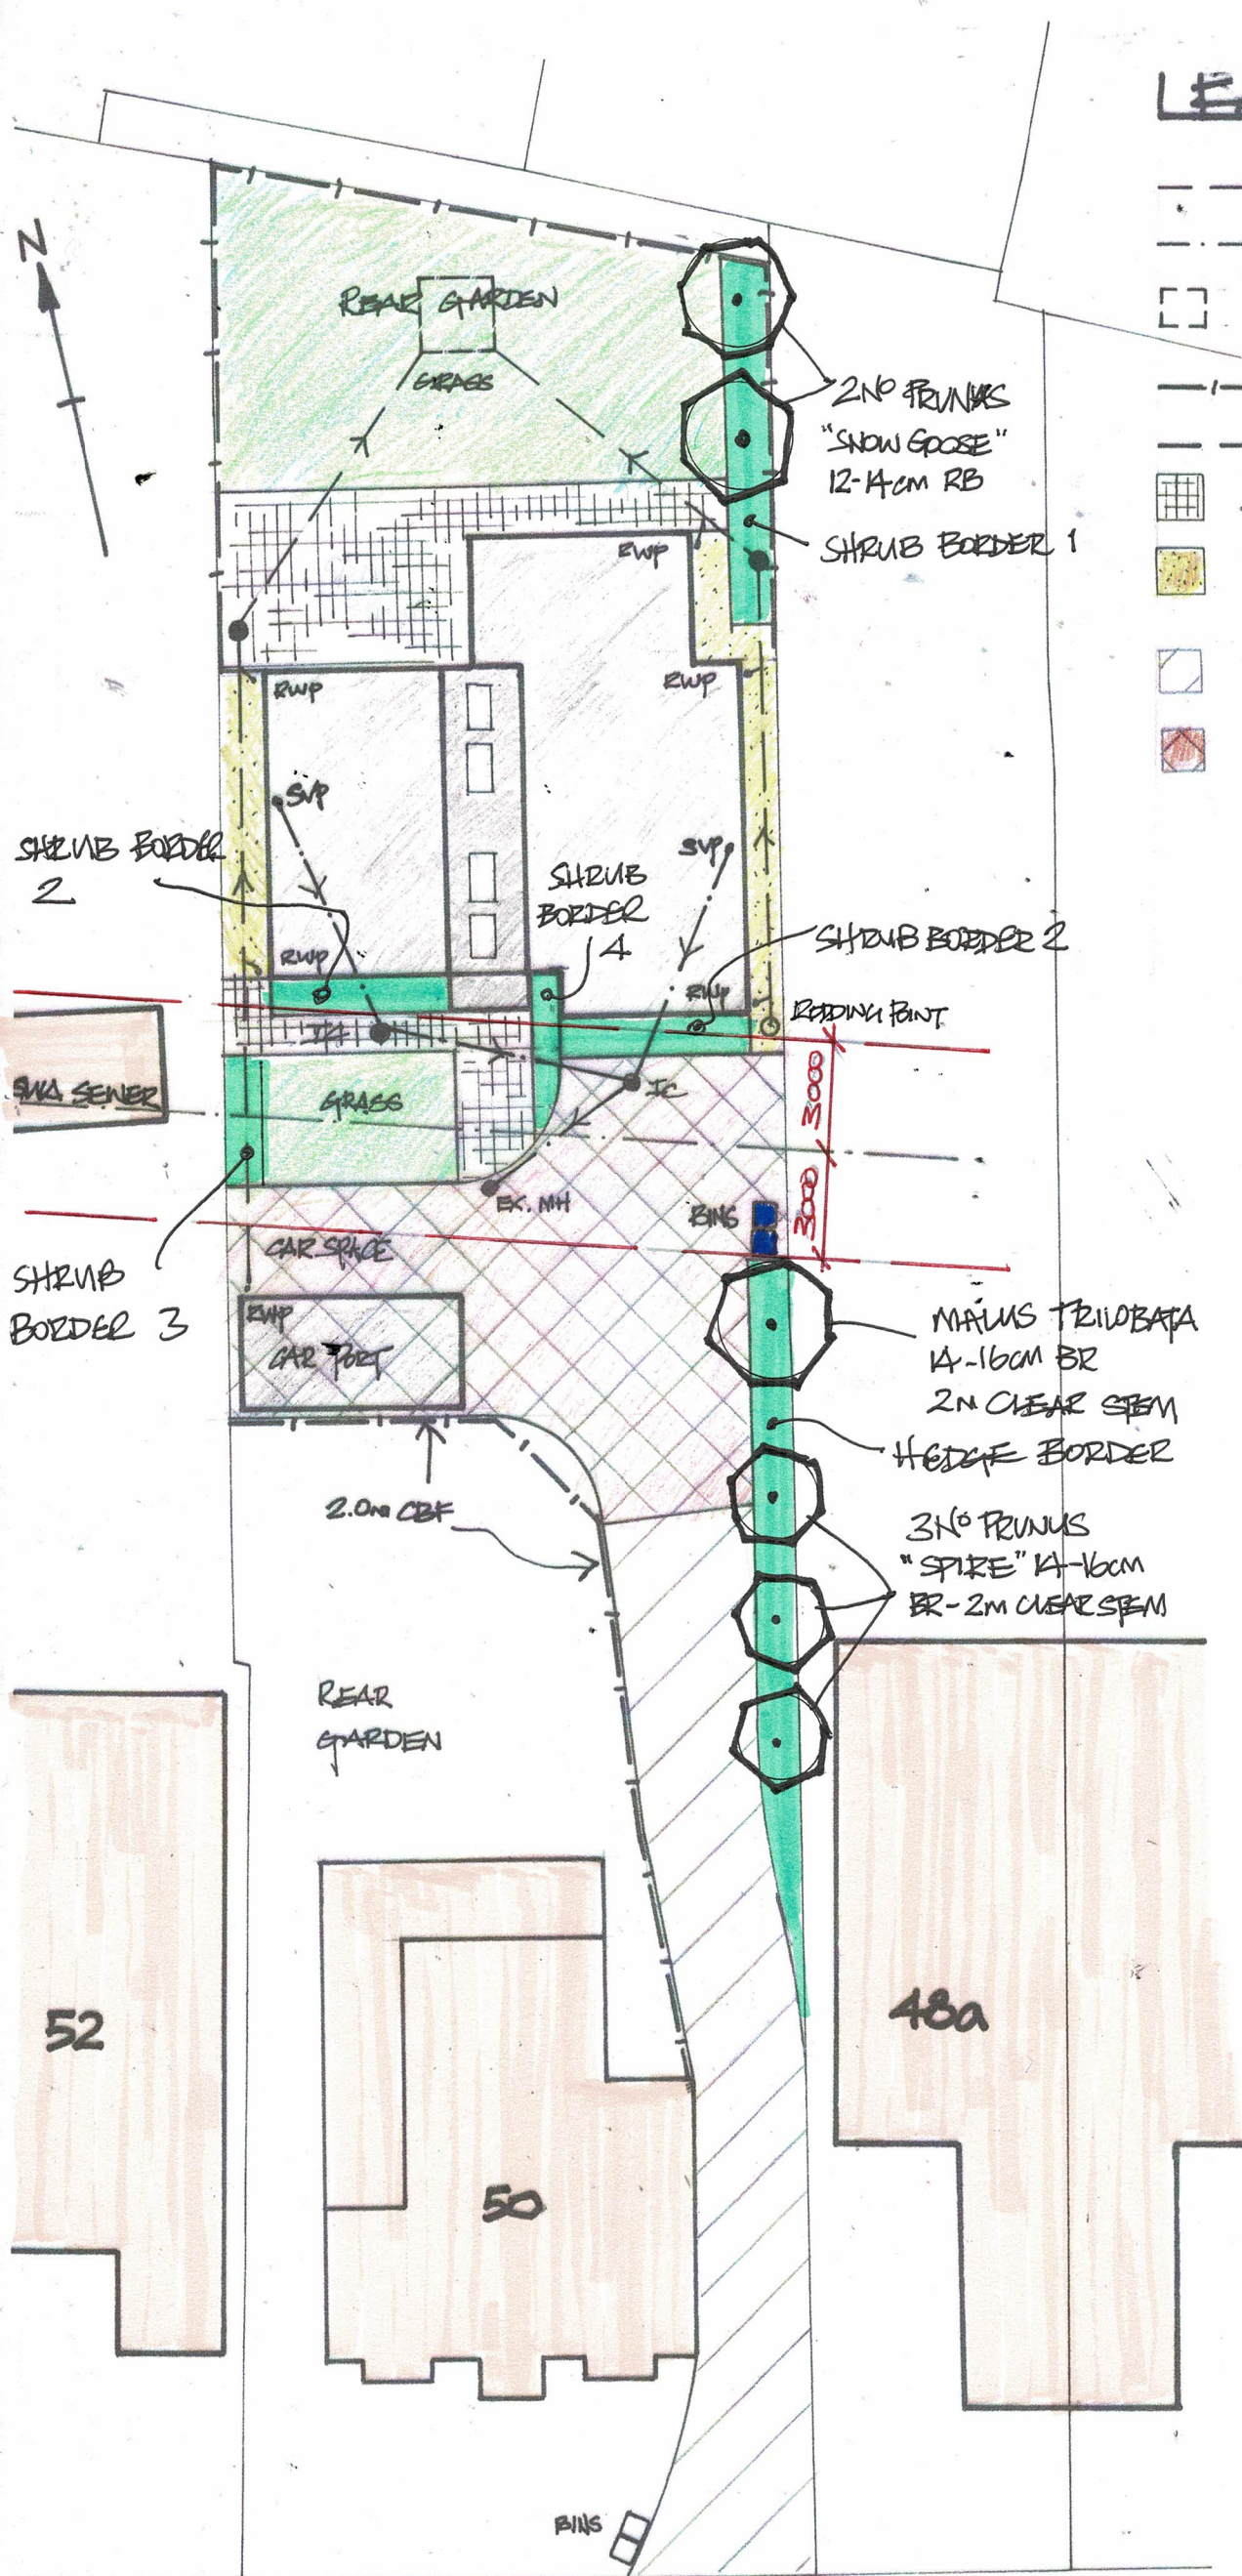


SILVESTER ROAD

LANDSCAPING SCHEME FOR
NEW BUNGALOW TO 2nd
50 SILVESTER ROAD, WATERLOOVILLE

DRN No LS 1 Scale 1:200

	SURFACE WATER DRAIN.
	FOUL WATER DRAIN
	NEW SOAKAWAY
	2.0m CRF
	1.2m CRF
	SANDSTONE PAVING
	GRAVEL PATH
	ASPHALT
	BLOCK PAVING

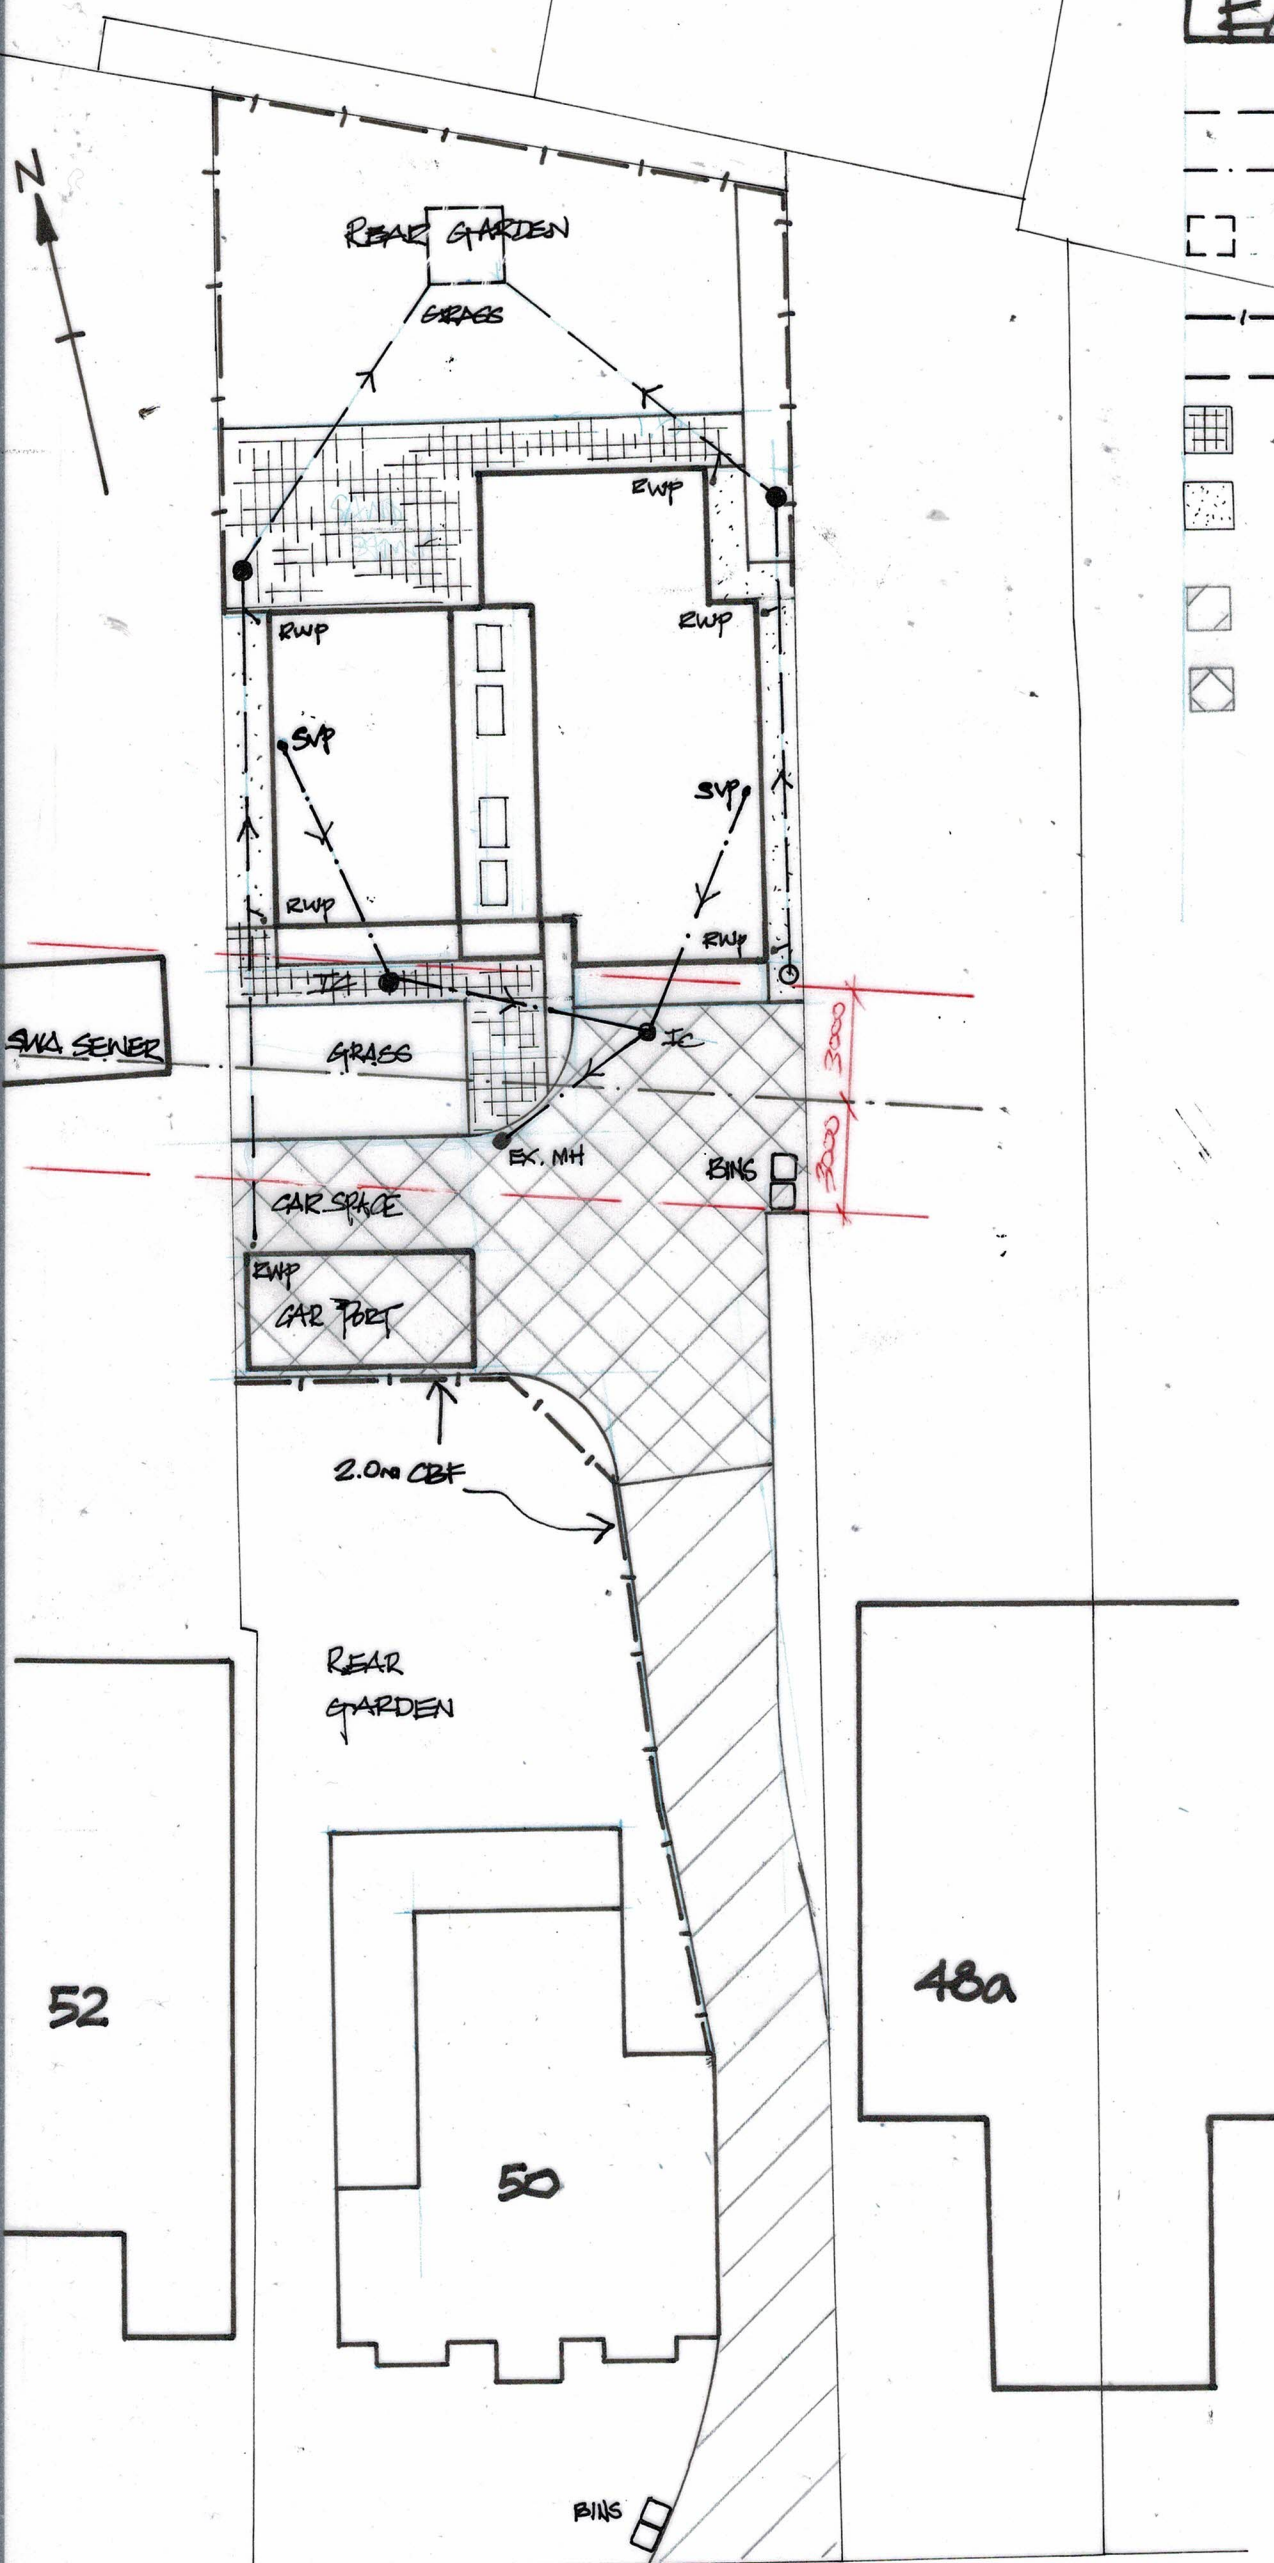

SILVESTER ROAD

DEREK TREAGUS ASSOCIATES ARCHITECTURAL SERVICES Tel: 07956 624094 Email: derek.treagus@gmail.com			
Project	NEW BUNGALOW TO REAR OF 50 SILVESTER ROAD, WATERLOOVILLE, HAMPSHIRE.		
Client	Mr Ian Williamson		
Subject	Planning Drawing Proposed External Details & Drainage		
Date:	Sept 2021	Scale:	1: 200 @ A3
Rev:		Drg. No.	21/156/08
• Copyright reserved. • All dimensions are to be site confirmed and should not be scaled unless for Planning purposes. • Verify all queries with the office.			