


# Hayling Island Lifeboat Station - Block Plan

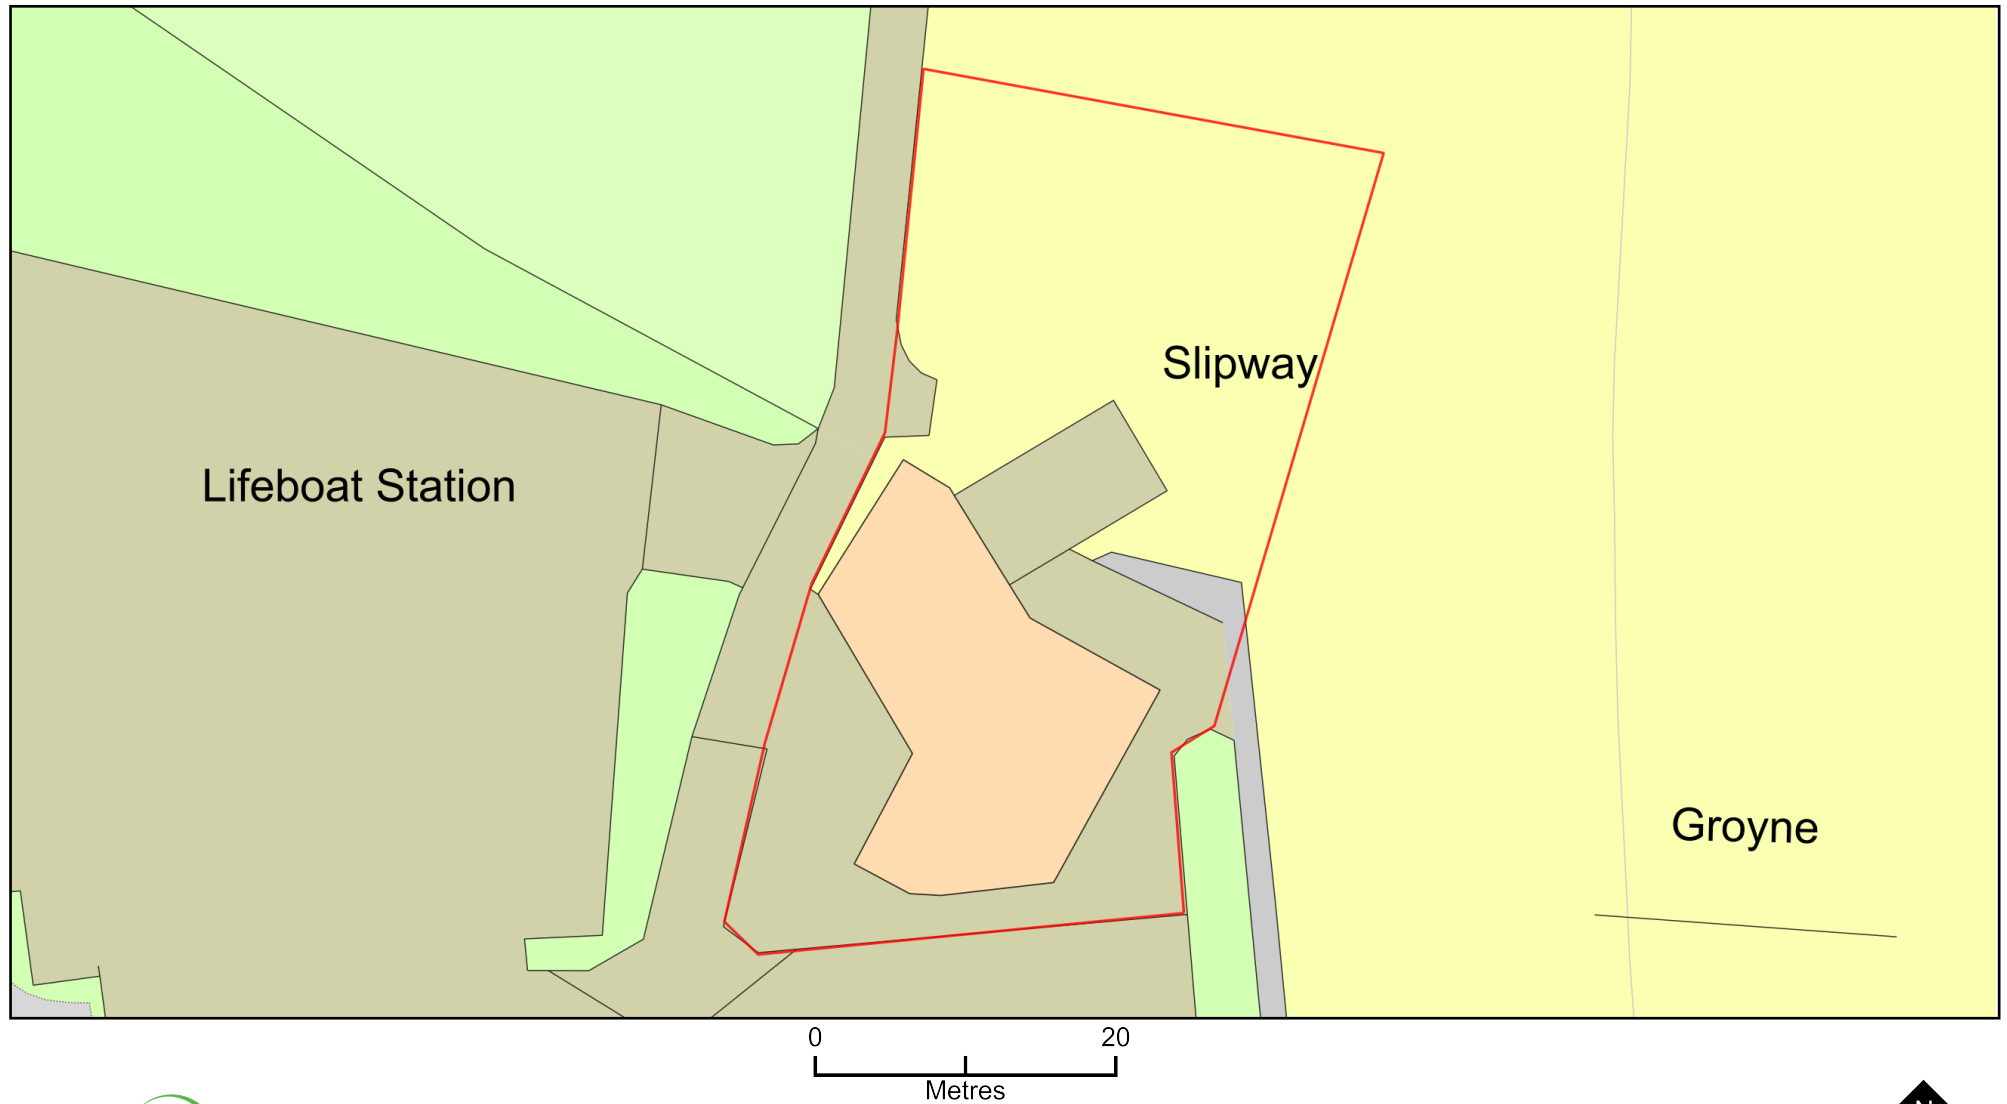

Plan Produced for: RNLI

Date Produced: 24 Jan 2022

Plan Reference Number: TQRQM22024124705936

Scale: 1:500 @ A4

© Crown copyright and database rights 2021 OS 100042766