




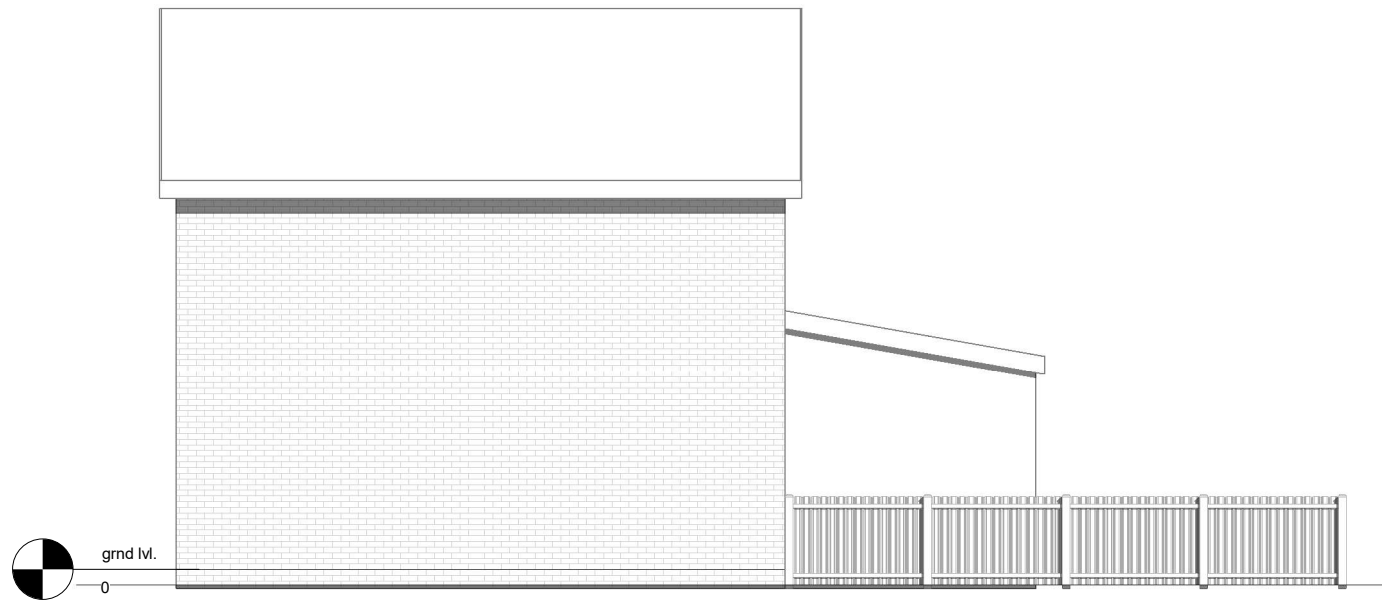

Existing Elevation-Right side

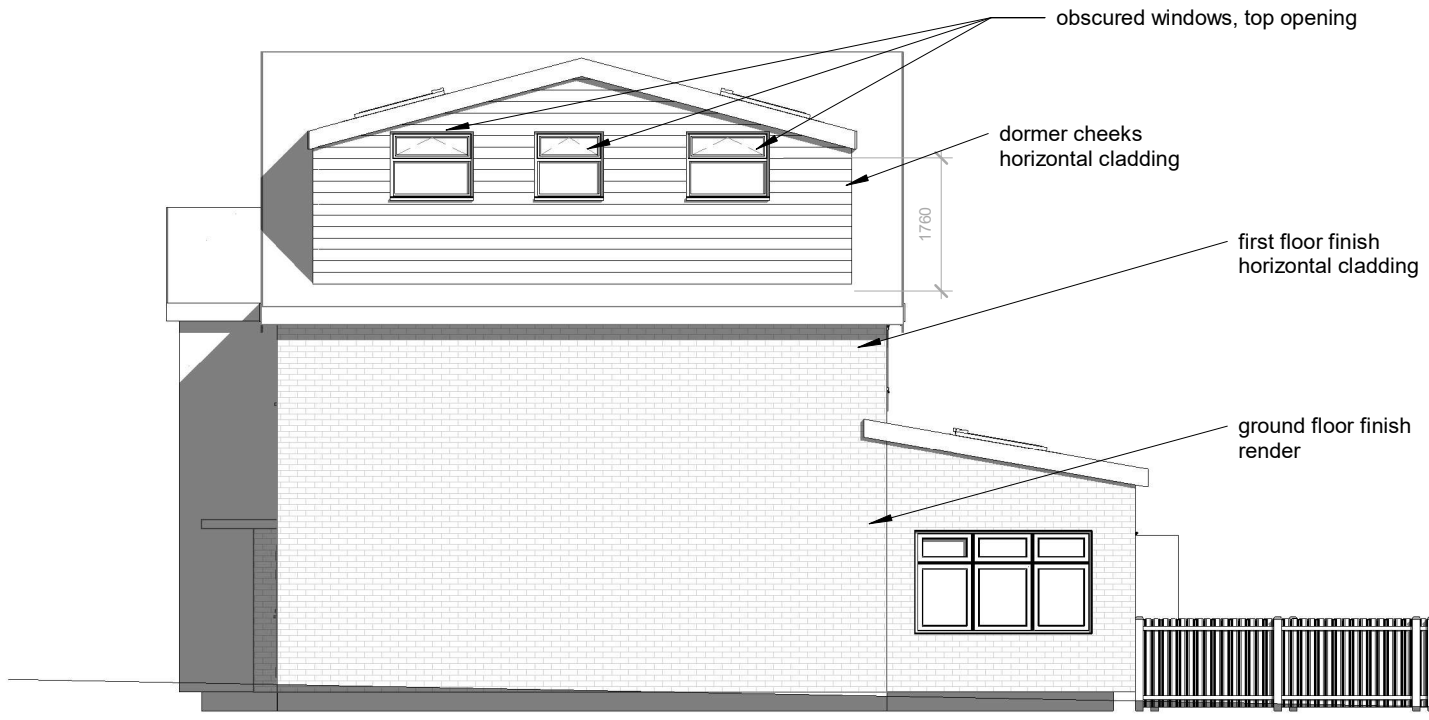

Proposed Elevation-Right side

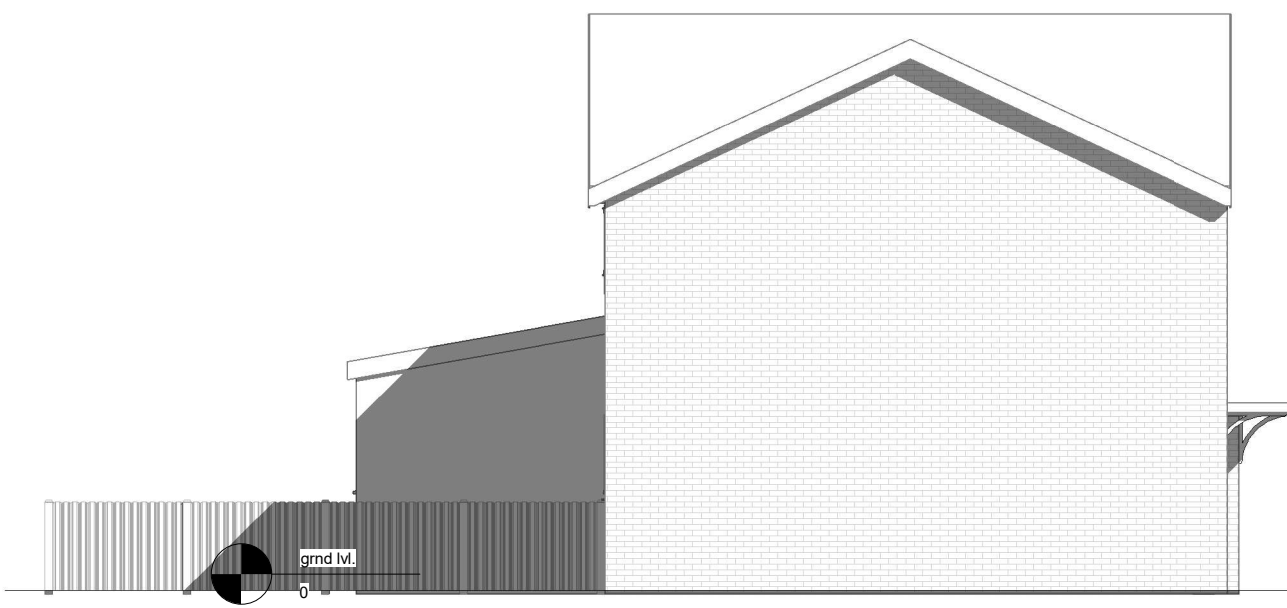

Existing Elevation-Left side



Proposed Elevation-Left side

1:500		50
1:200		20
1:100		10
1:50		5



All measurement to be checked on site prior to any commenment
(C) Copyright of Parkers Design (Southern) Limited. Any reproduction of these drawings will require written authority from the copyright owner.

Parkers Design Limited - The Studio @ 90, PO9 2PR
www.pexd.co.uk - info@pexd.co.uk - 07776 008822

PROJECT		CLIENT		
15 Longwood Avenue		Barton		
SHEET		Date	Issue Date	Scale (@ A3)
Elevations-Right/ Left side		Drawn by	SW	1 : 100
		Checked by	SR	DRAWING NUMBER
				P 4 v3
				REV