

- 1

Brise soleil shading to first floor windows
constructed in stainless steel and hardwood in combination.
Hardwood to have natural finish and allowed to weather

2

Existing windows replaced and size increased
New windows made in aluminium, with marine grade polyester powder coated finish.
Brickwork to use bricks reclaimed from the work, or selected to match existing.

3

New ribbon window format to first floor- windows as 2, above.

4

Timber cladding to spandrel area- hardwood , natural finish, allowed to weather

5

Brise soleil shading to ground floor doors, construction as 1, above
- 6

Sliding timber storm shutters. Constructed in hardwood, allowed to weather,
and with track system integrated with brise soleil above

7


New bifold style doors. Made in aluminium and finished as windows, 2, above

8

New window in lieu of previous glazed doors, note ground floor windows
to incorporate built in concealed roller storm shutters

9

New enlarged balcony in altered position. Constructed in stainless steel and
hardwood in combination, as existing balcony. Canvas balustrade covering
similar to yacht 'spraydodgers' , creating wind protection.

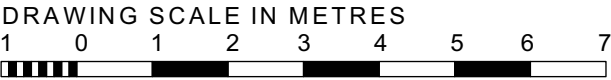

Echo Cottage
5 John King Shipyard
EMSWORTH PO10 7AY
for Mr A Jackson

ELEVATIONS PROPOSED (1)

SCALE: 1:100 @ A3 DRAWING NUMBER: 04 Rev.

NOEL WRIGHT ARCHITECTS
Petersfield Hampshire GU32 3LA t: 01730 264678
e: studio@noelwrightarchitects.co.uk
www.noelwrightarchitects.co.uk

