



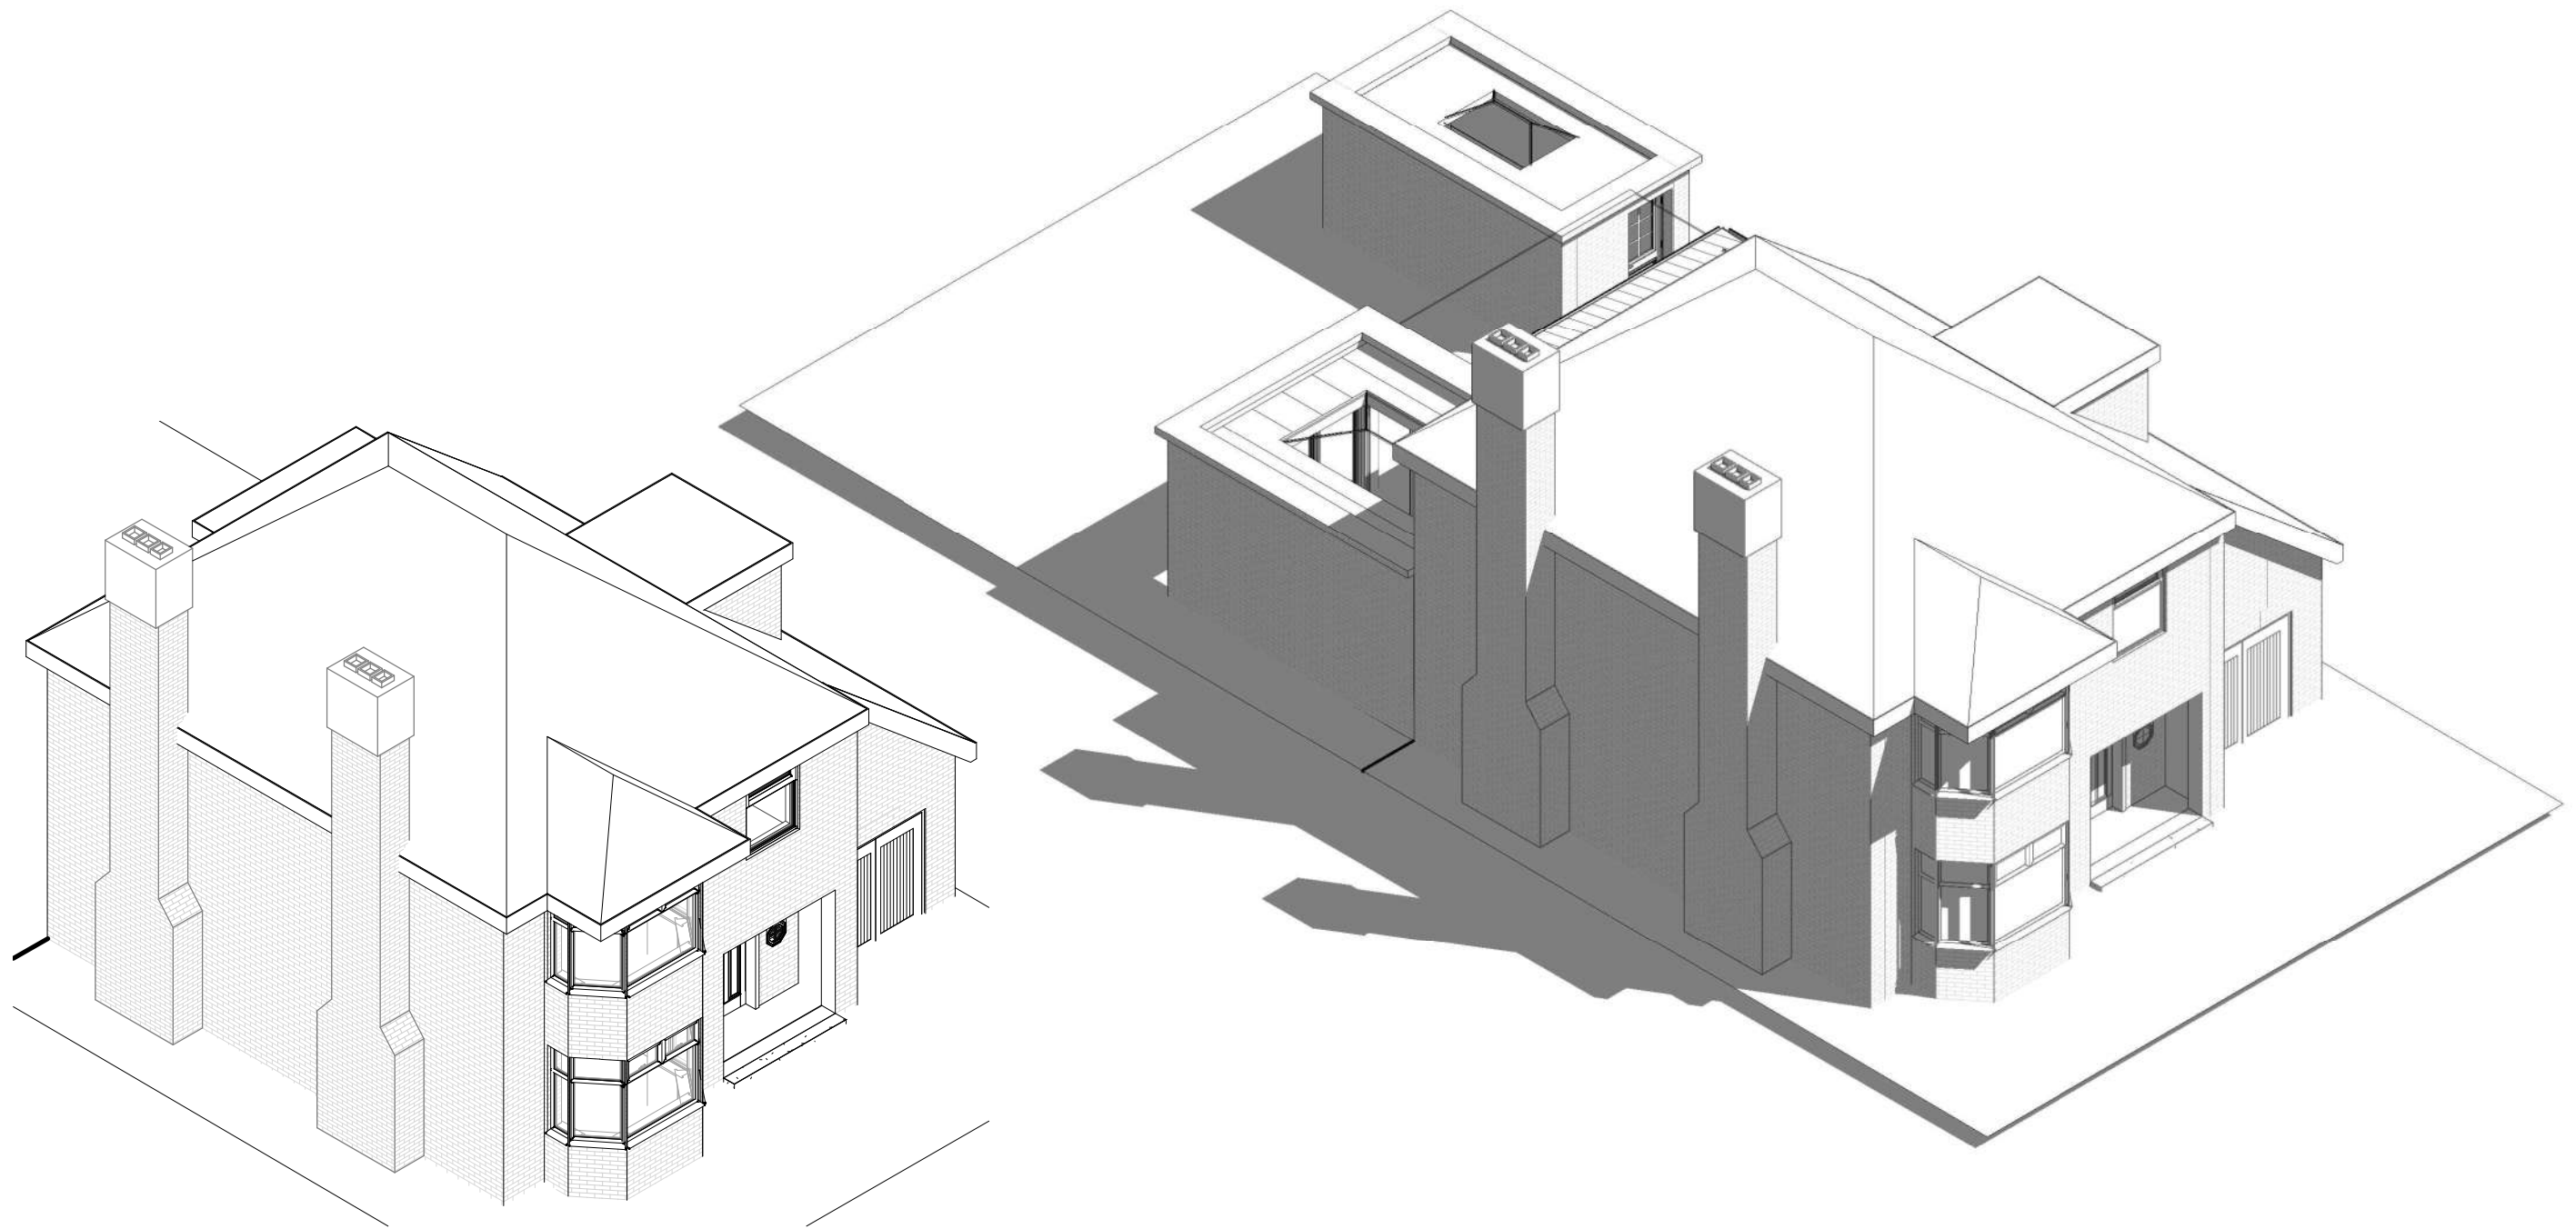

Proposed 3D 2

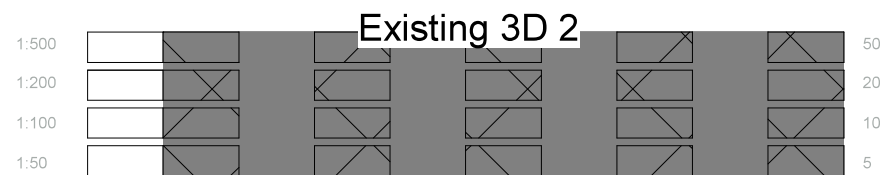

All measurement to be checked on site prior to any commenent
(C) Copyright of Parkers Design (Southern) Limited. Any reproduction of these drawings will require written authority from the copyright owner.

Parkers Design Limited - The Studio @ 90, PO9 2PR
www.pexd.co.uk - info@pexd.co.uk - 07776 008822

PROJECT	74 The Dale PO7 5DE			
	CLIENT Harding			
	Date	Issue Date	Scale (@ A3)	
	Drawn by	SW	DRAWING NUMBER	REV
SHEET	3D 2			
	Checked by	SR	P 7	