


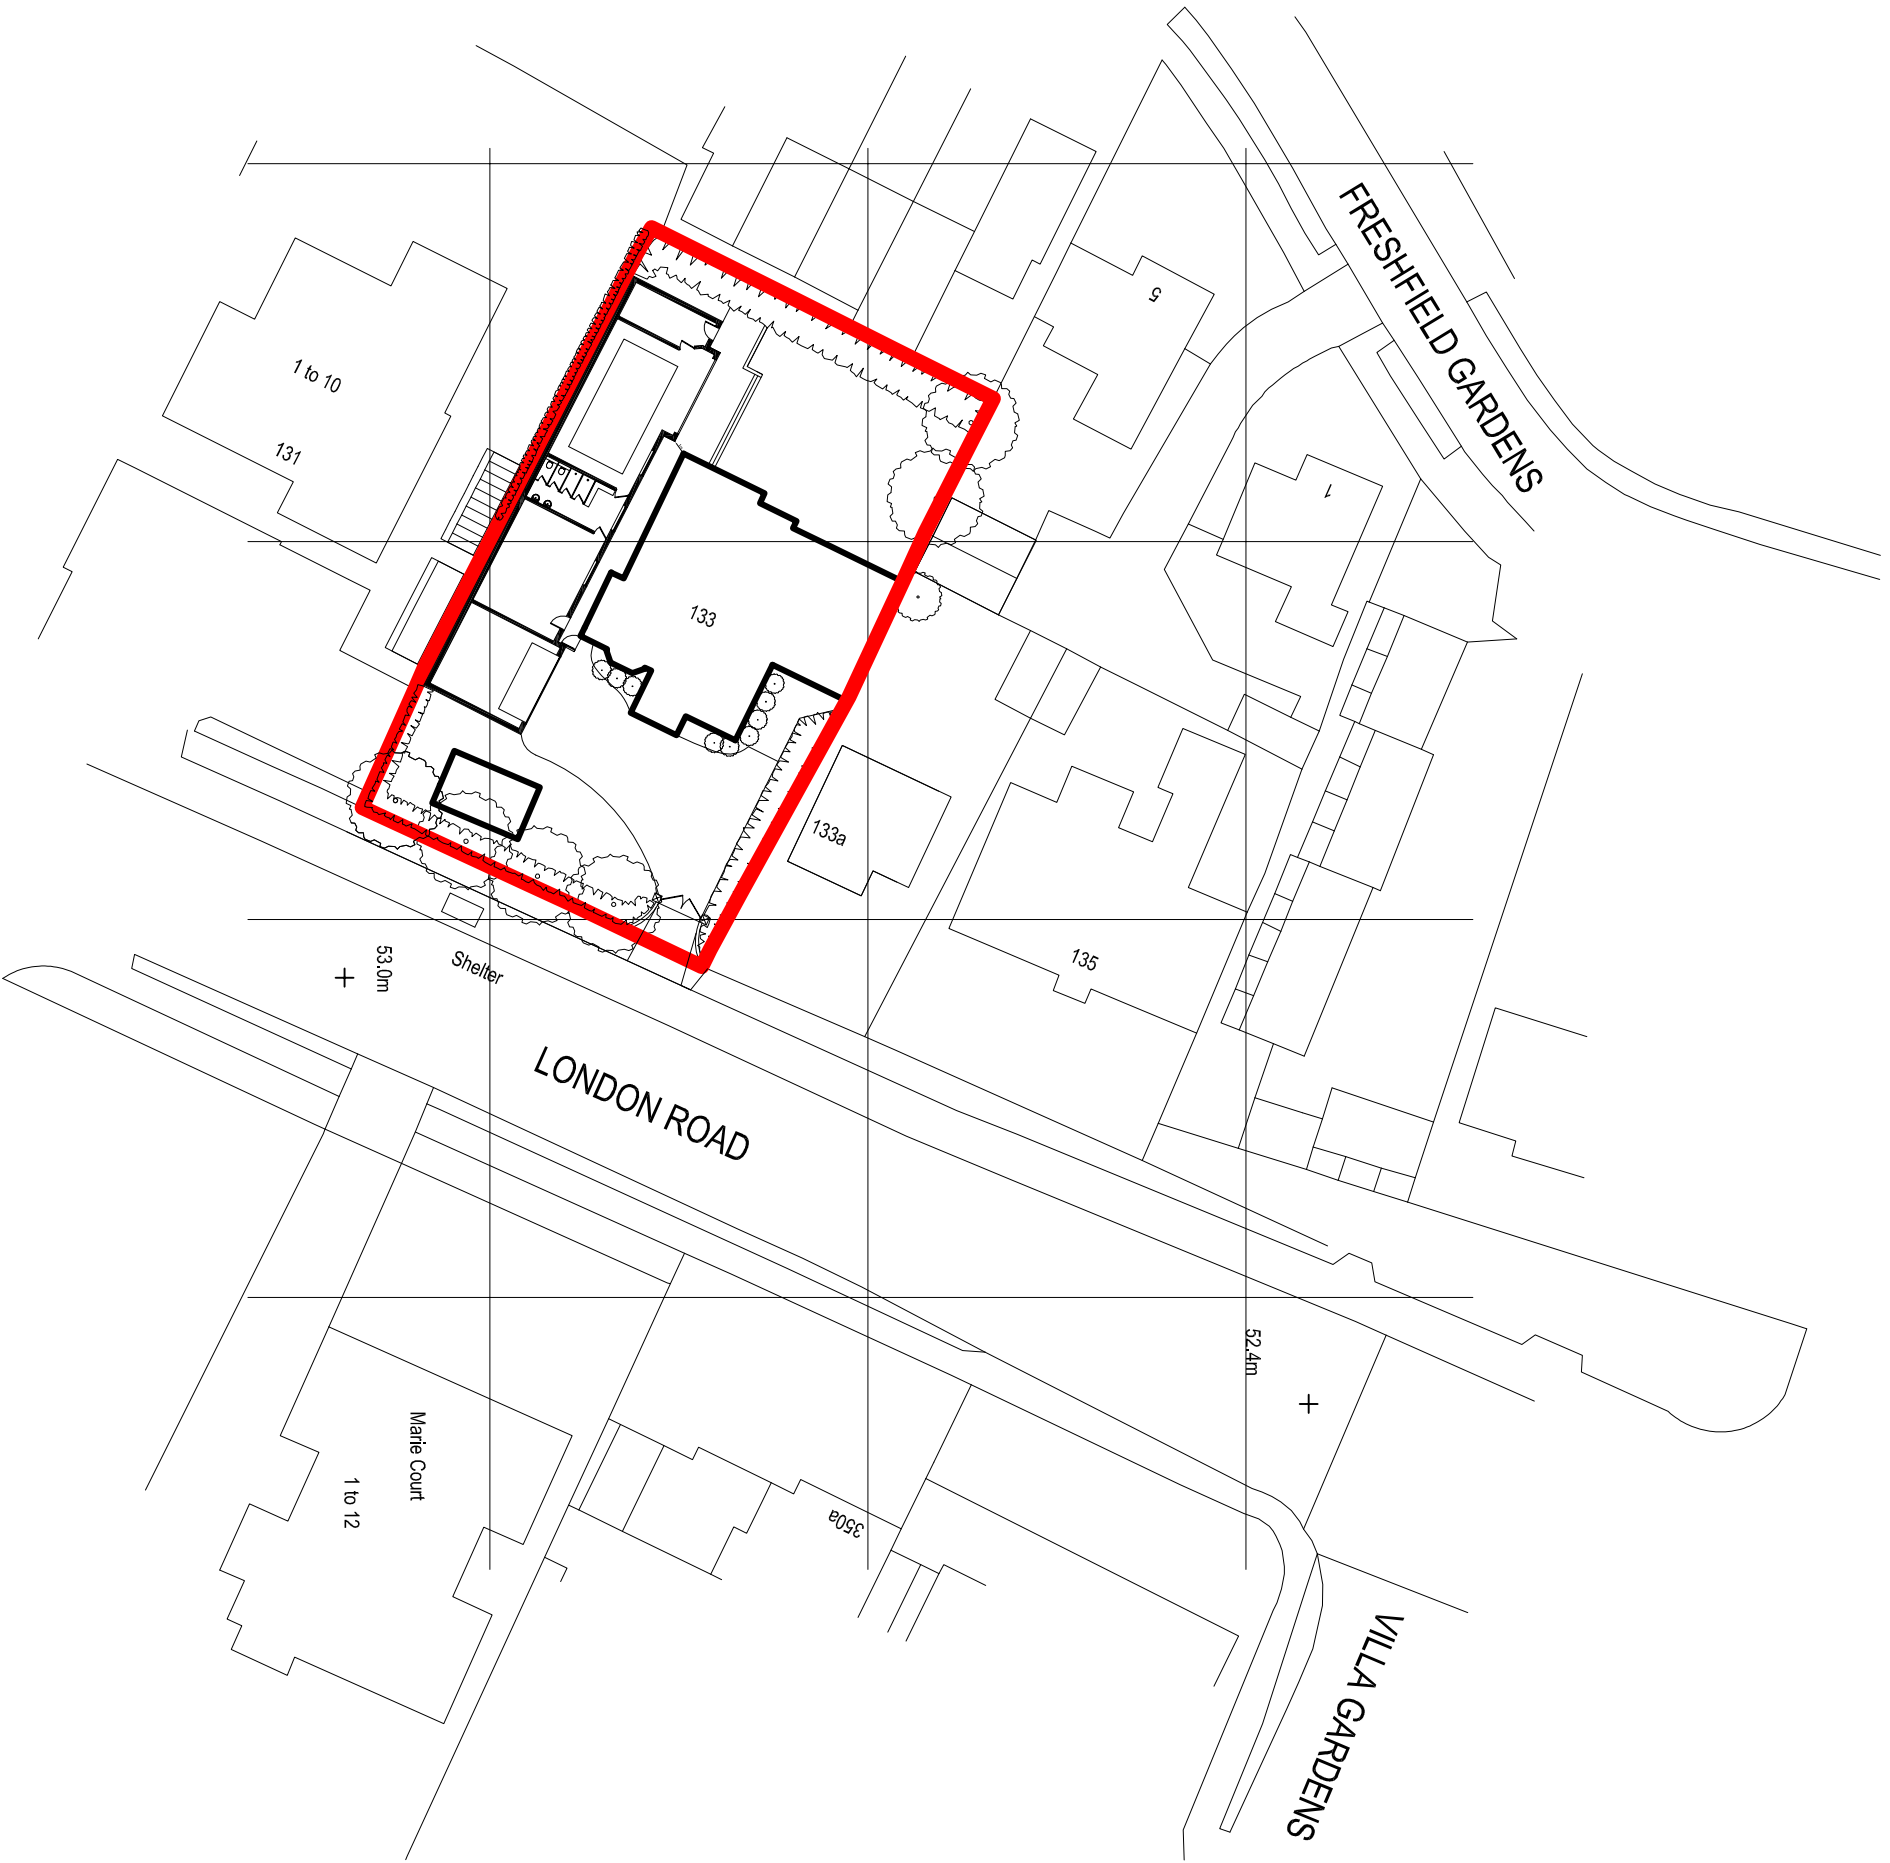


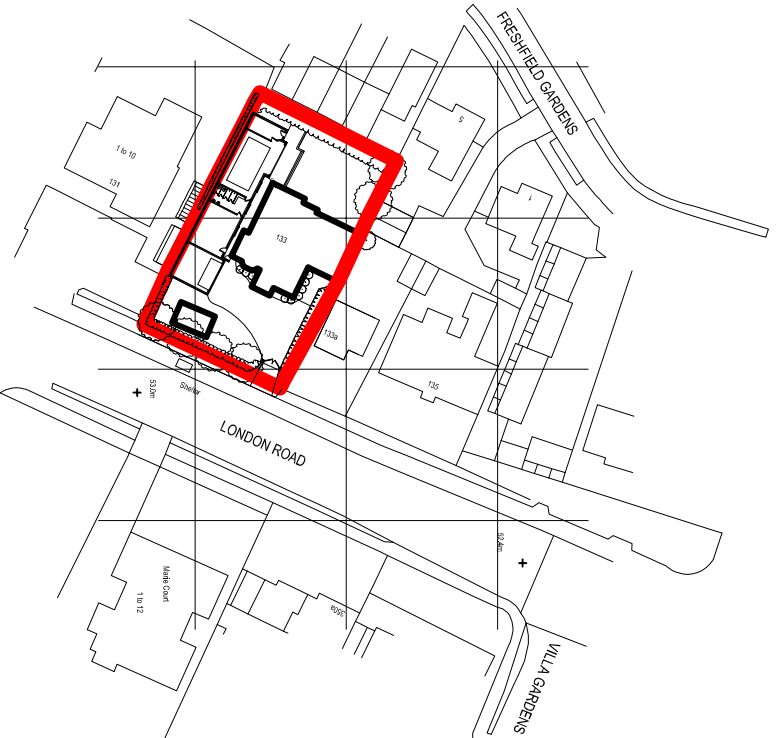

BLOCK PLAN @ 1:500

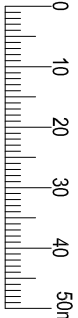

LOCATION PLAN @ 1:1250

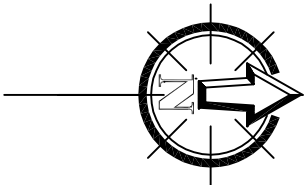

**GRAHAM ASH
ARCHITECTS**

CHARTERED ARCHITECTS TOWN PLANNING CONSULTANTS
KINGFISHER STUDIO, 5 WALCOLM ROAD
CHANDLERS FORD, EASTLEIGH, HAMPSHIRE SO53 5BH
EMAIL: info@grahamasharchitects.com
TELEPHONE 07768 453105
WEBSITE: www.grahamasharchitects.com

PROJECT:

**133 LONDON ROAD
WATERLOOVILLE
PO7 7SH**

TITLE: **Block / Location Plan**

DESIGNED BY: GA DATE: 16-6-21 DRWN / DTALD BY: JAT

SCALE: AS SHOWN PLOTTED: 16-6-21 REV.

SCALE @ 1:500 (A3)
0 5 10 15 20 25m

PURPOSE OF ISSUE:

☐ information ☒ approval ☐ tender ☐ construction

DWG. NO. **21:027:01**