





1 Site Key Reference Plan
1 : 500

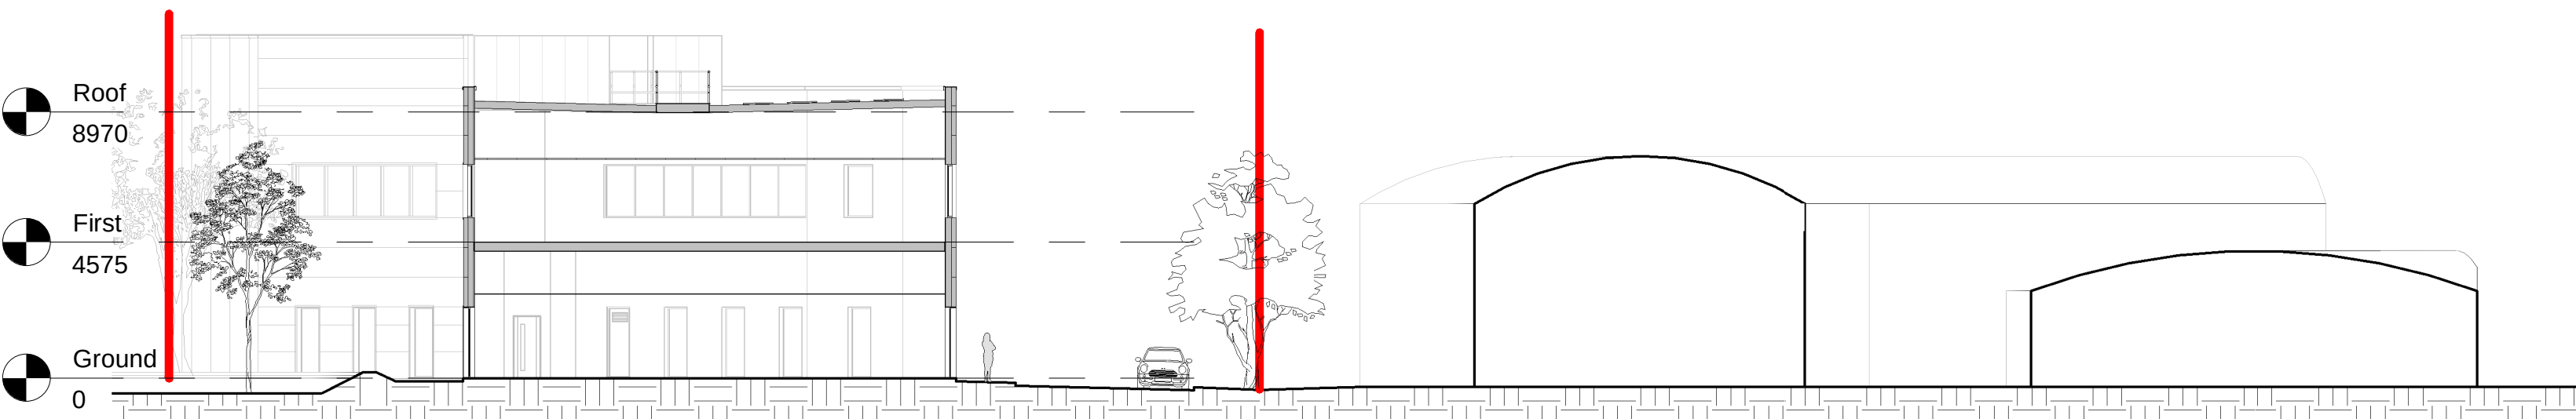

2 Site Section 01 - through offices & medical centre
1 : 200

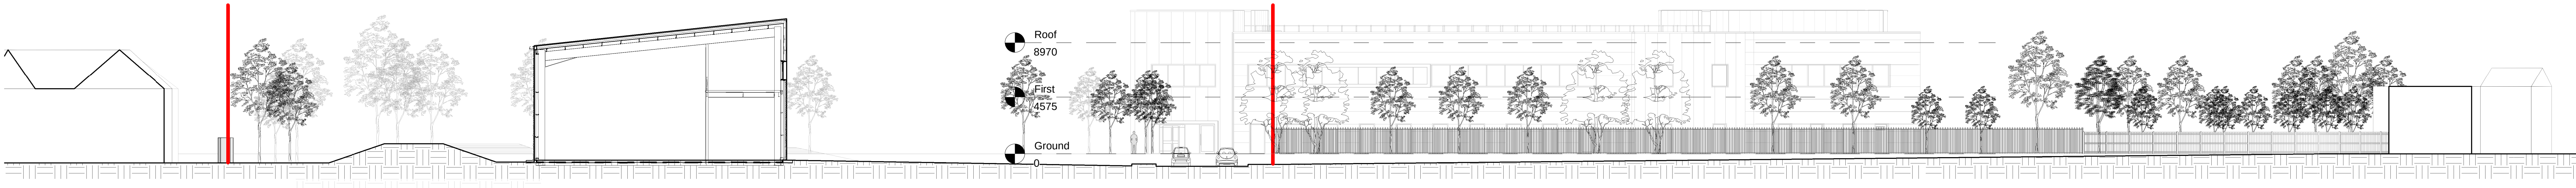

3 Site Section 02 - through Manor Court, unit A4 & the residences on Brockhampton Lane
1 : 200