


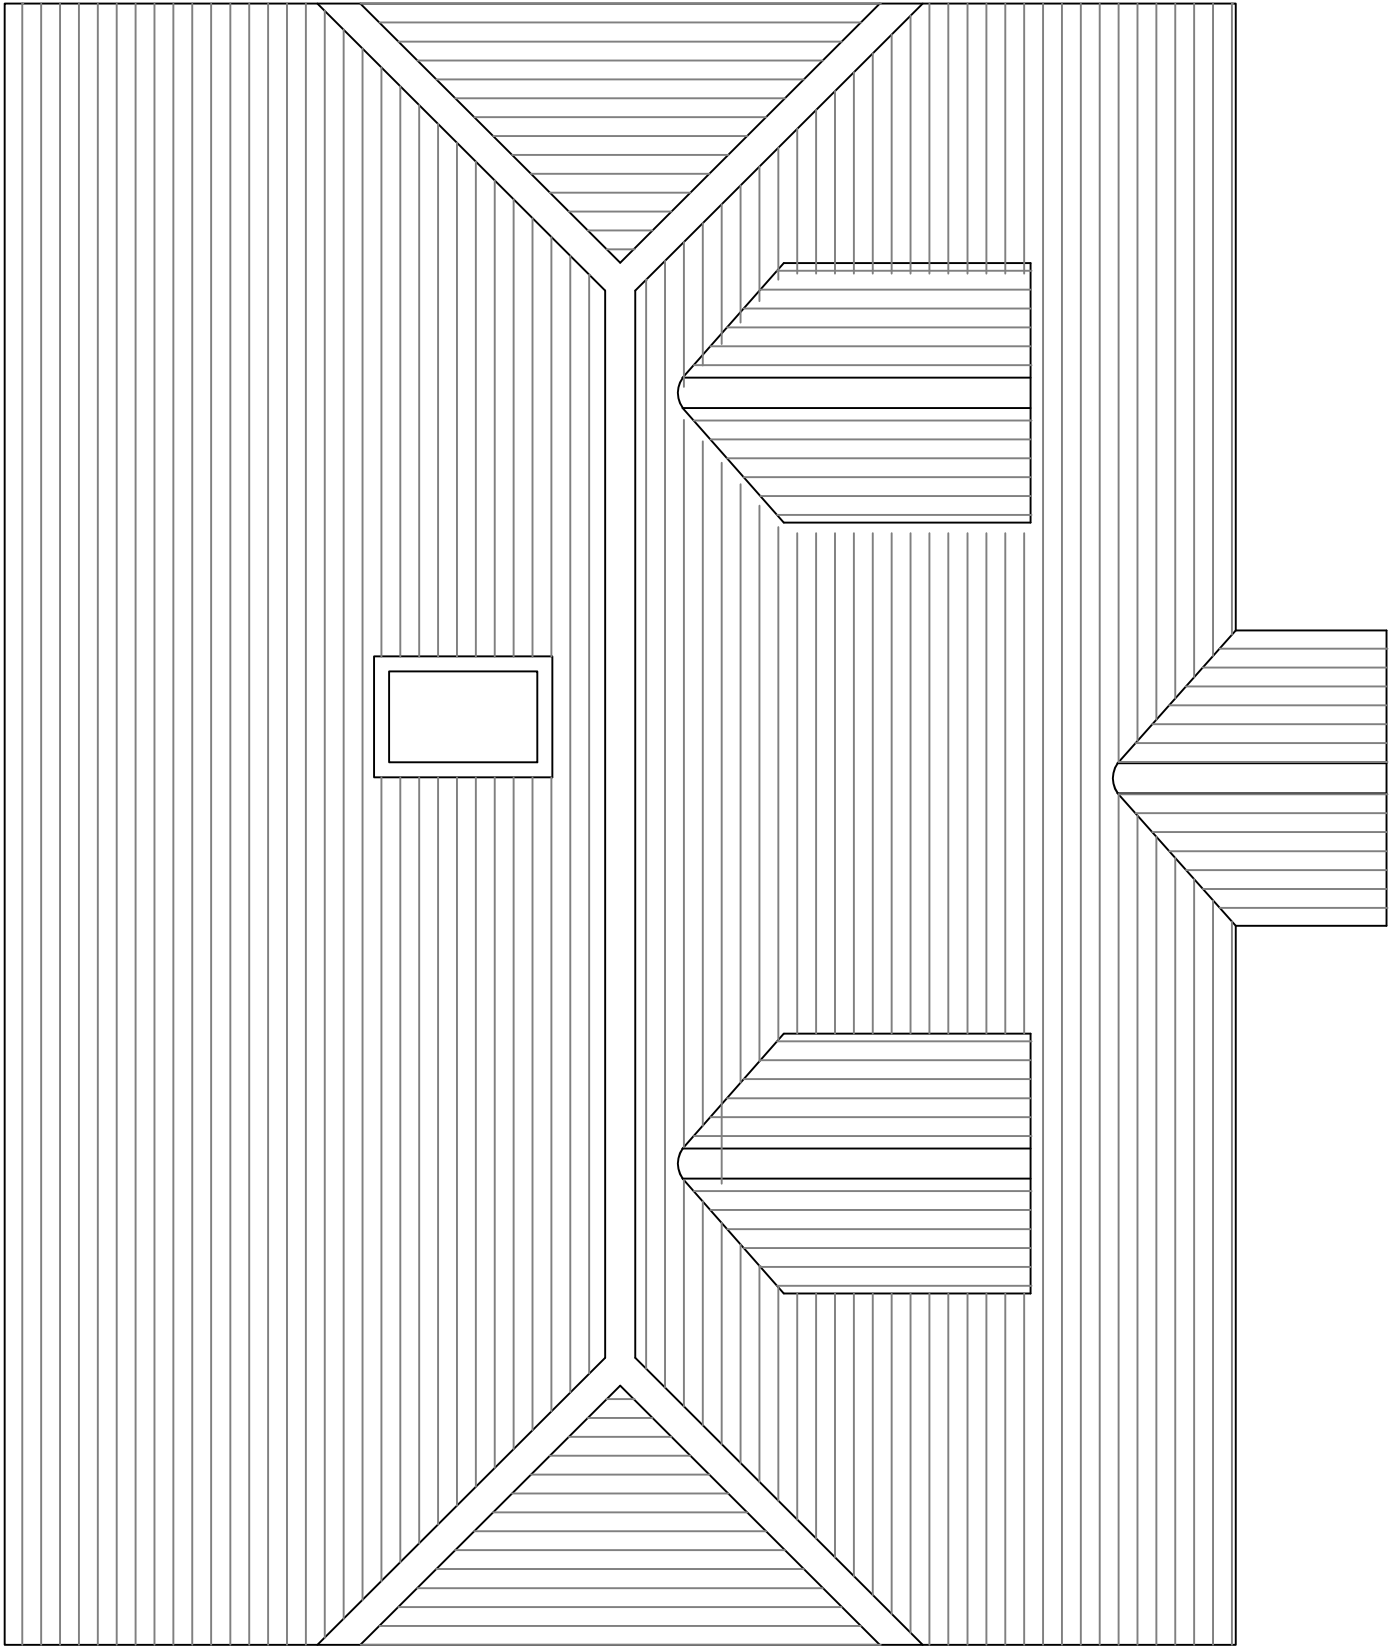

EXISTING ROOF

Copyright is reserved by GBS Designs and is issued on the condition that it is not copied or disclosed by or to any unauthorised persons without prior consent in writing from GBS Designs.

All dimensions to be checked on site

All structural elements to be specified by a suitably qualified structural engineer.

| REV | DESCRIPTION    | DRAWN | DATE     |
|-----|----------------|-------|----------|
| -   | Initial design | GBS   | 16.11.21 |
|     |                |       |          |
|     |                |       |          |
Drawing Ref

59 DEVERELL 04

Scale at A1

1:25

Scale at A3

1:50

Date

16 NOV 2021

Drawn by

GBS

Drawing Title

59 Deverell Place,  
Widley,  
Waterlooville,  
Hampshire,  
PO7 5ED.



CAD - ARCHITECTURE - DESIGN

6 Shillinglee Waterlooville  
Hampshire PO7 5RW  
Tel 023 9225 8315  
www.gbsimages.co.uk