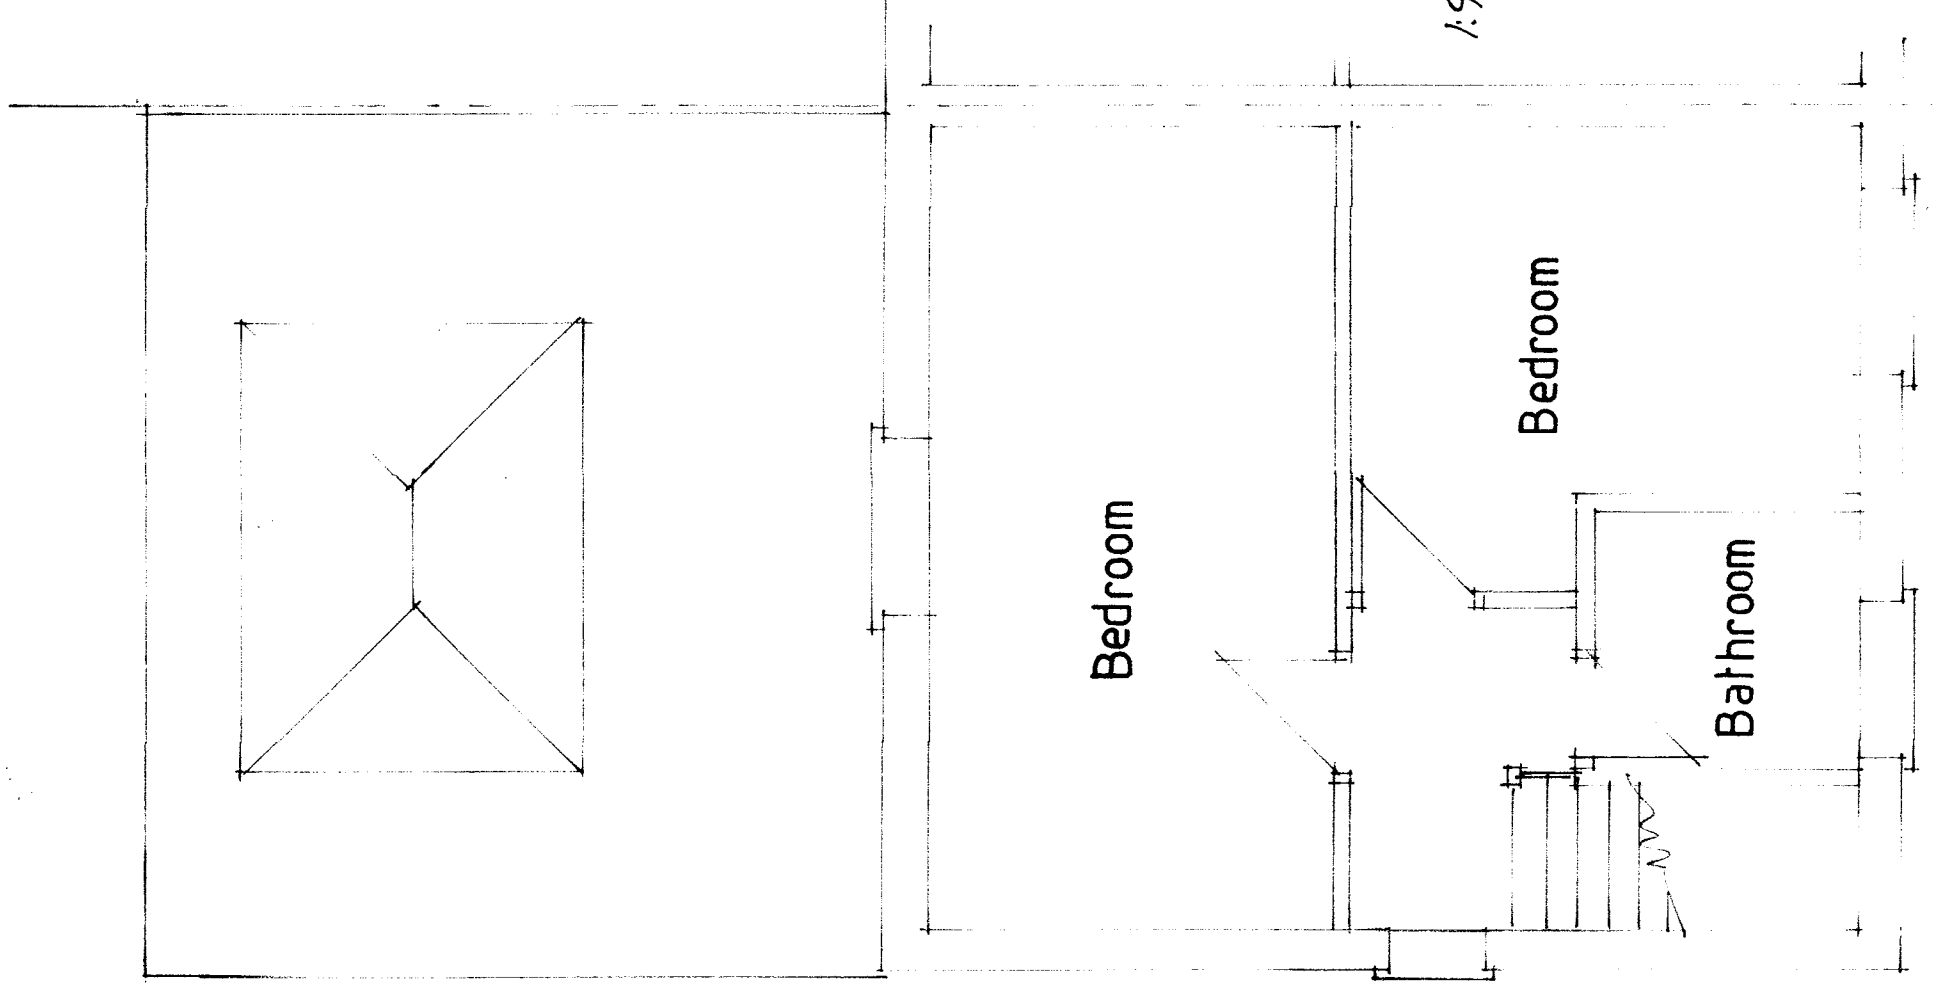


37 Catherington Way
Havant

Scale 1:50
August 2016