


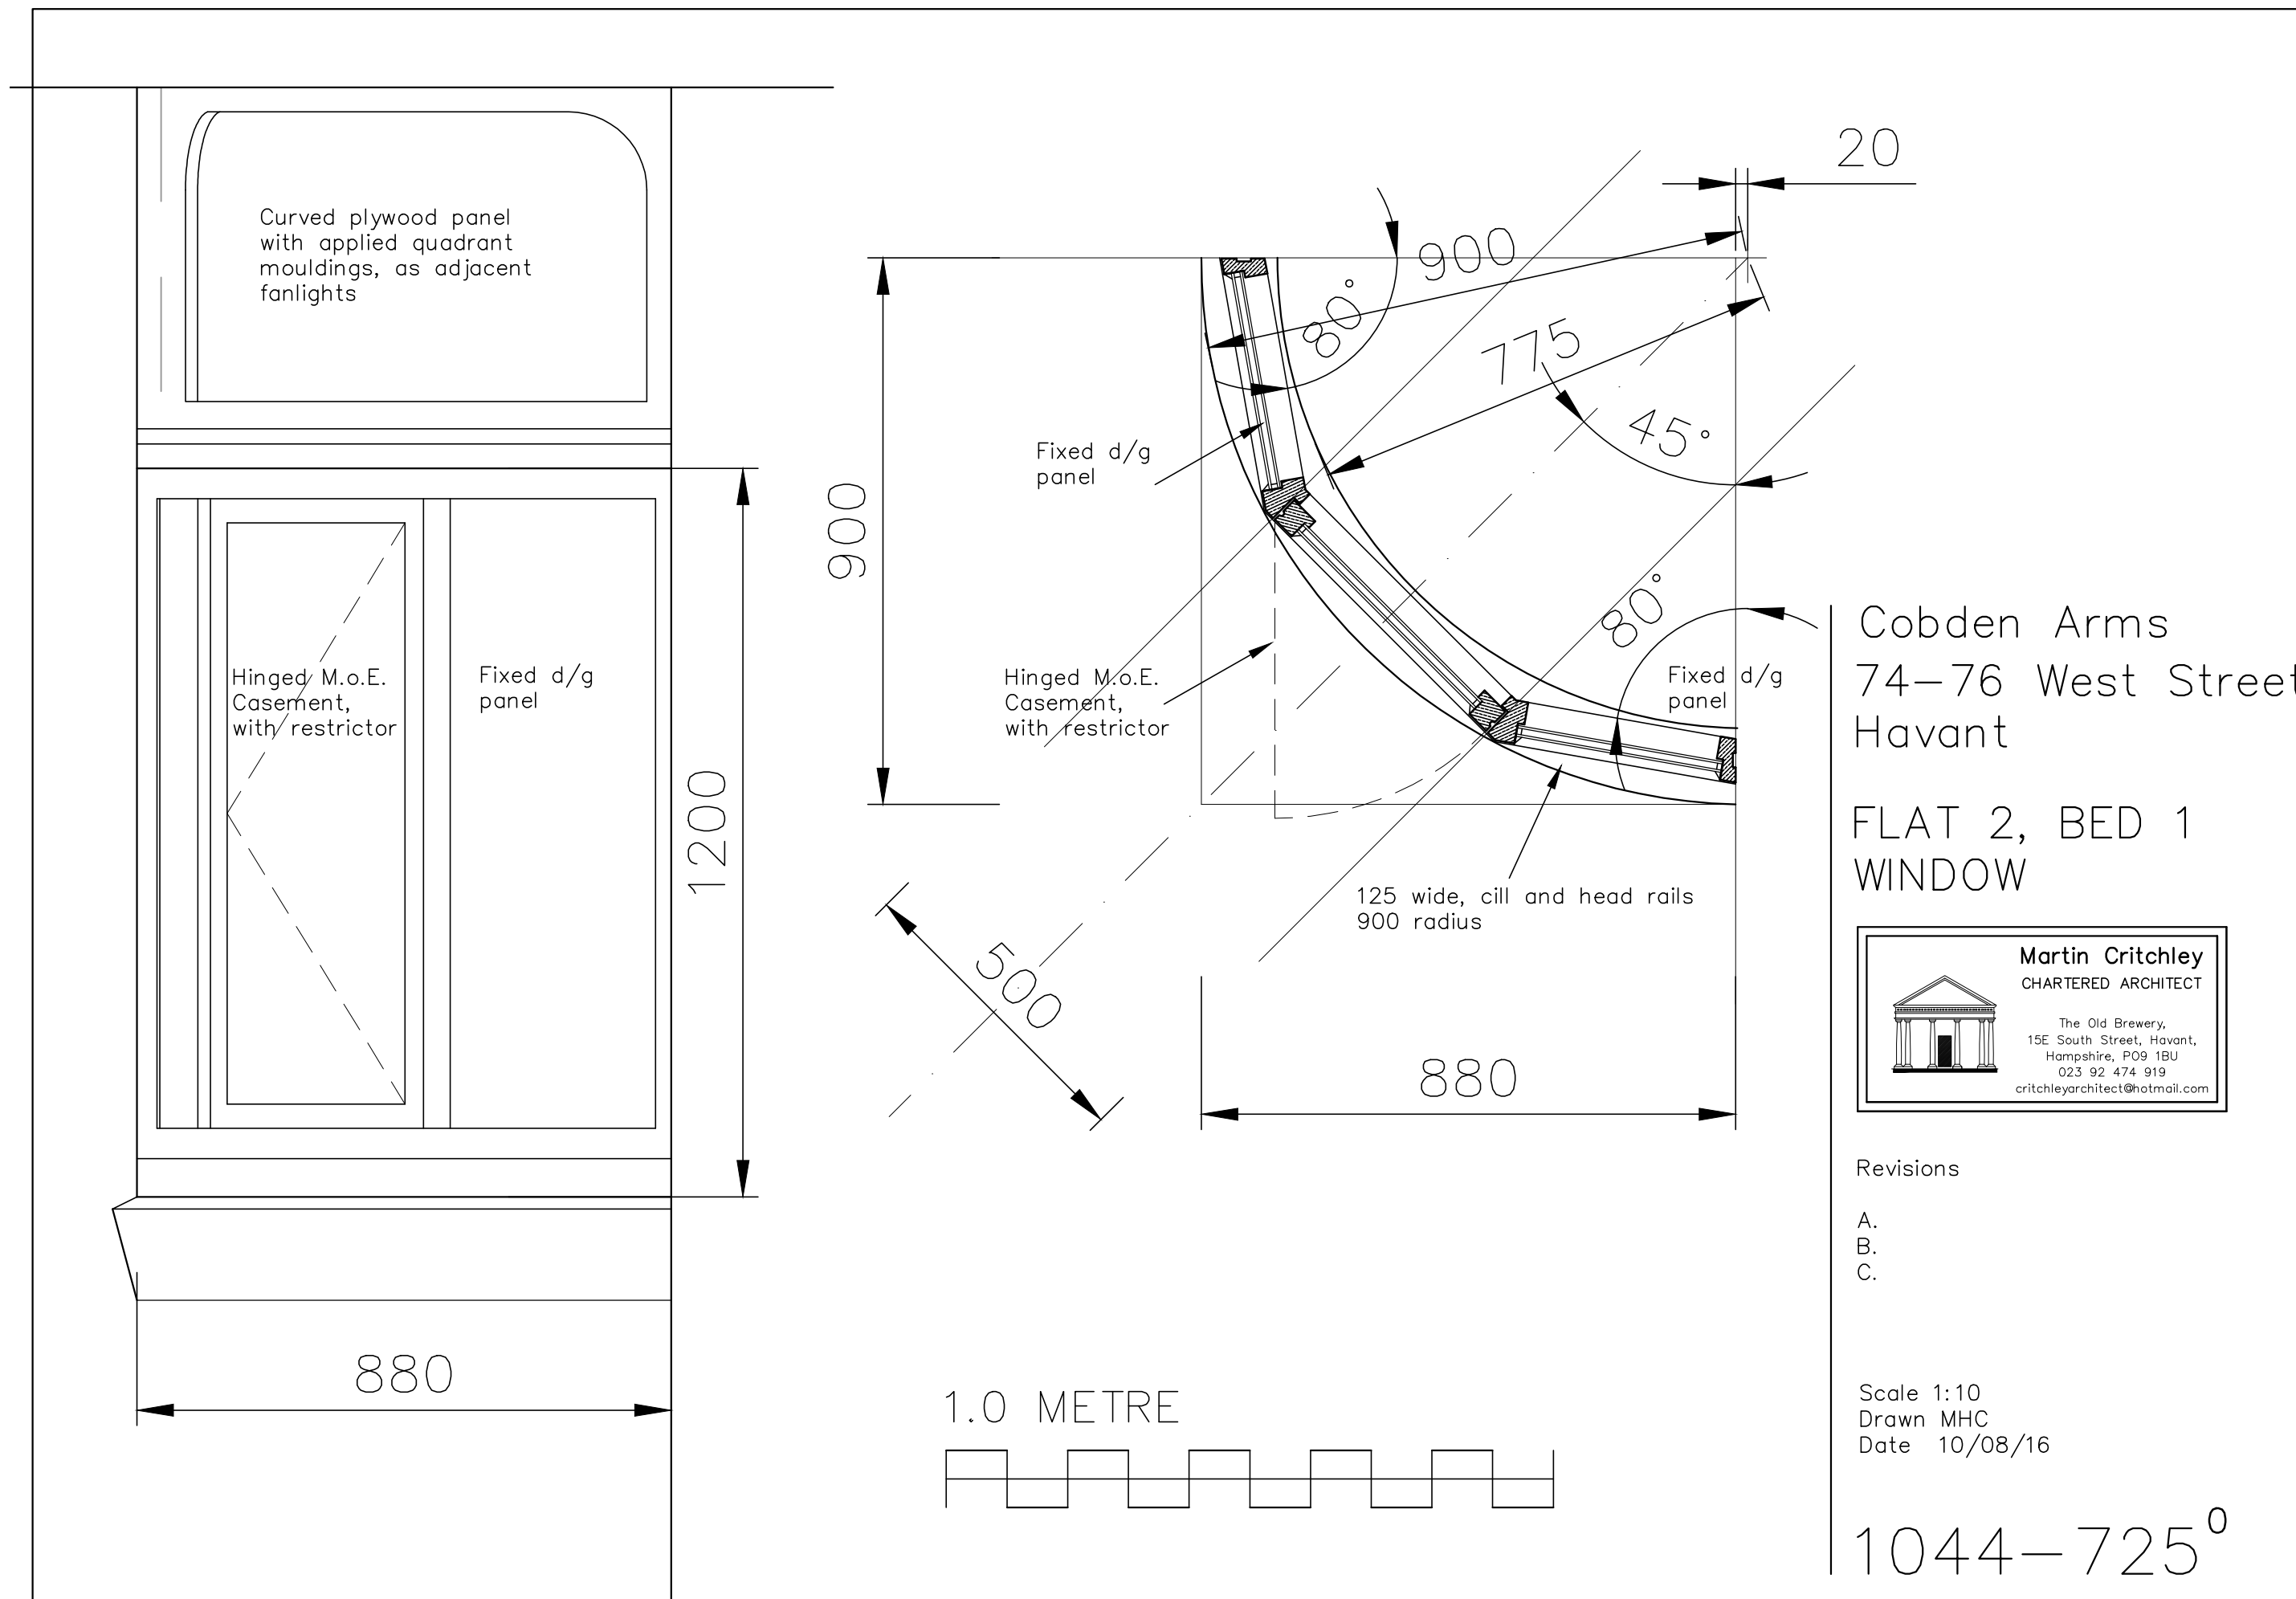

**Martin Critchley**
CHARTERED ARCHITECT

The Old Brewery,
15E South Street, Havant,
Hampshire, PO9 1BU
023 92 474 919
critchleyarchitect@hotmail.com

Revisions

- A.
- B.
- C.

Scale 1:10
Drawn MHC
Date 10/08/16

1044-725⁰